

A

B

C

D

E

F

G


H

I

J

K

L

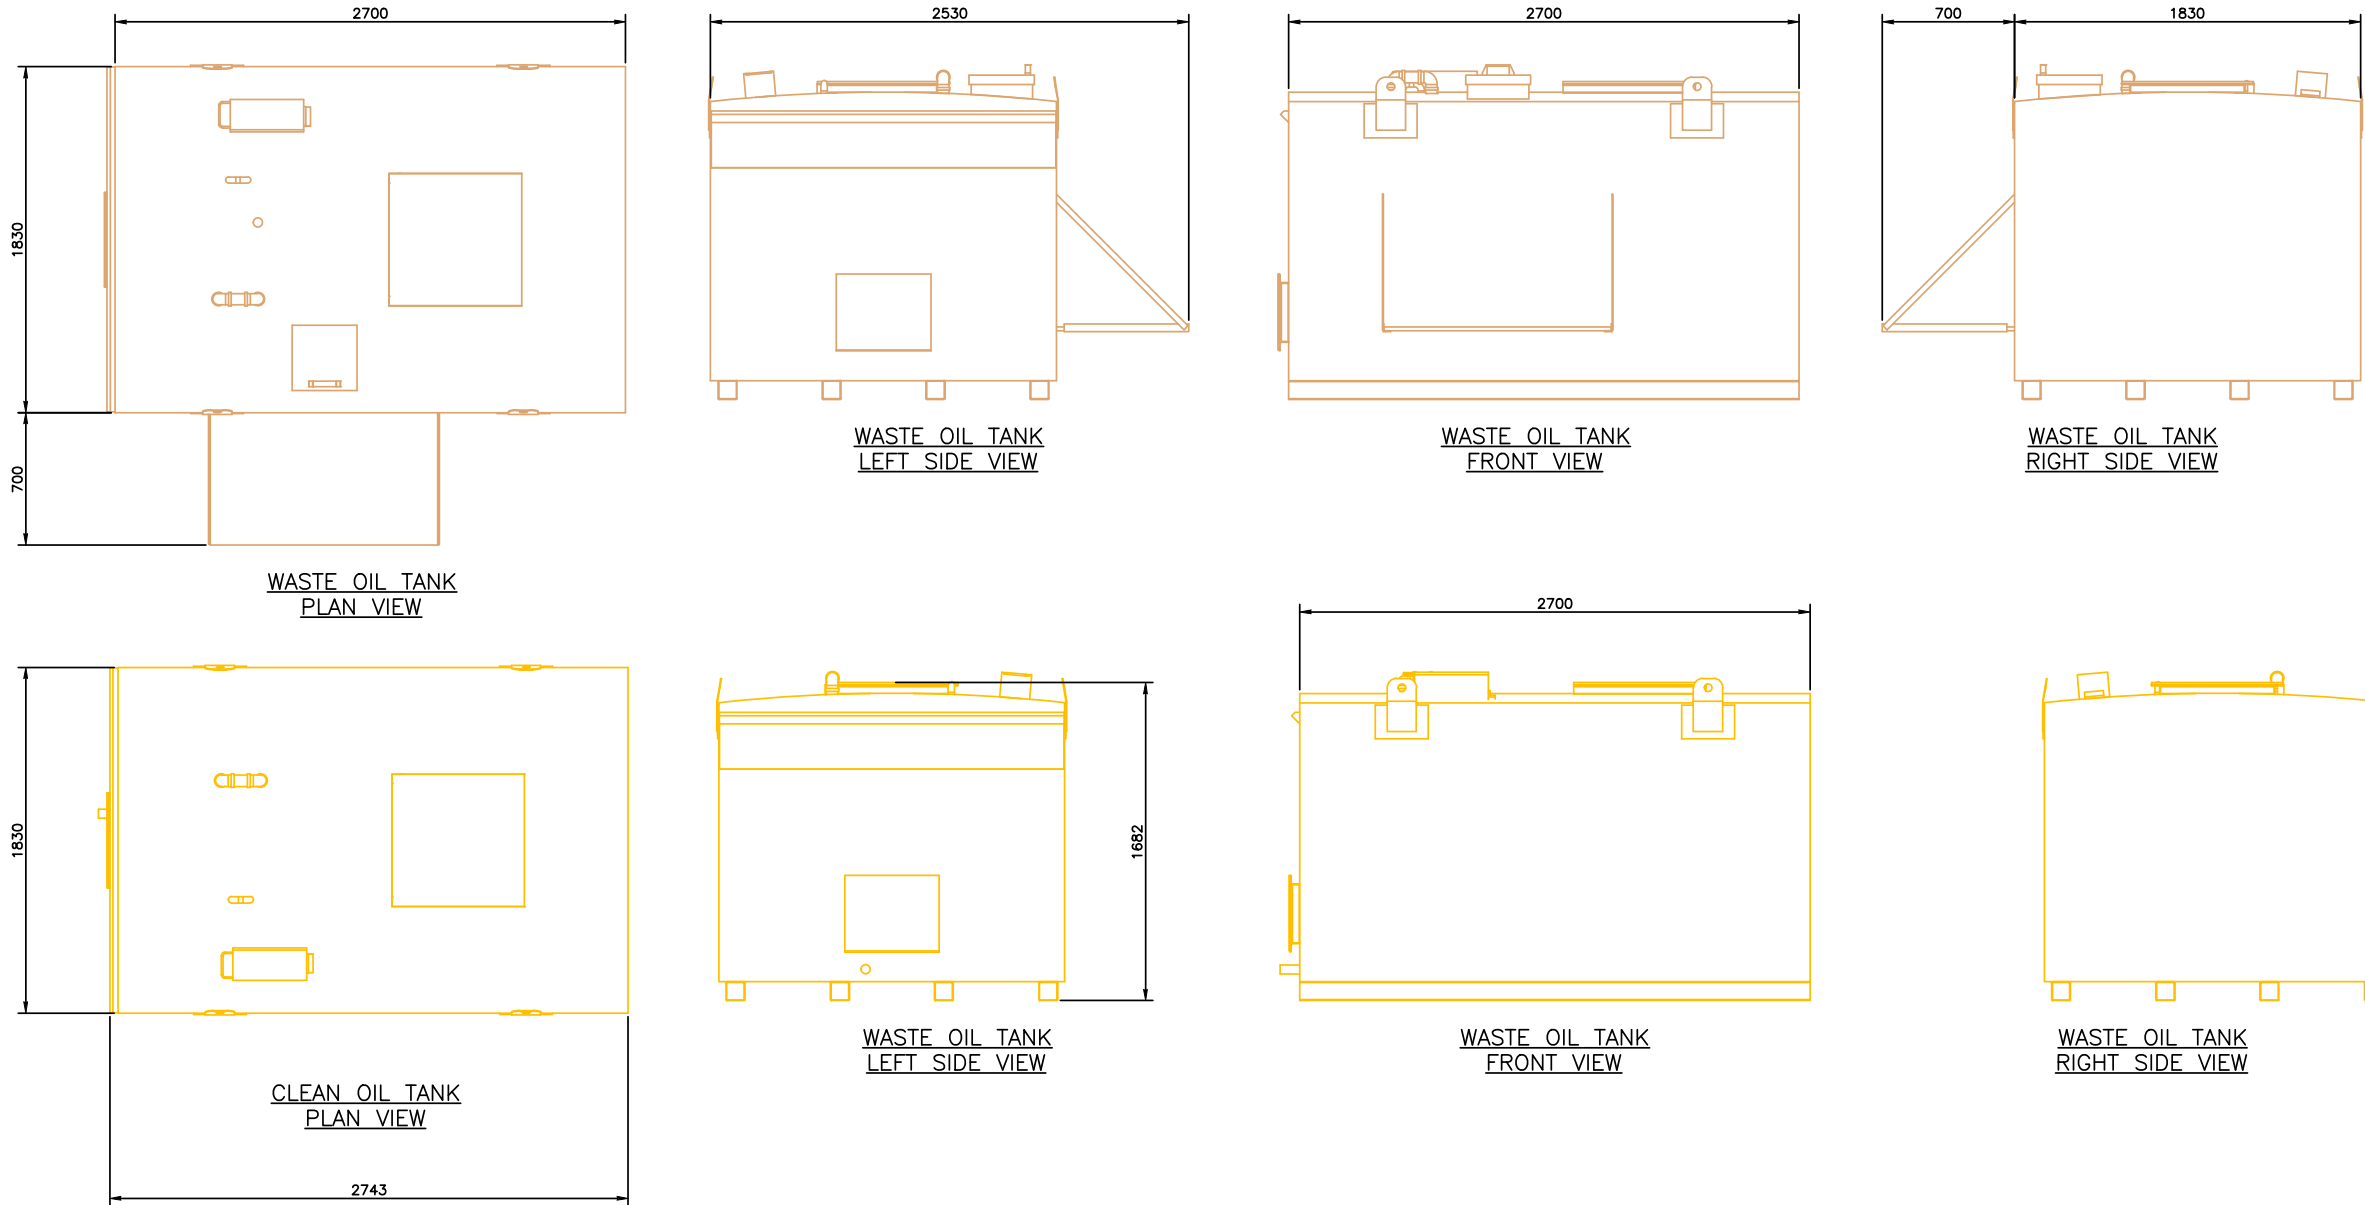

PA	GENERAL ARRANGEMENT				OH	--	--	--	07.11.22
REV	AMENDMENT				BY:	ECH	MM	CHW	APP. DATE.
KEY TO FIRST LETTER OF DRAWING ISSUE.									
'B' = AS-BUILT ISSUE					FABRICATION/BUILD ONLY				
'A' = CONSTRUCTION ISSUE					TO BE UNDERTAKEN AT				
'P' = PRELIMINARY ISSUE					CONSTRUCTION ISSUE				
'T' = TENDER ISSUE									
Clarke Energy® A KOHLER COMPANY Engineer - Install - Maintain									
CLARKE ENERGY LIMITED, HEAD OFFICE, POWER HOUSE, SENATOR POINT, SOUTH BOUNDARY ROAD, KNOWSLEY INDUSTRIAL PARK, LIVERPOOL, L33 7RR, UK TEL: +44 (0)151 546 4446									
TITLE	5000L WASTE OIL TANK & CLEAN OIL TANK								
CLIENT	MAST ENERGY								
SITE	DIG GATE LANE, ROCHALE								
	PAPER SIZE	A1	SCALE	1:10					
DRAWN BY:	OH			DATE DRAWN:	07.11.22			ISSUE.	
DRAWING NO.	C5059-GA-014								PA