


existing levels indicated in red +191.15

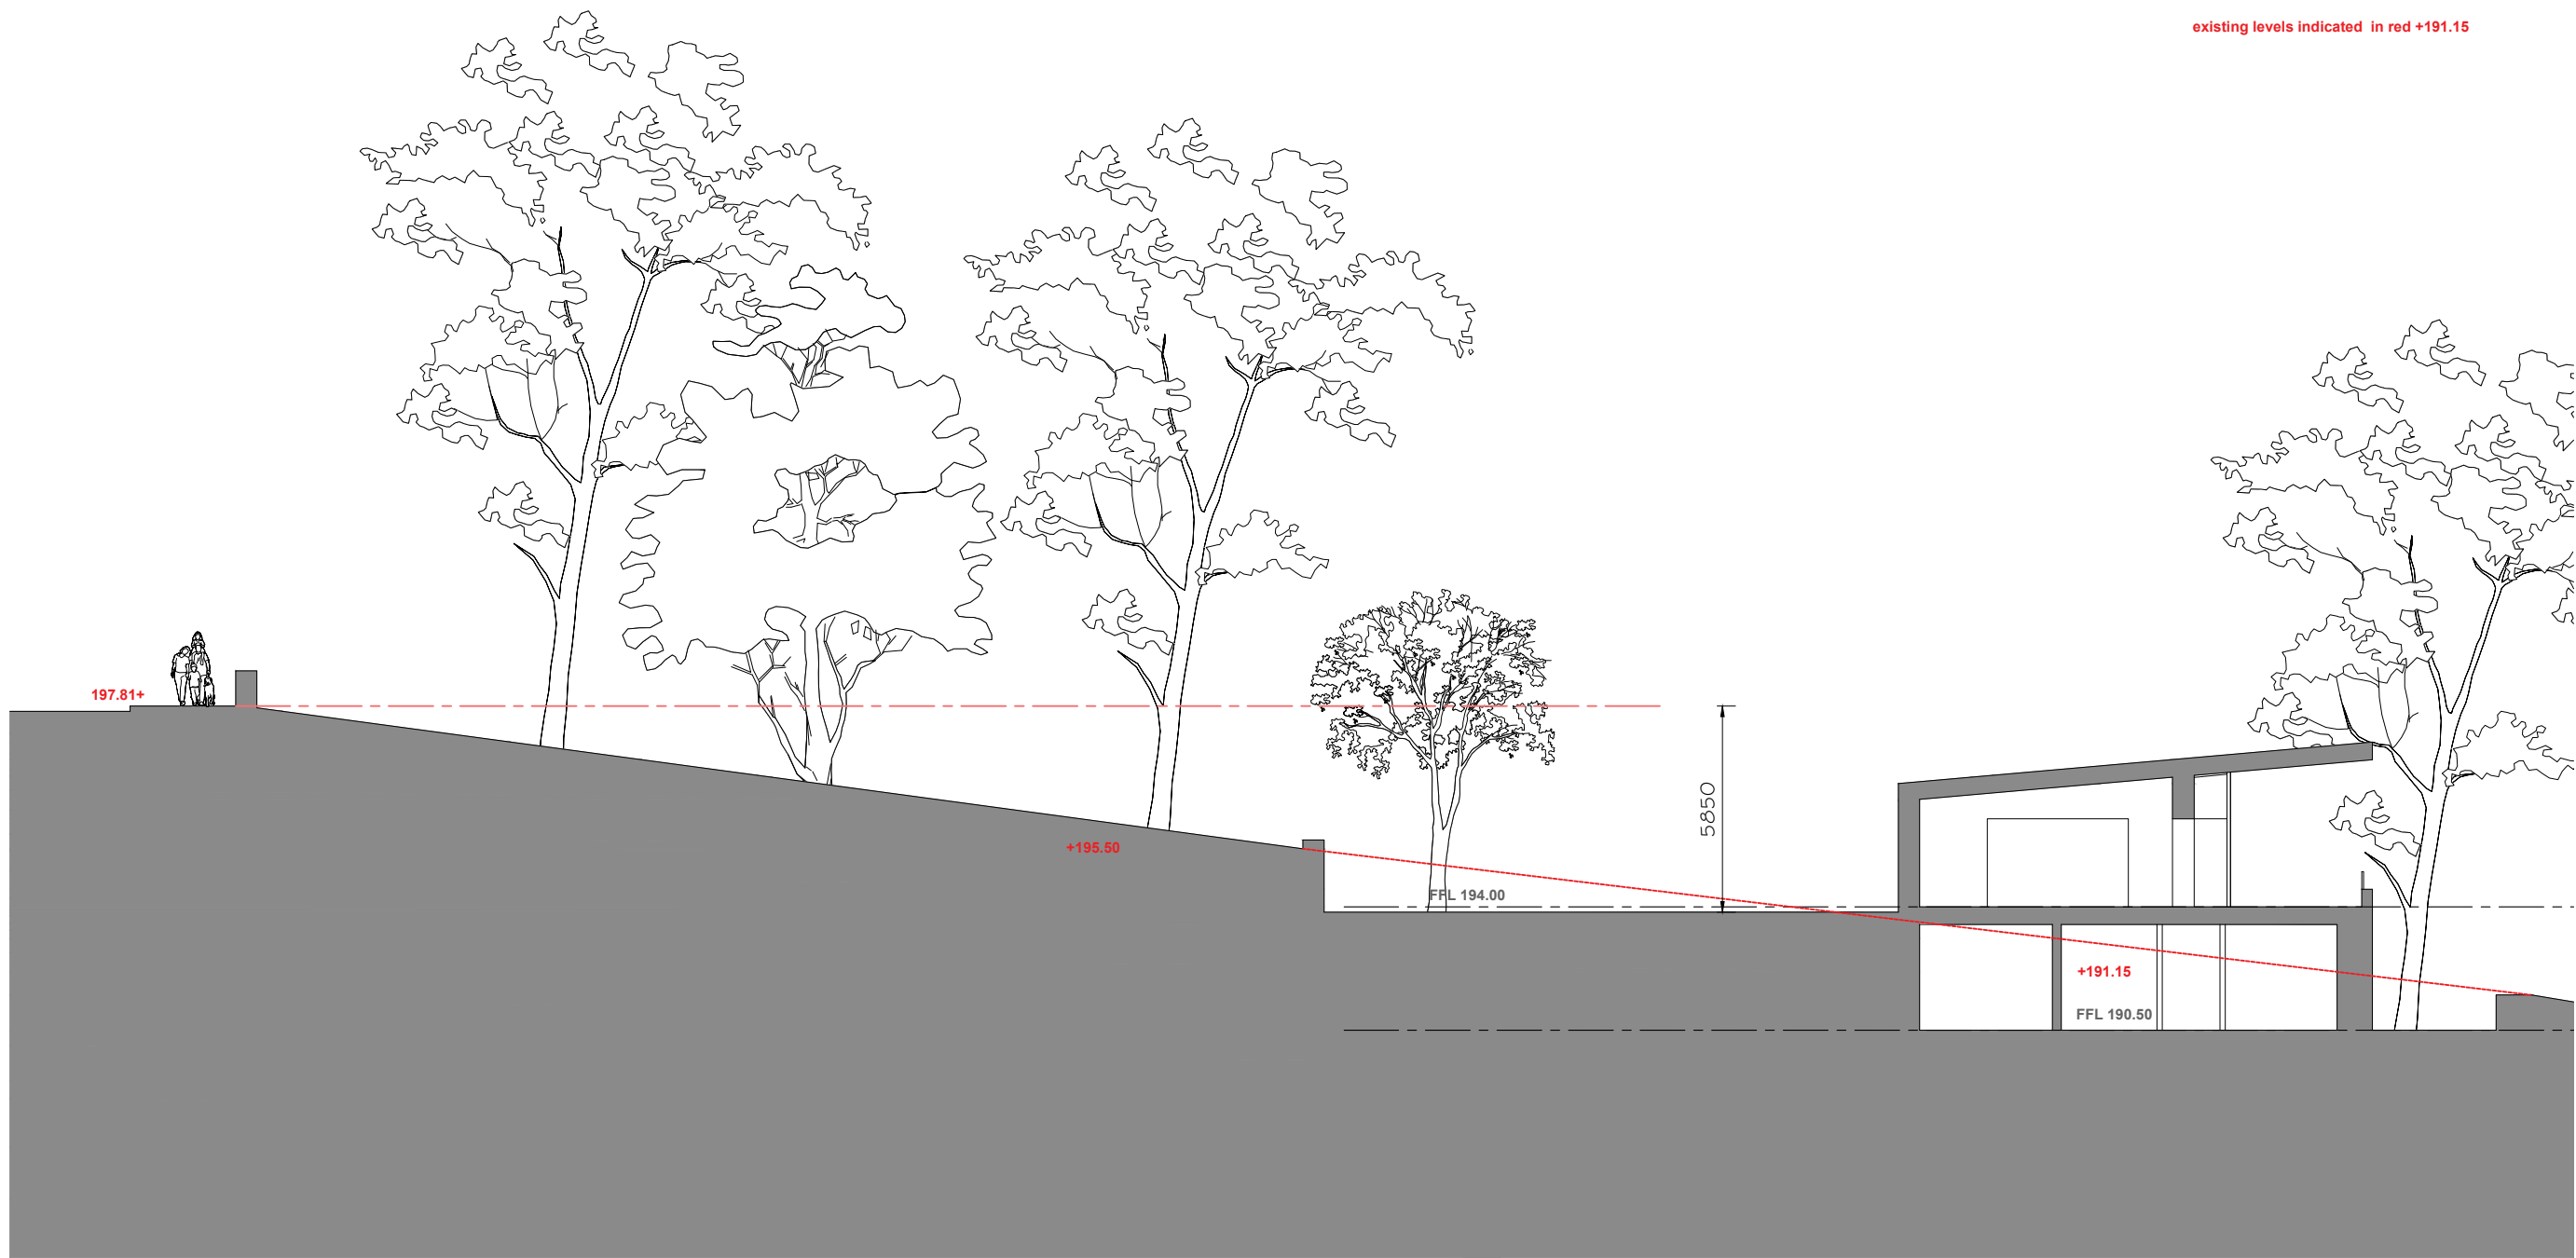

cross-section A-A

Martin Muldowney
The Edge House
Blackstone Edge Old Road
Littleborough
Rochdale

Site Section
work to figured dimensions

© CJ Partnership owns the copyright of this design / drawing which must not be reproduced in whole or in part without the written permission of CJ Partnership

contract no

3588

drawn by

drawing no

12

date

October 2022

revision

scale @ A3

1:200

planning

Revisions:
A. - Full cross-section added.PDC.October 2022

Blue Pit Mill Queensway
Castleton Rochdale OL11 2PG

+44 (0)1706 631347
info@cjpartnership.com
www.cjpartnership.com

CJPARTNERSHIP
ENVIRONMENTAL ARCHITECTS

