



New Street, Littleborough


SF09 - 1.8m Concrete Post & Timber Panel Fence

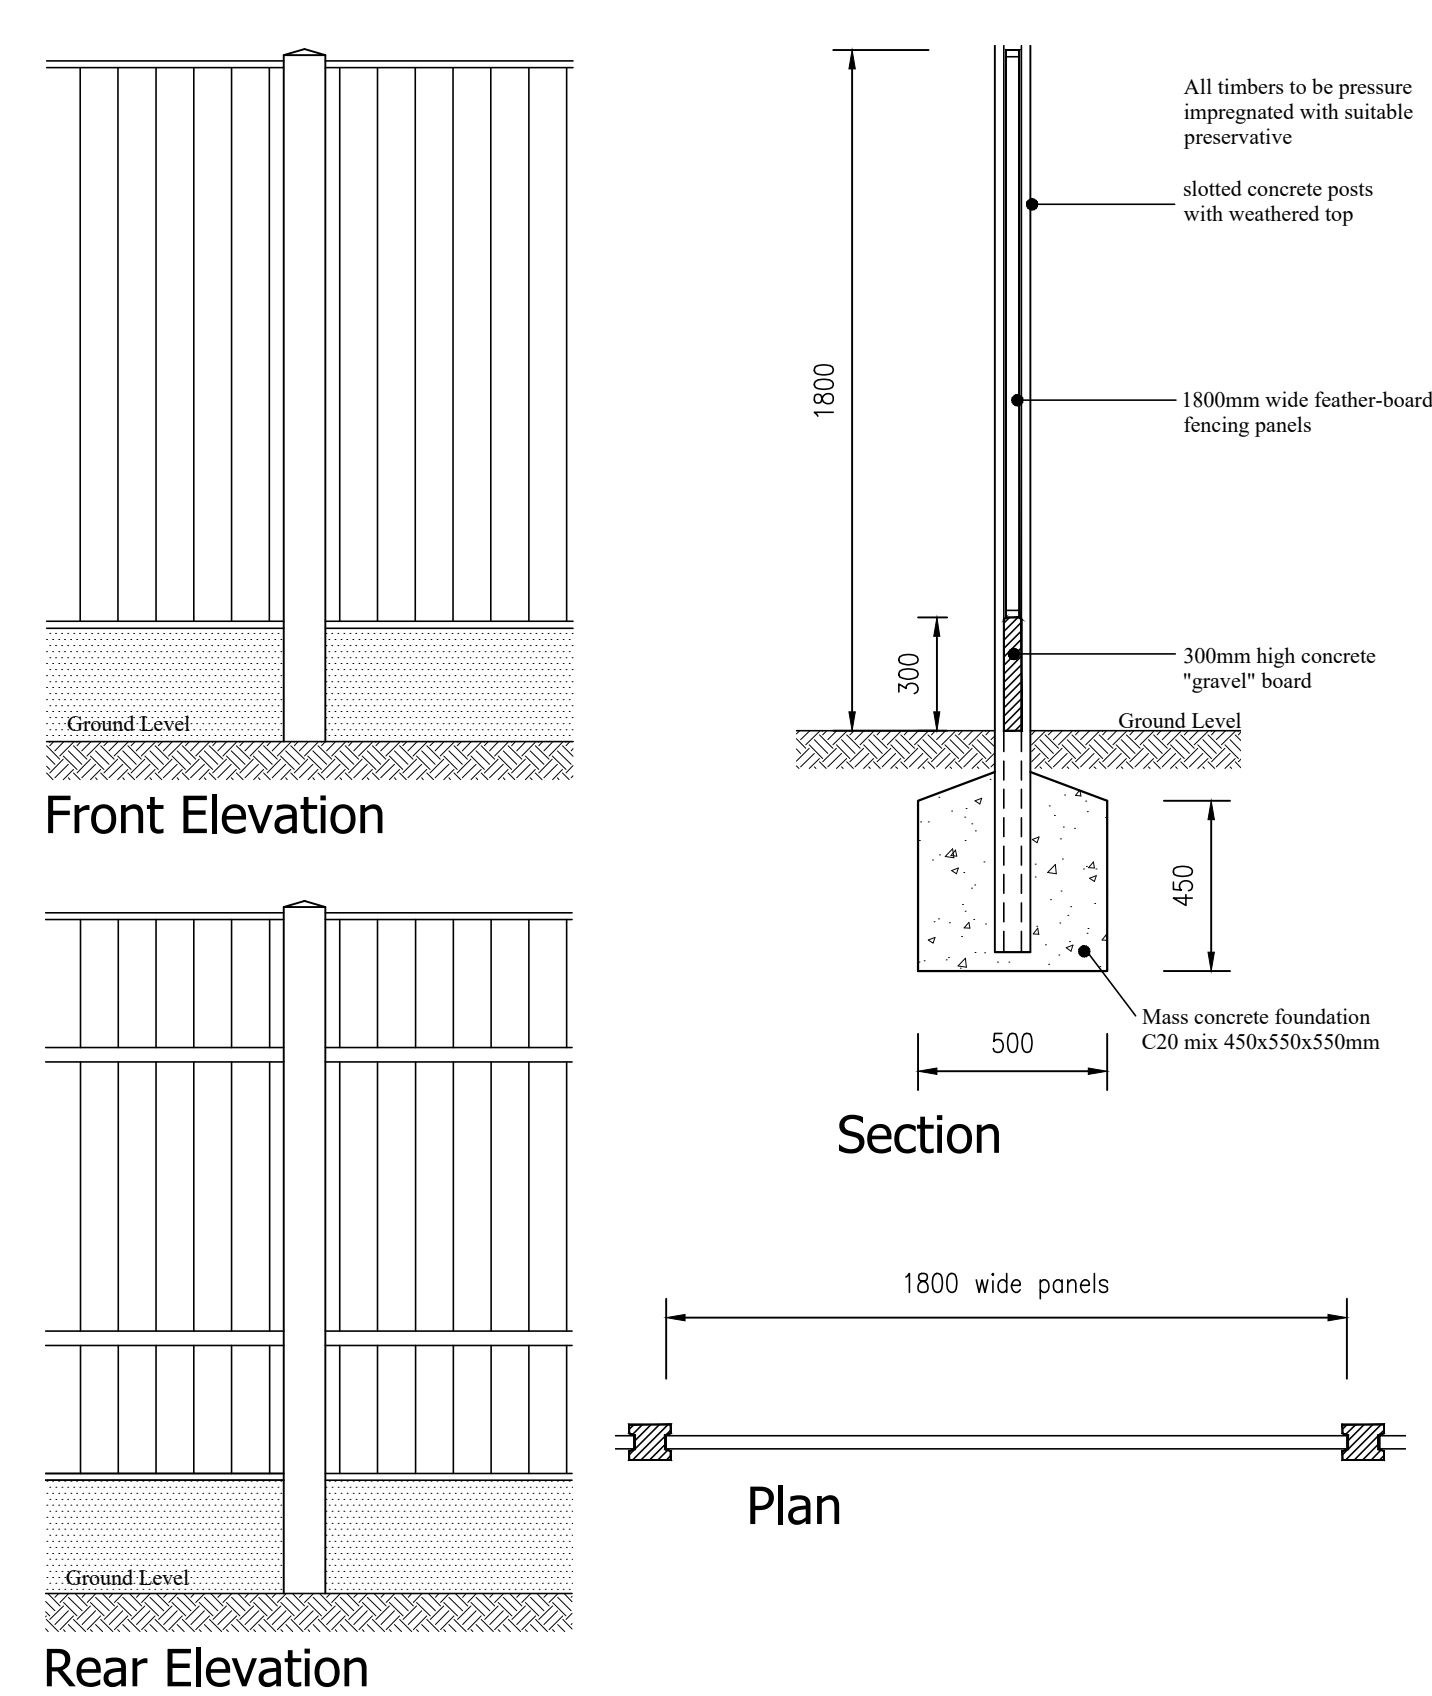


SF17 - 0.60m Knee Rail Fence

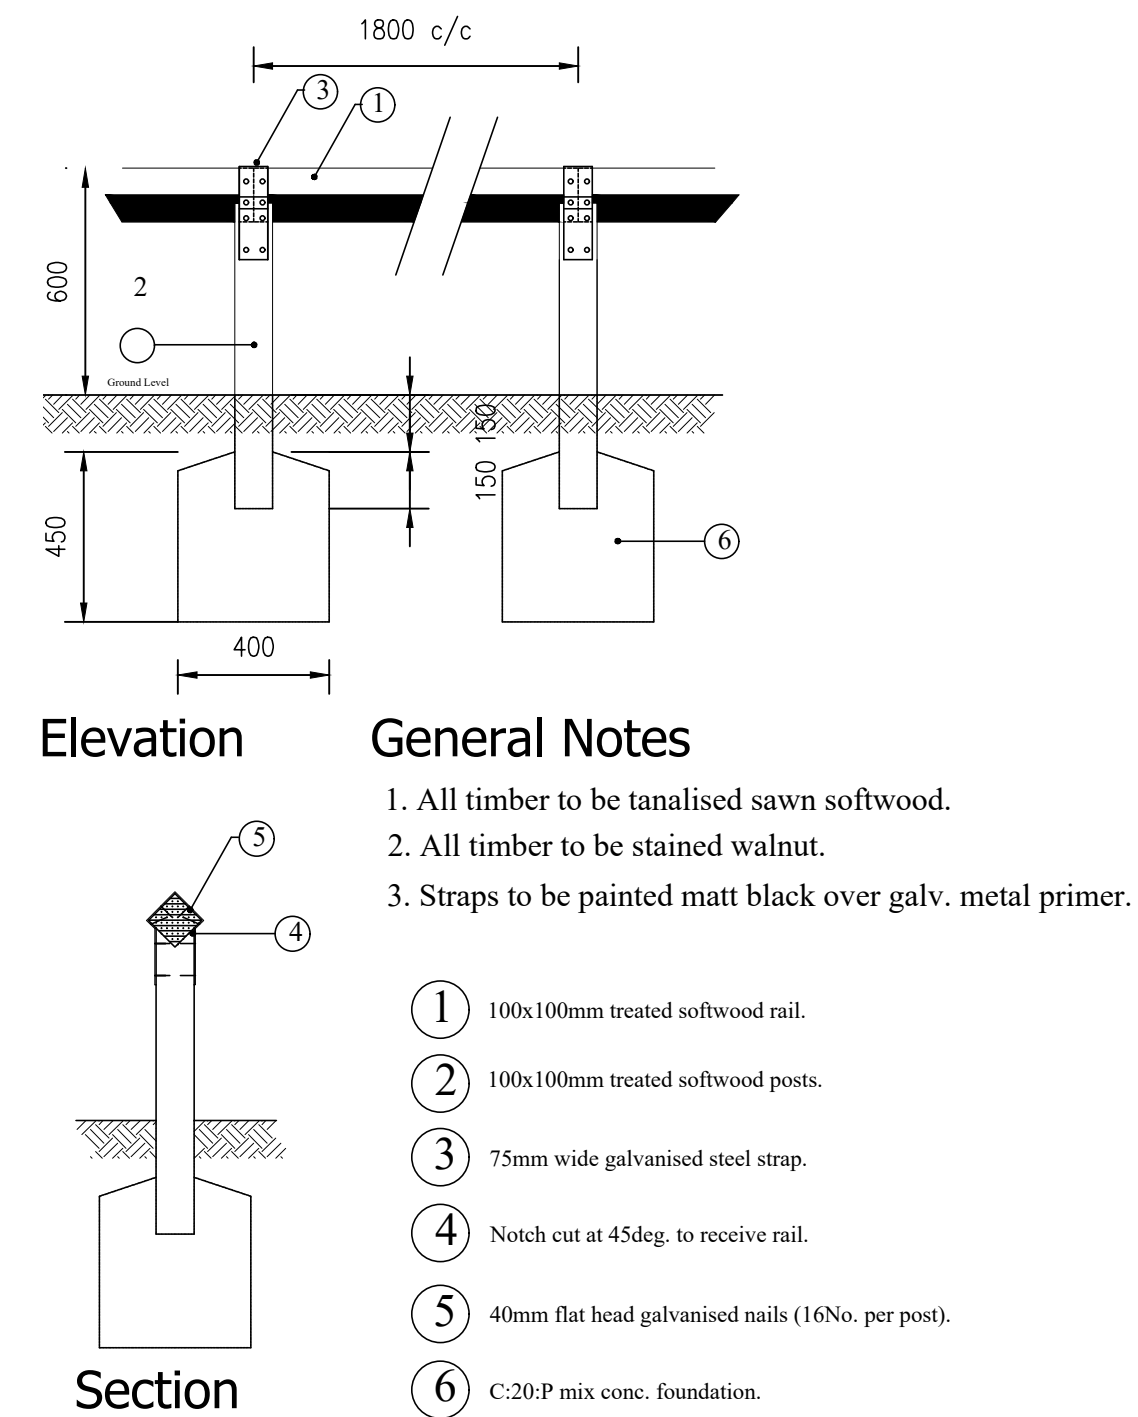


SF15 - 1.8m Gate Detail

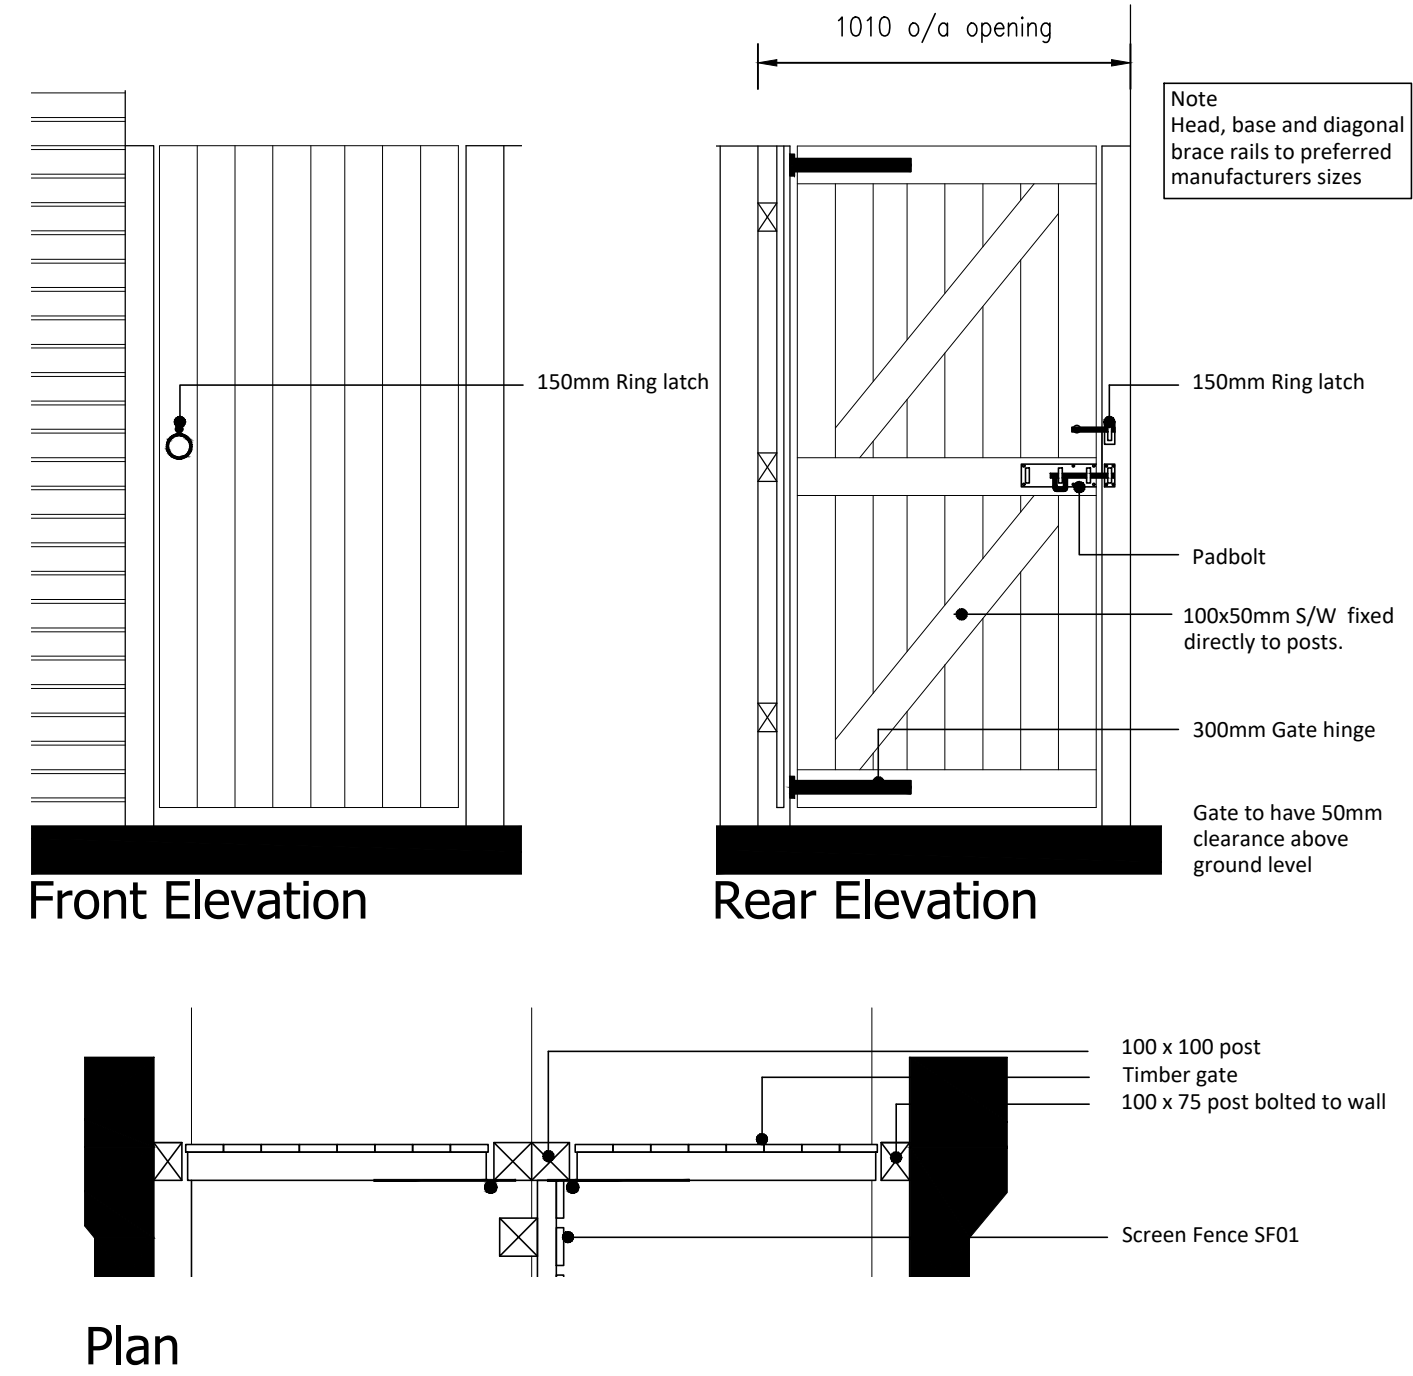

SF16 - 1.2m Post & Four Rail Fence

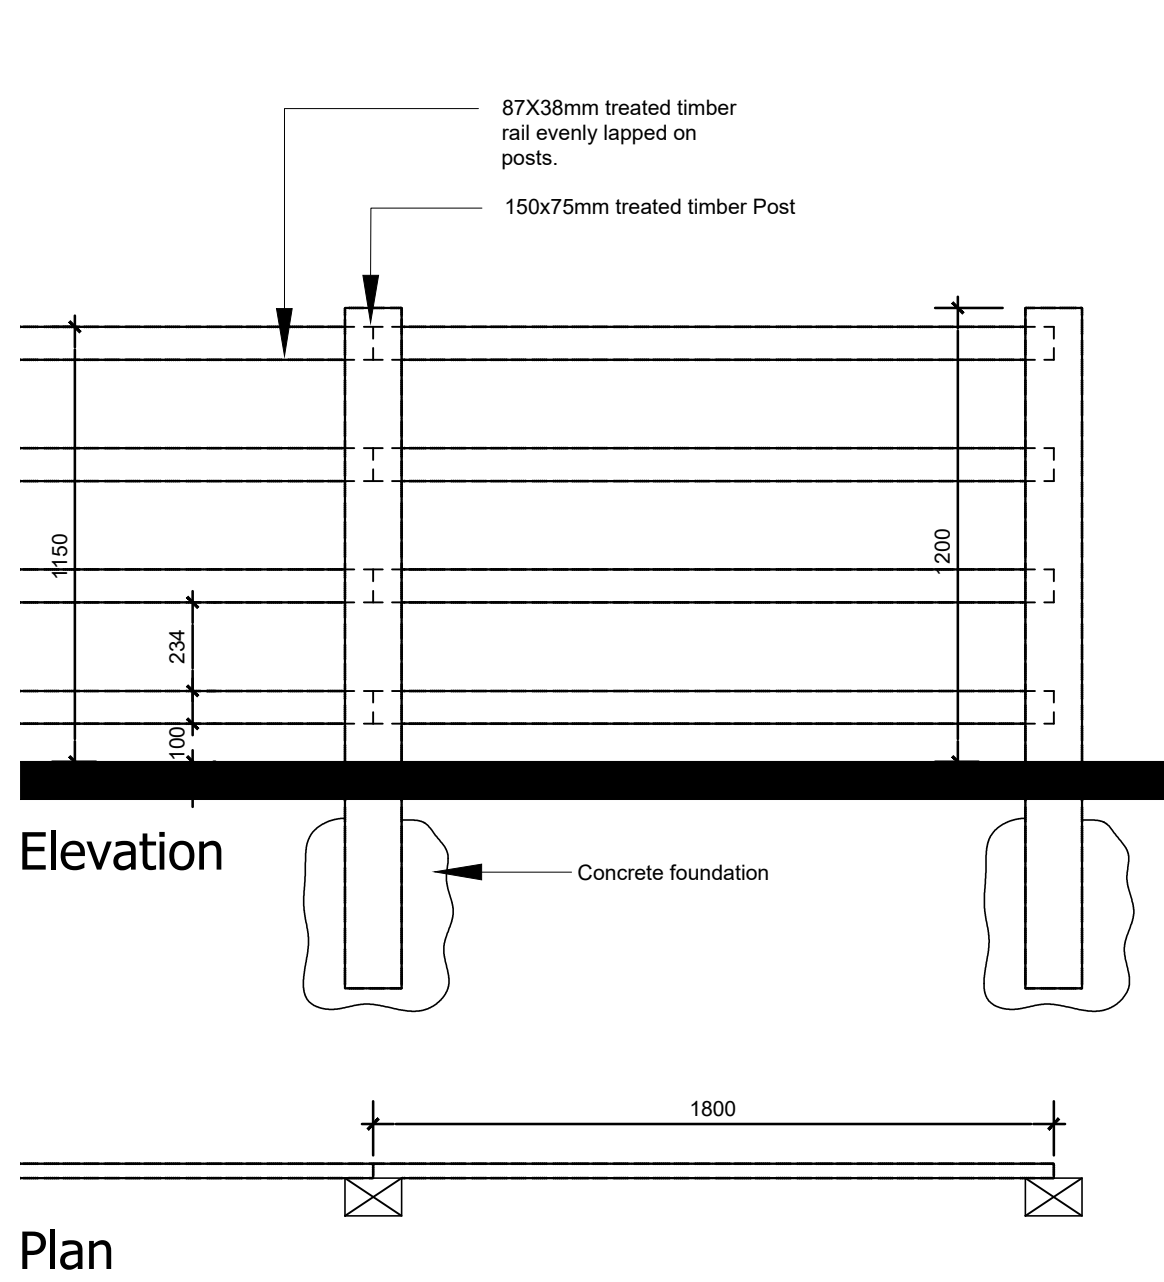


SF18 - 0.6m high natural stone wall
SF18 - 1.8m high natural stone wall

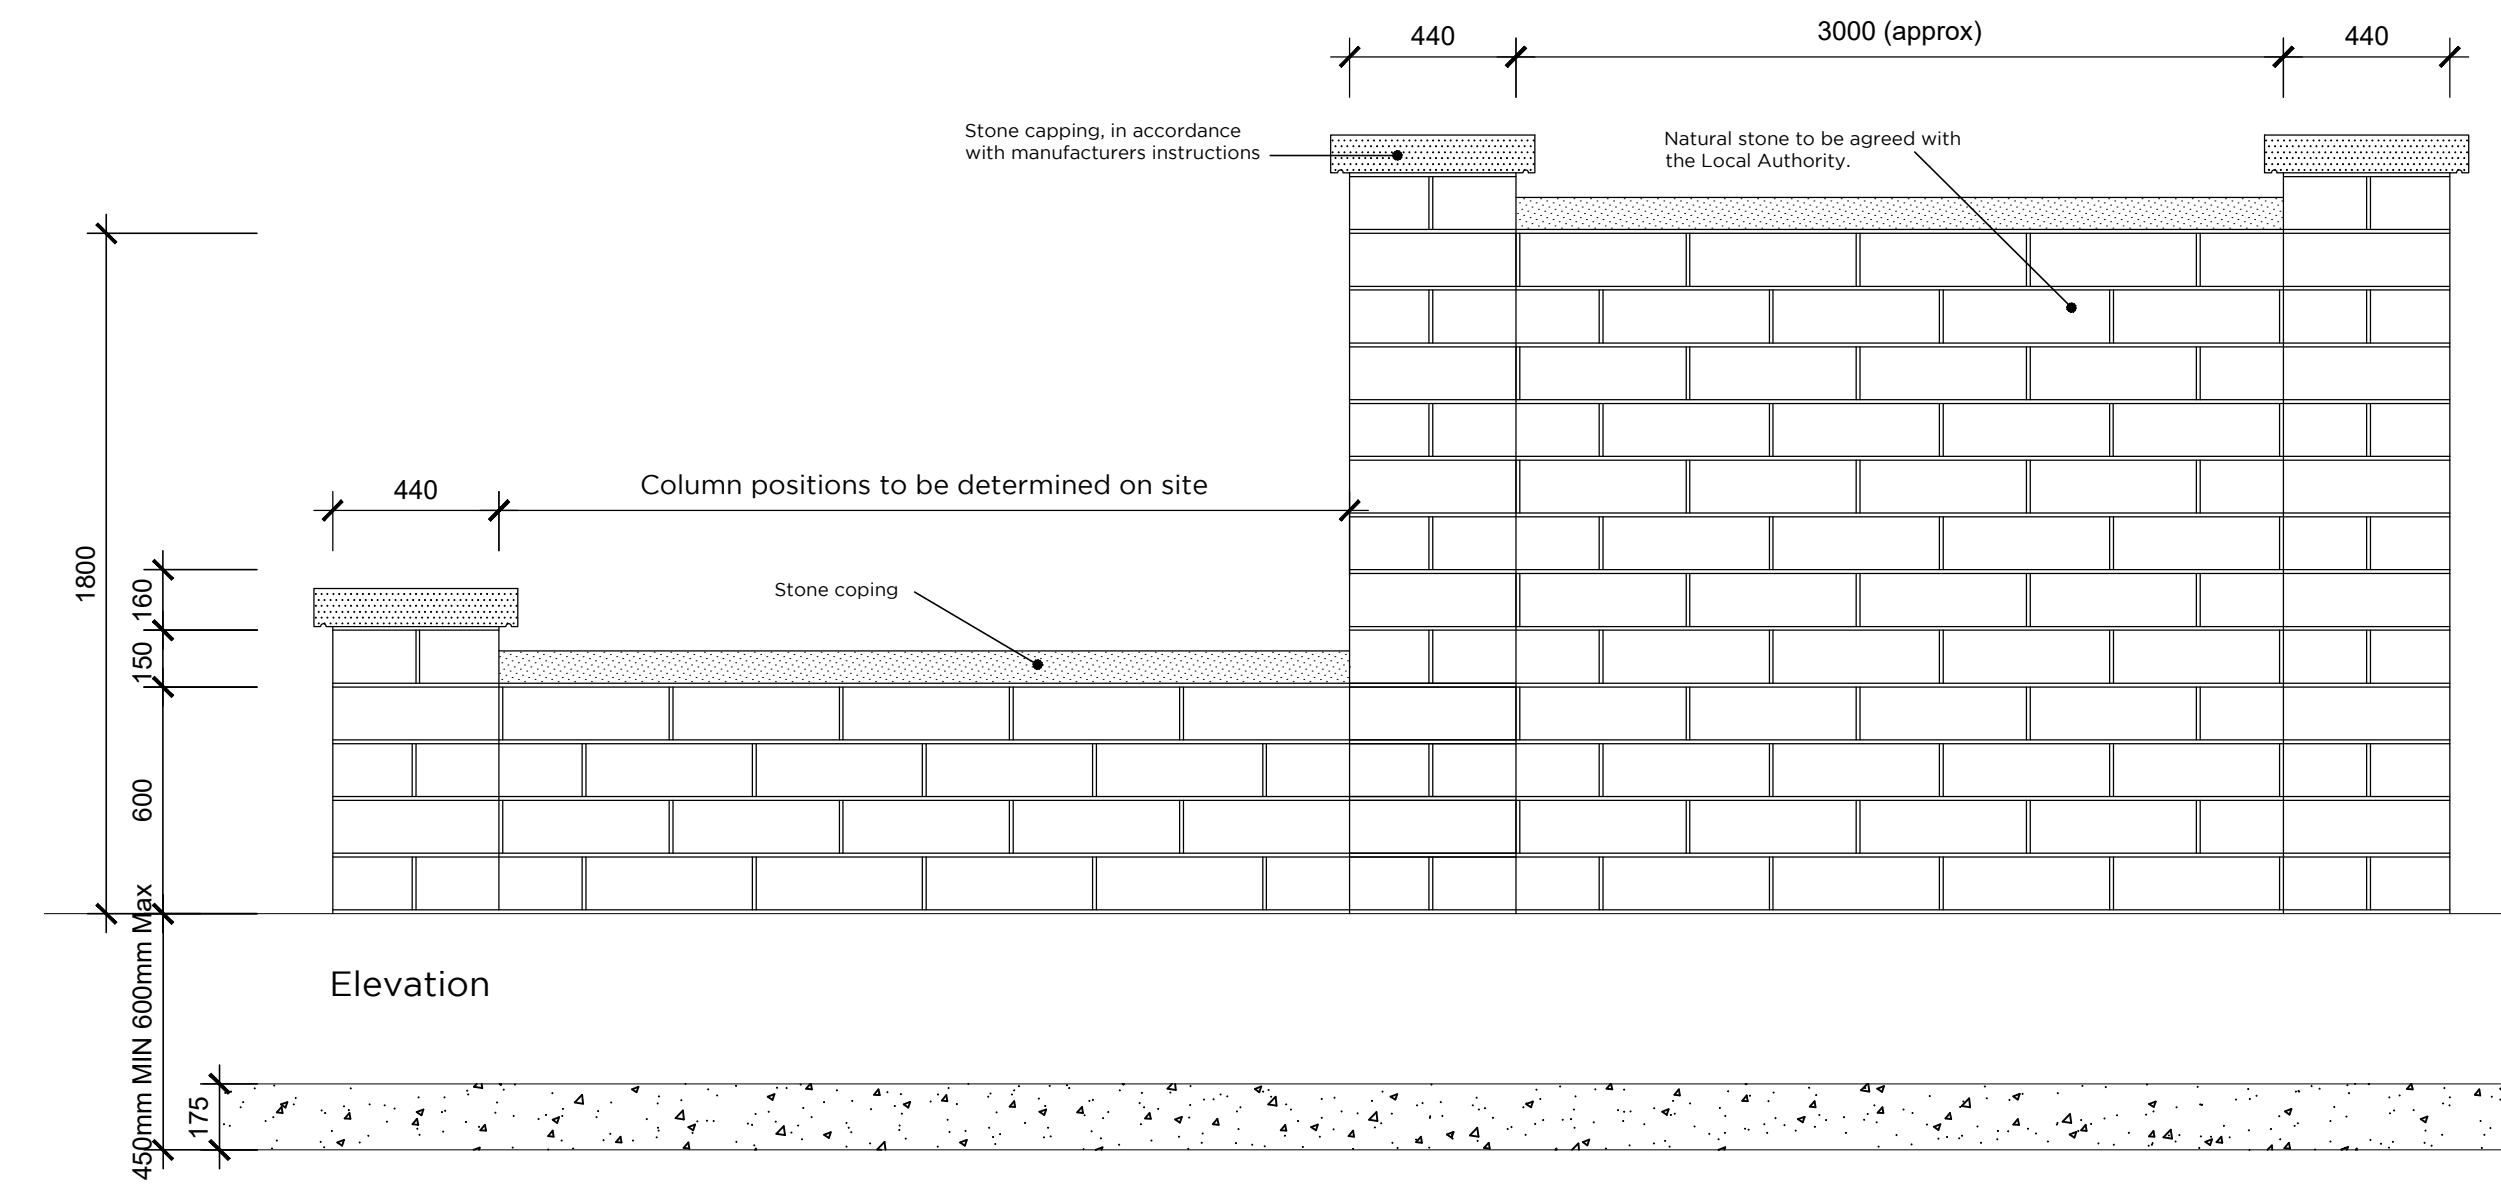

Example of the Vehicle Restraint System -
Refer to manufactures details.



1.2m High Black Railings

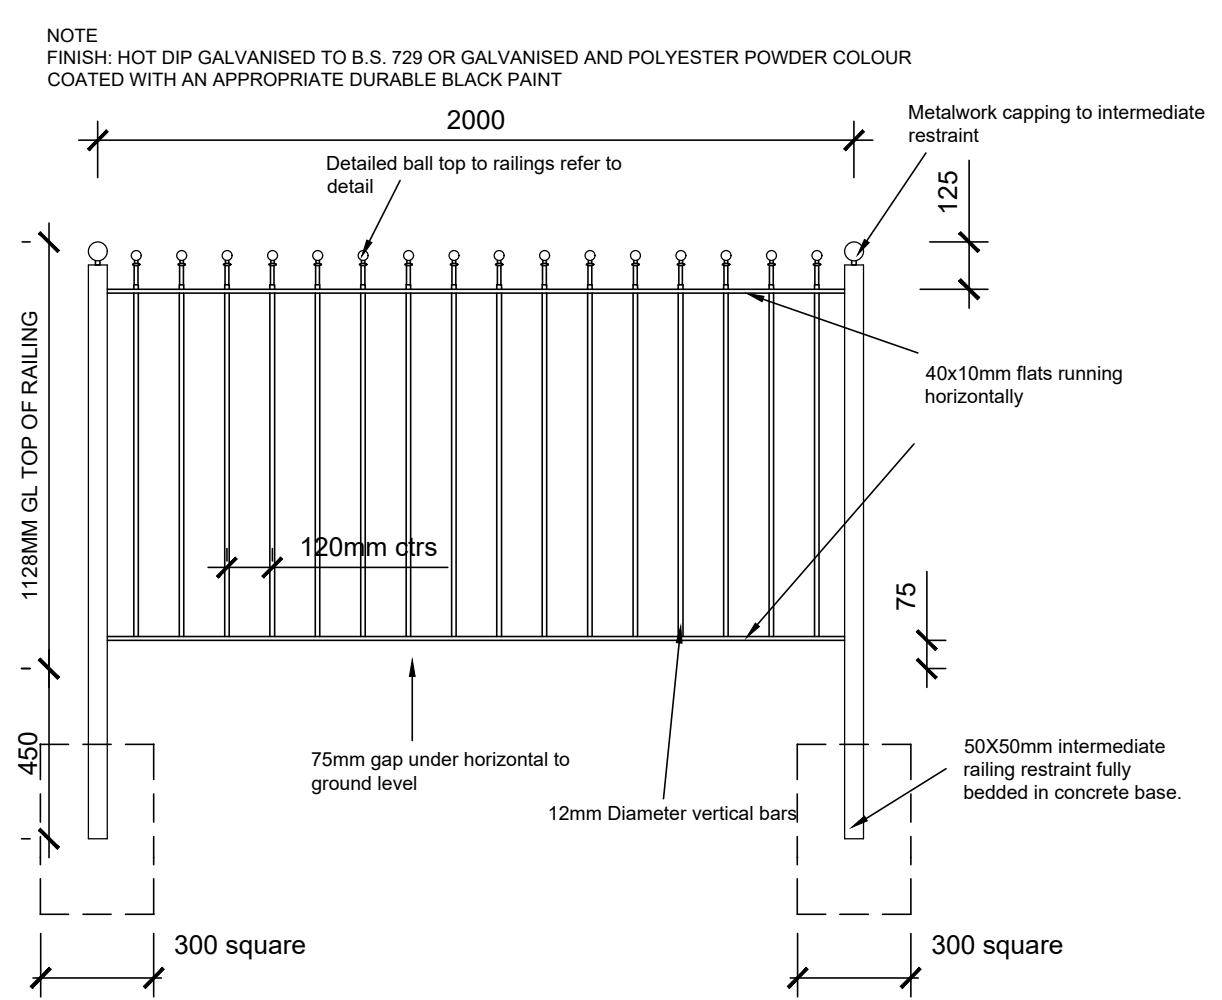

- The Copyright of this drawing belongs to MP&S Planning & Design Ltd. and shall not be used or reproduced in any form without its express permission.
- Only scale for 'Town and Country Planning Act 1990' services. For construction purposes, work to figured dimensions only. All dimensions to be checked with MP&S and on site prior to the execution of any work.
- For the avoidance of doubt all dimensions are measured to wall structure and not the finishes unless otherwise stated.
- Where any discrepancy is found to exist within or between drawings and/or documents it should be reported to the architect immediately.
- MP&S Planning & Design Ltd. shall not be liable for any use of drawings and documents for any purpose other than for which the same were prepared by or on behalf of MP&S Planning & Design Ltd.

NOTE: Drawing should be read in conjunction with the boundary treatment details, landscape layout and engineers drawings.

Rev	Date	Revision	Initial
-----	------	----------	---------

+ Client



+ Drawing Title

BOUNDARY TREATMENT DETAILS

+ Project

Proposed Residential Development,
New Street, Littleborough

Job No	Drp No	Drawn	Rev
19060	04	ac / slr	-
Scale	Date	Stage	
1:20 @ A1	JULY 2022	FOR PLANNING	

mpsl planning & design ltd
4 Ball Green
Coburn Court, Trafford Park,
Manchester, M32 0GT
t: 0161 772 1999
e: info@mpsdesign.co.uk
www.mpsdesign.co.uk

