





side elevation


front elevation

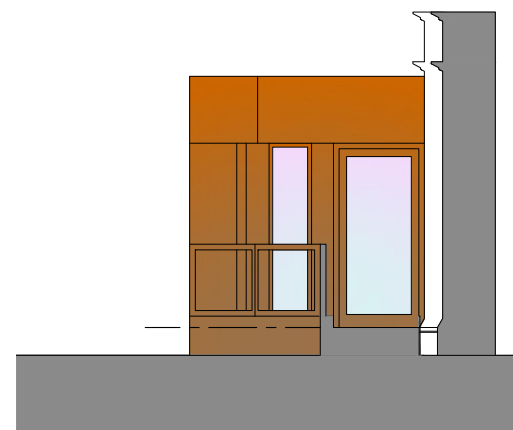

side elevation

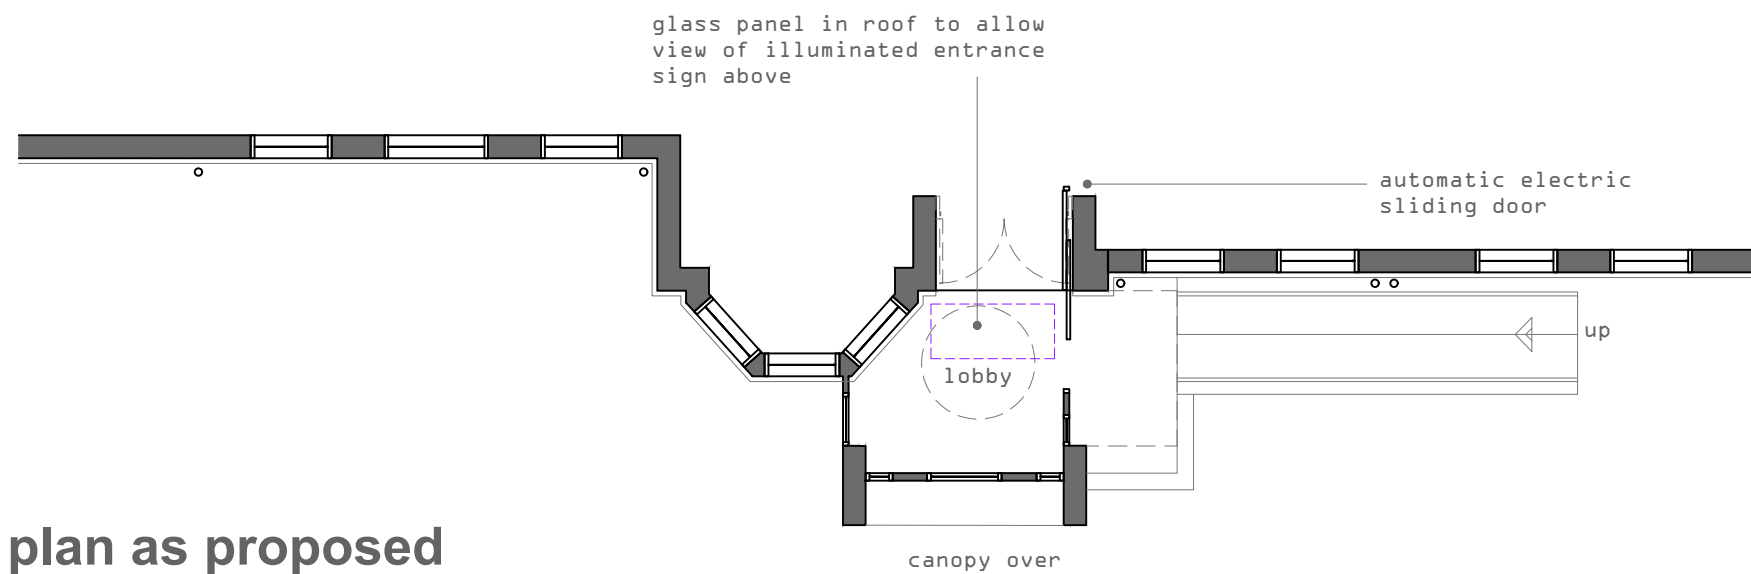

plan as proposed

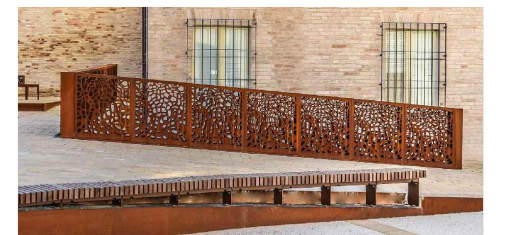

perforated rail panels with LED illumination installed

