



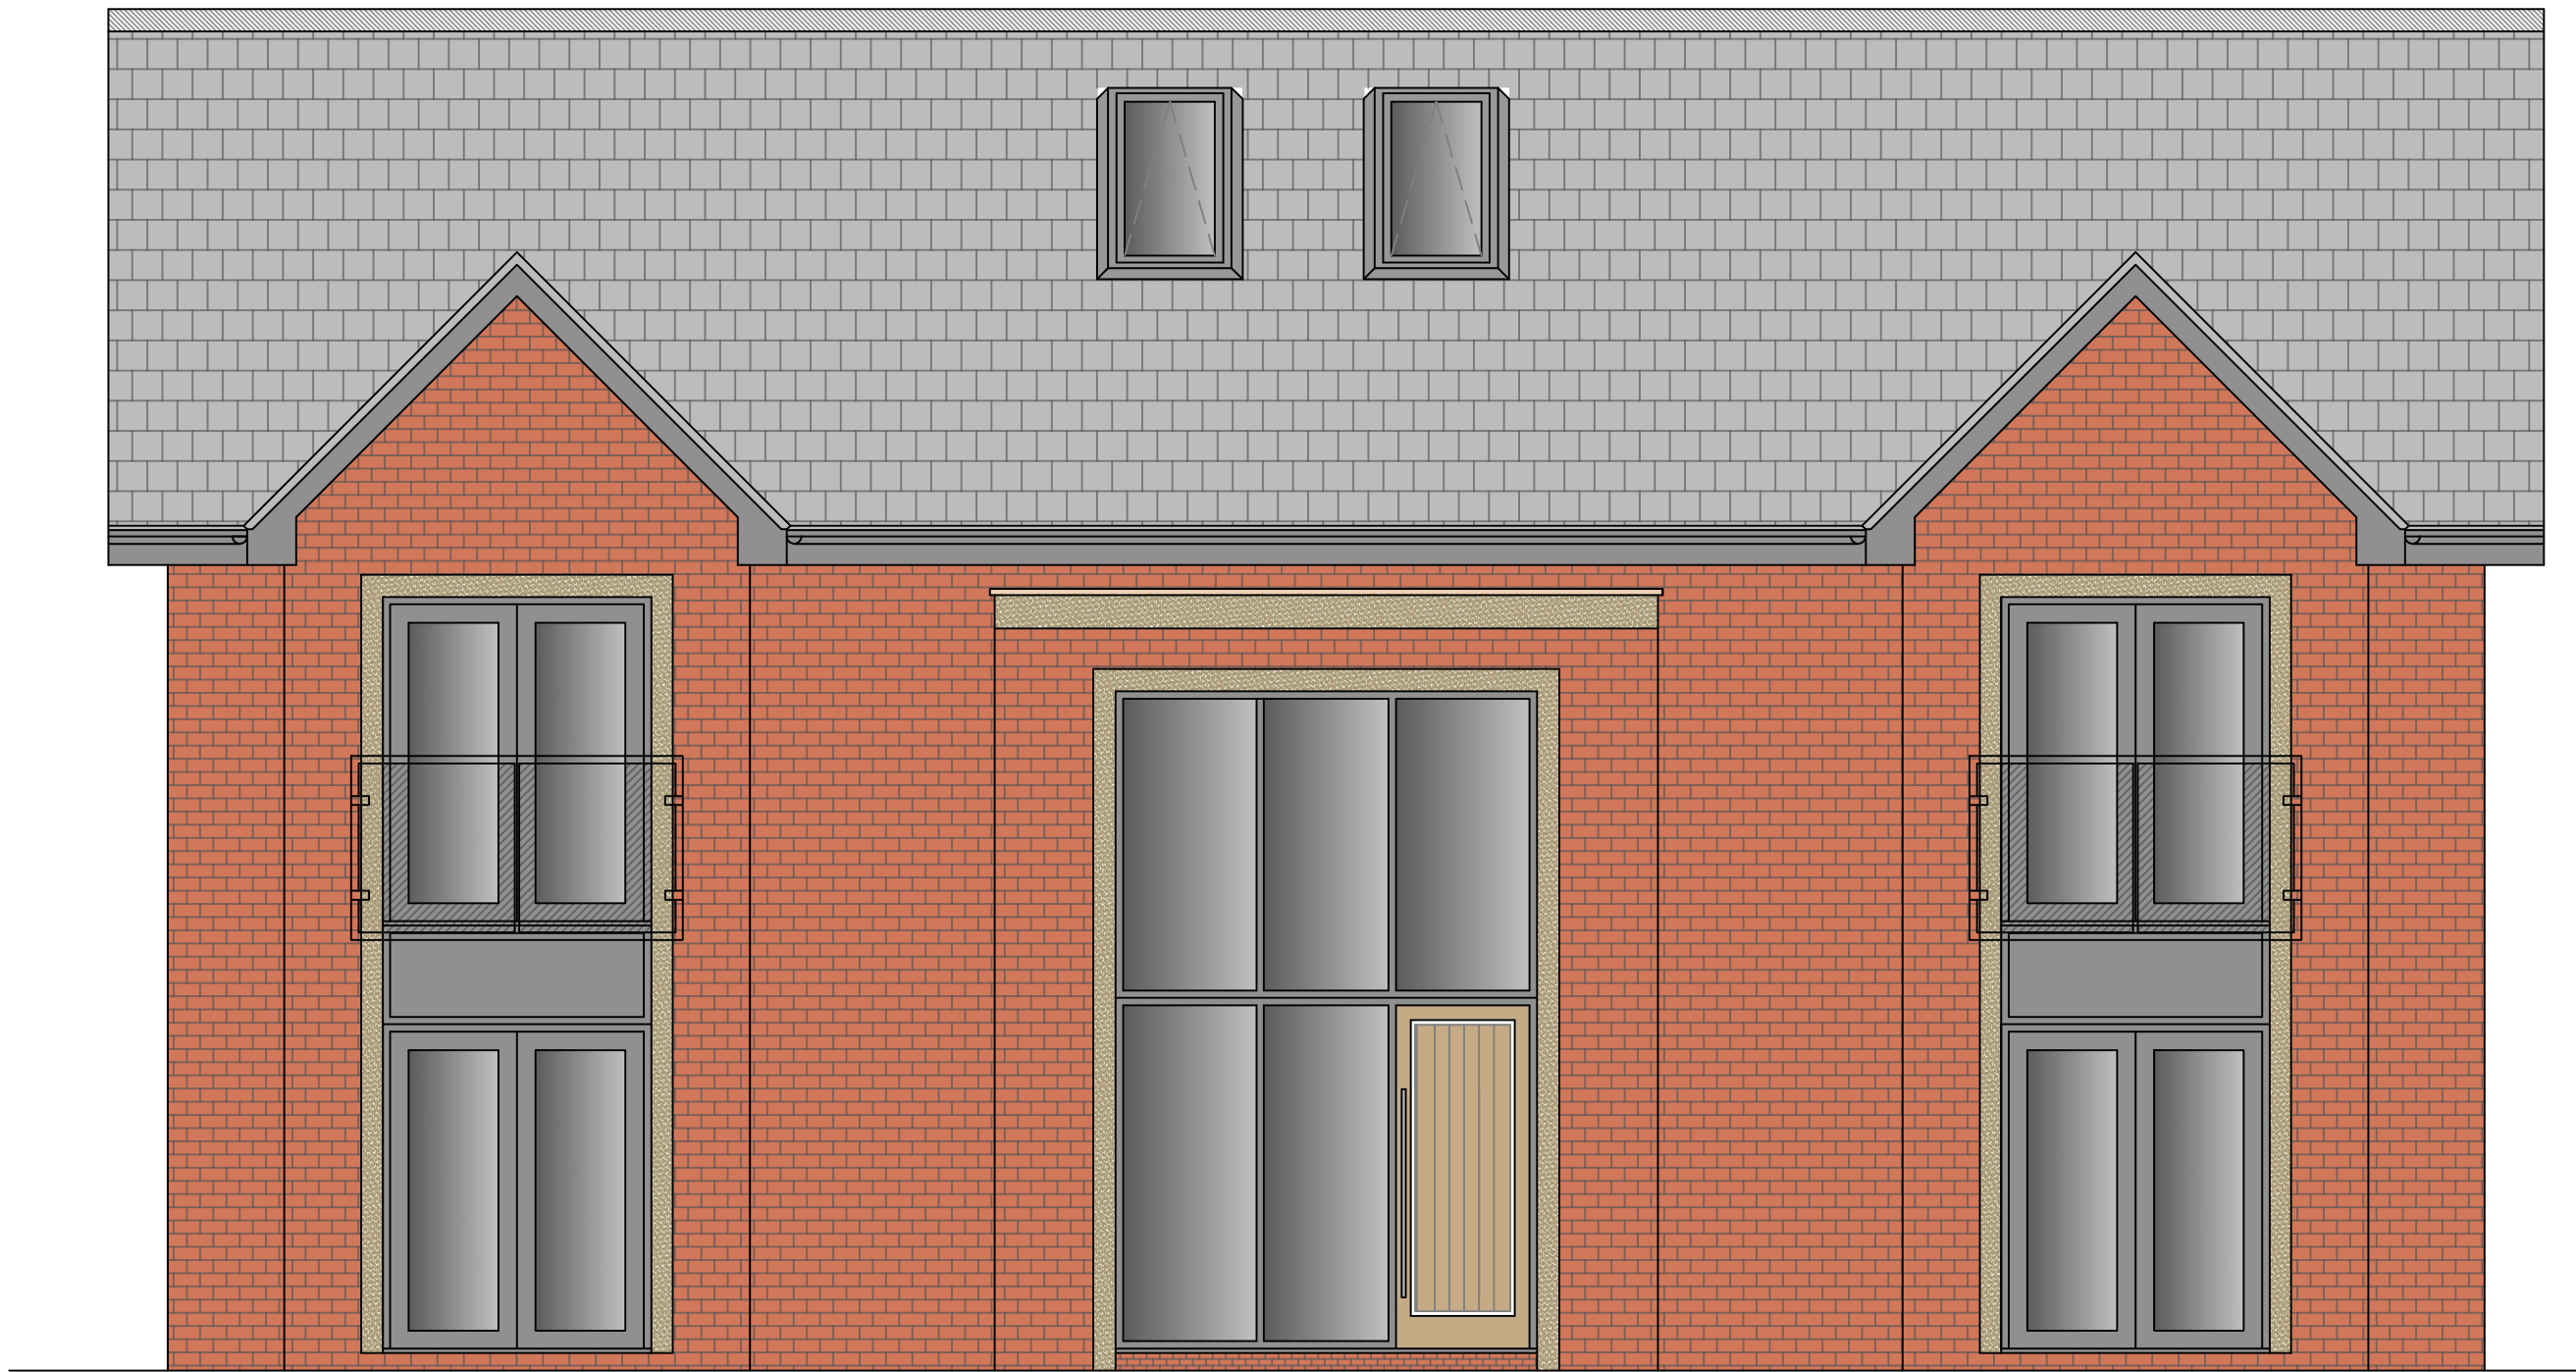


Proposed Front Elevation

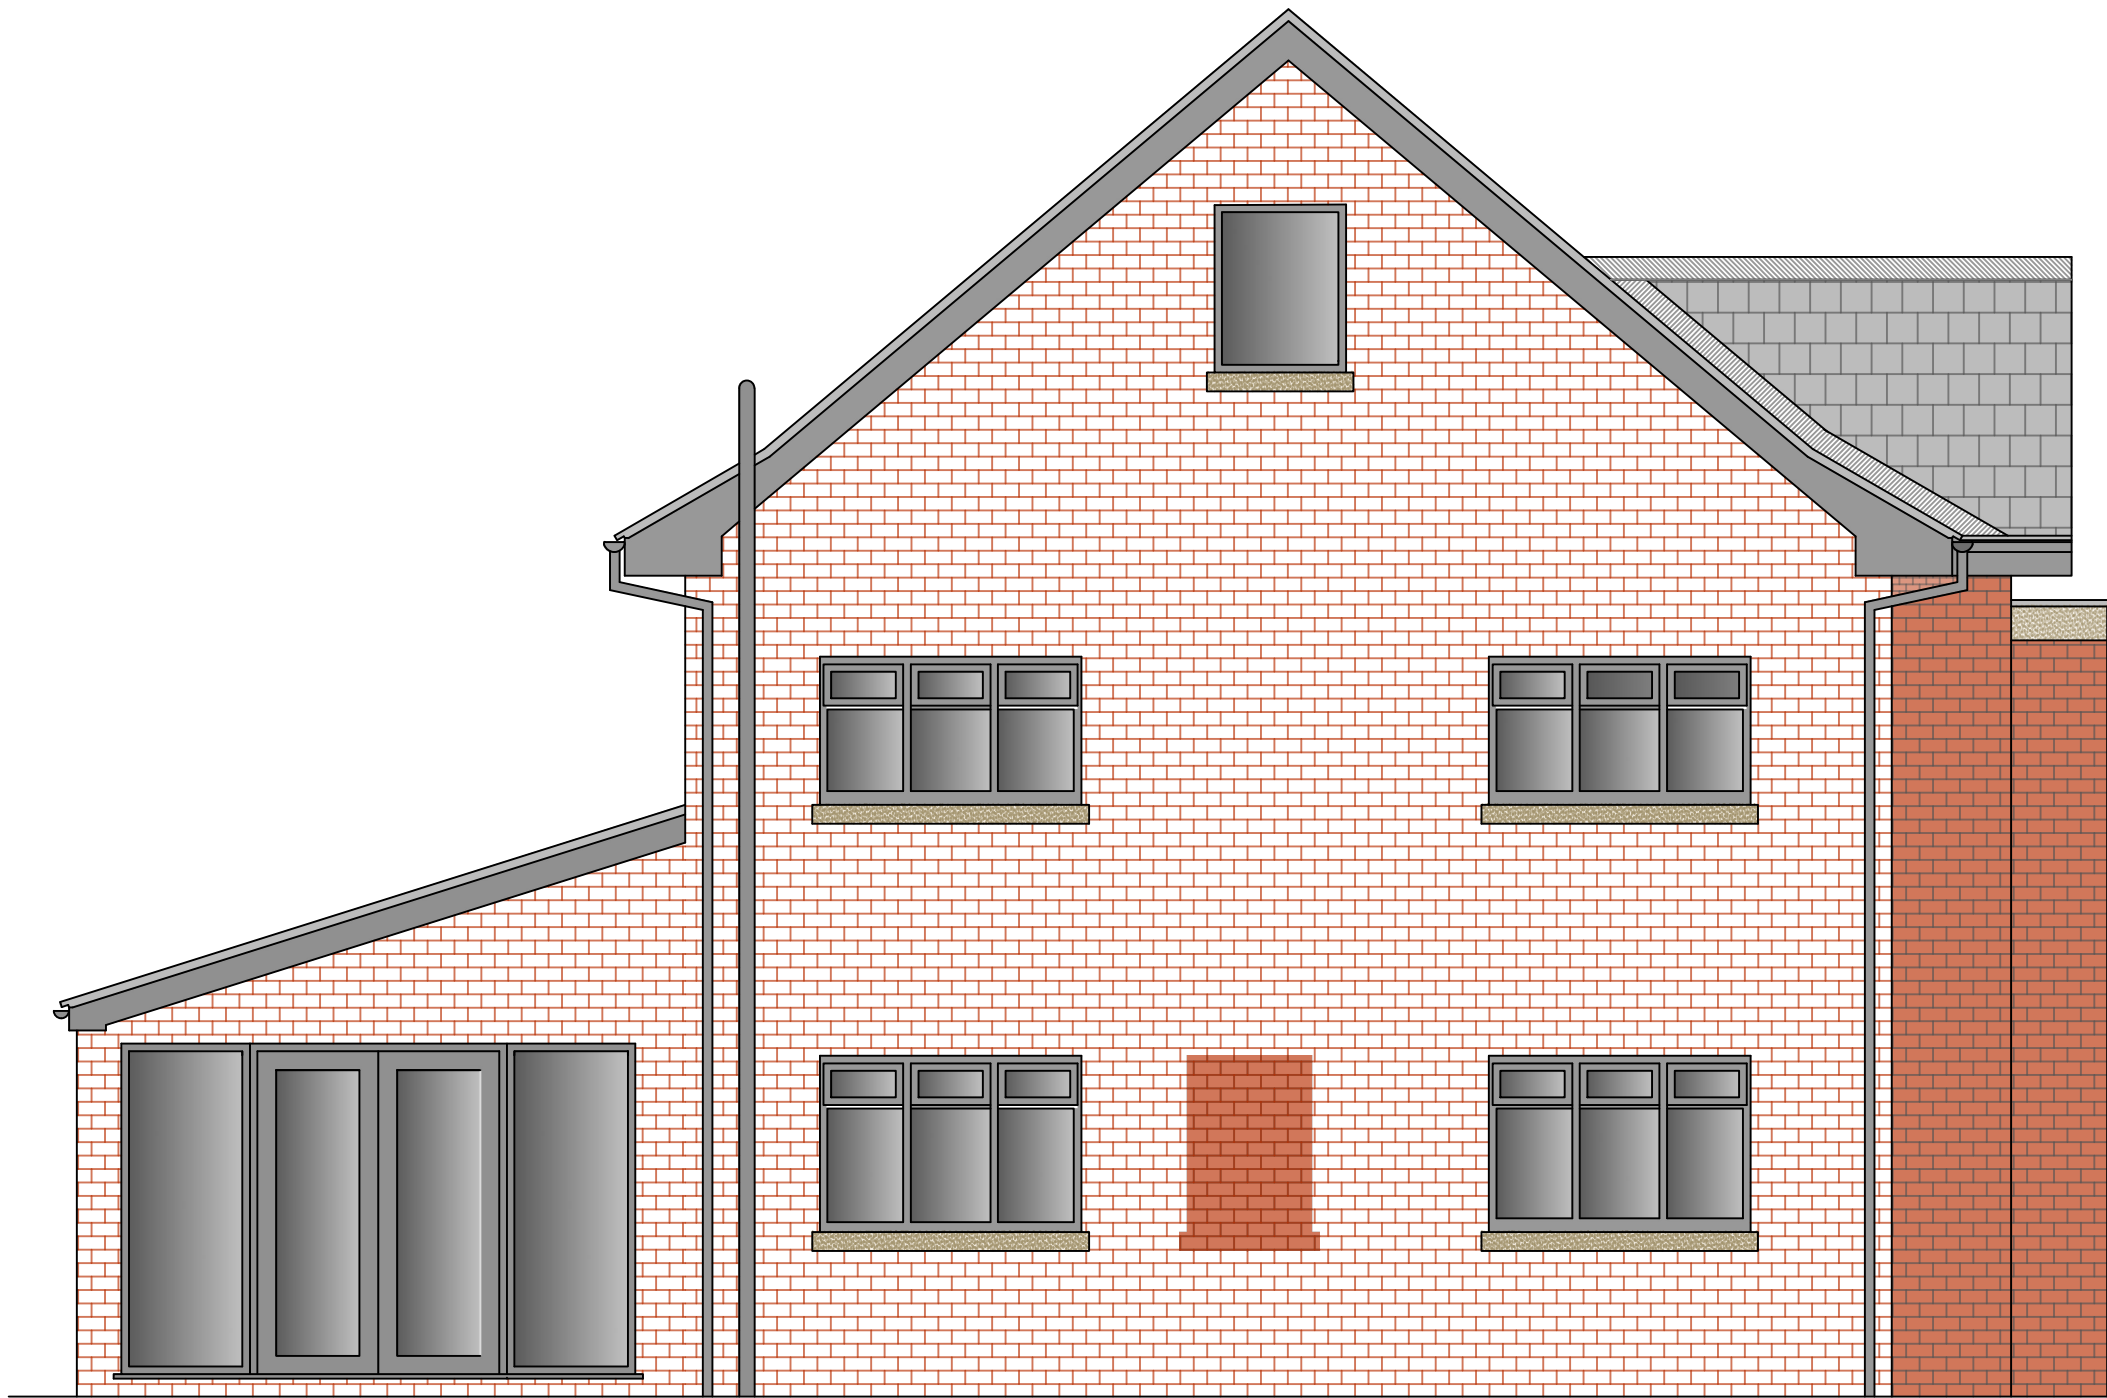


Proposed Side Elevation

Finishing Key

- Existing brickwork
- New matching brickwork
- New Stone Cills
- New Black Marley Modern Roof Tiles
- Black UPVC Framed Windows

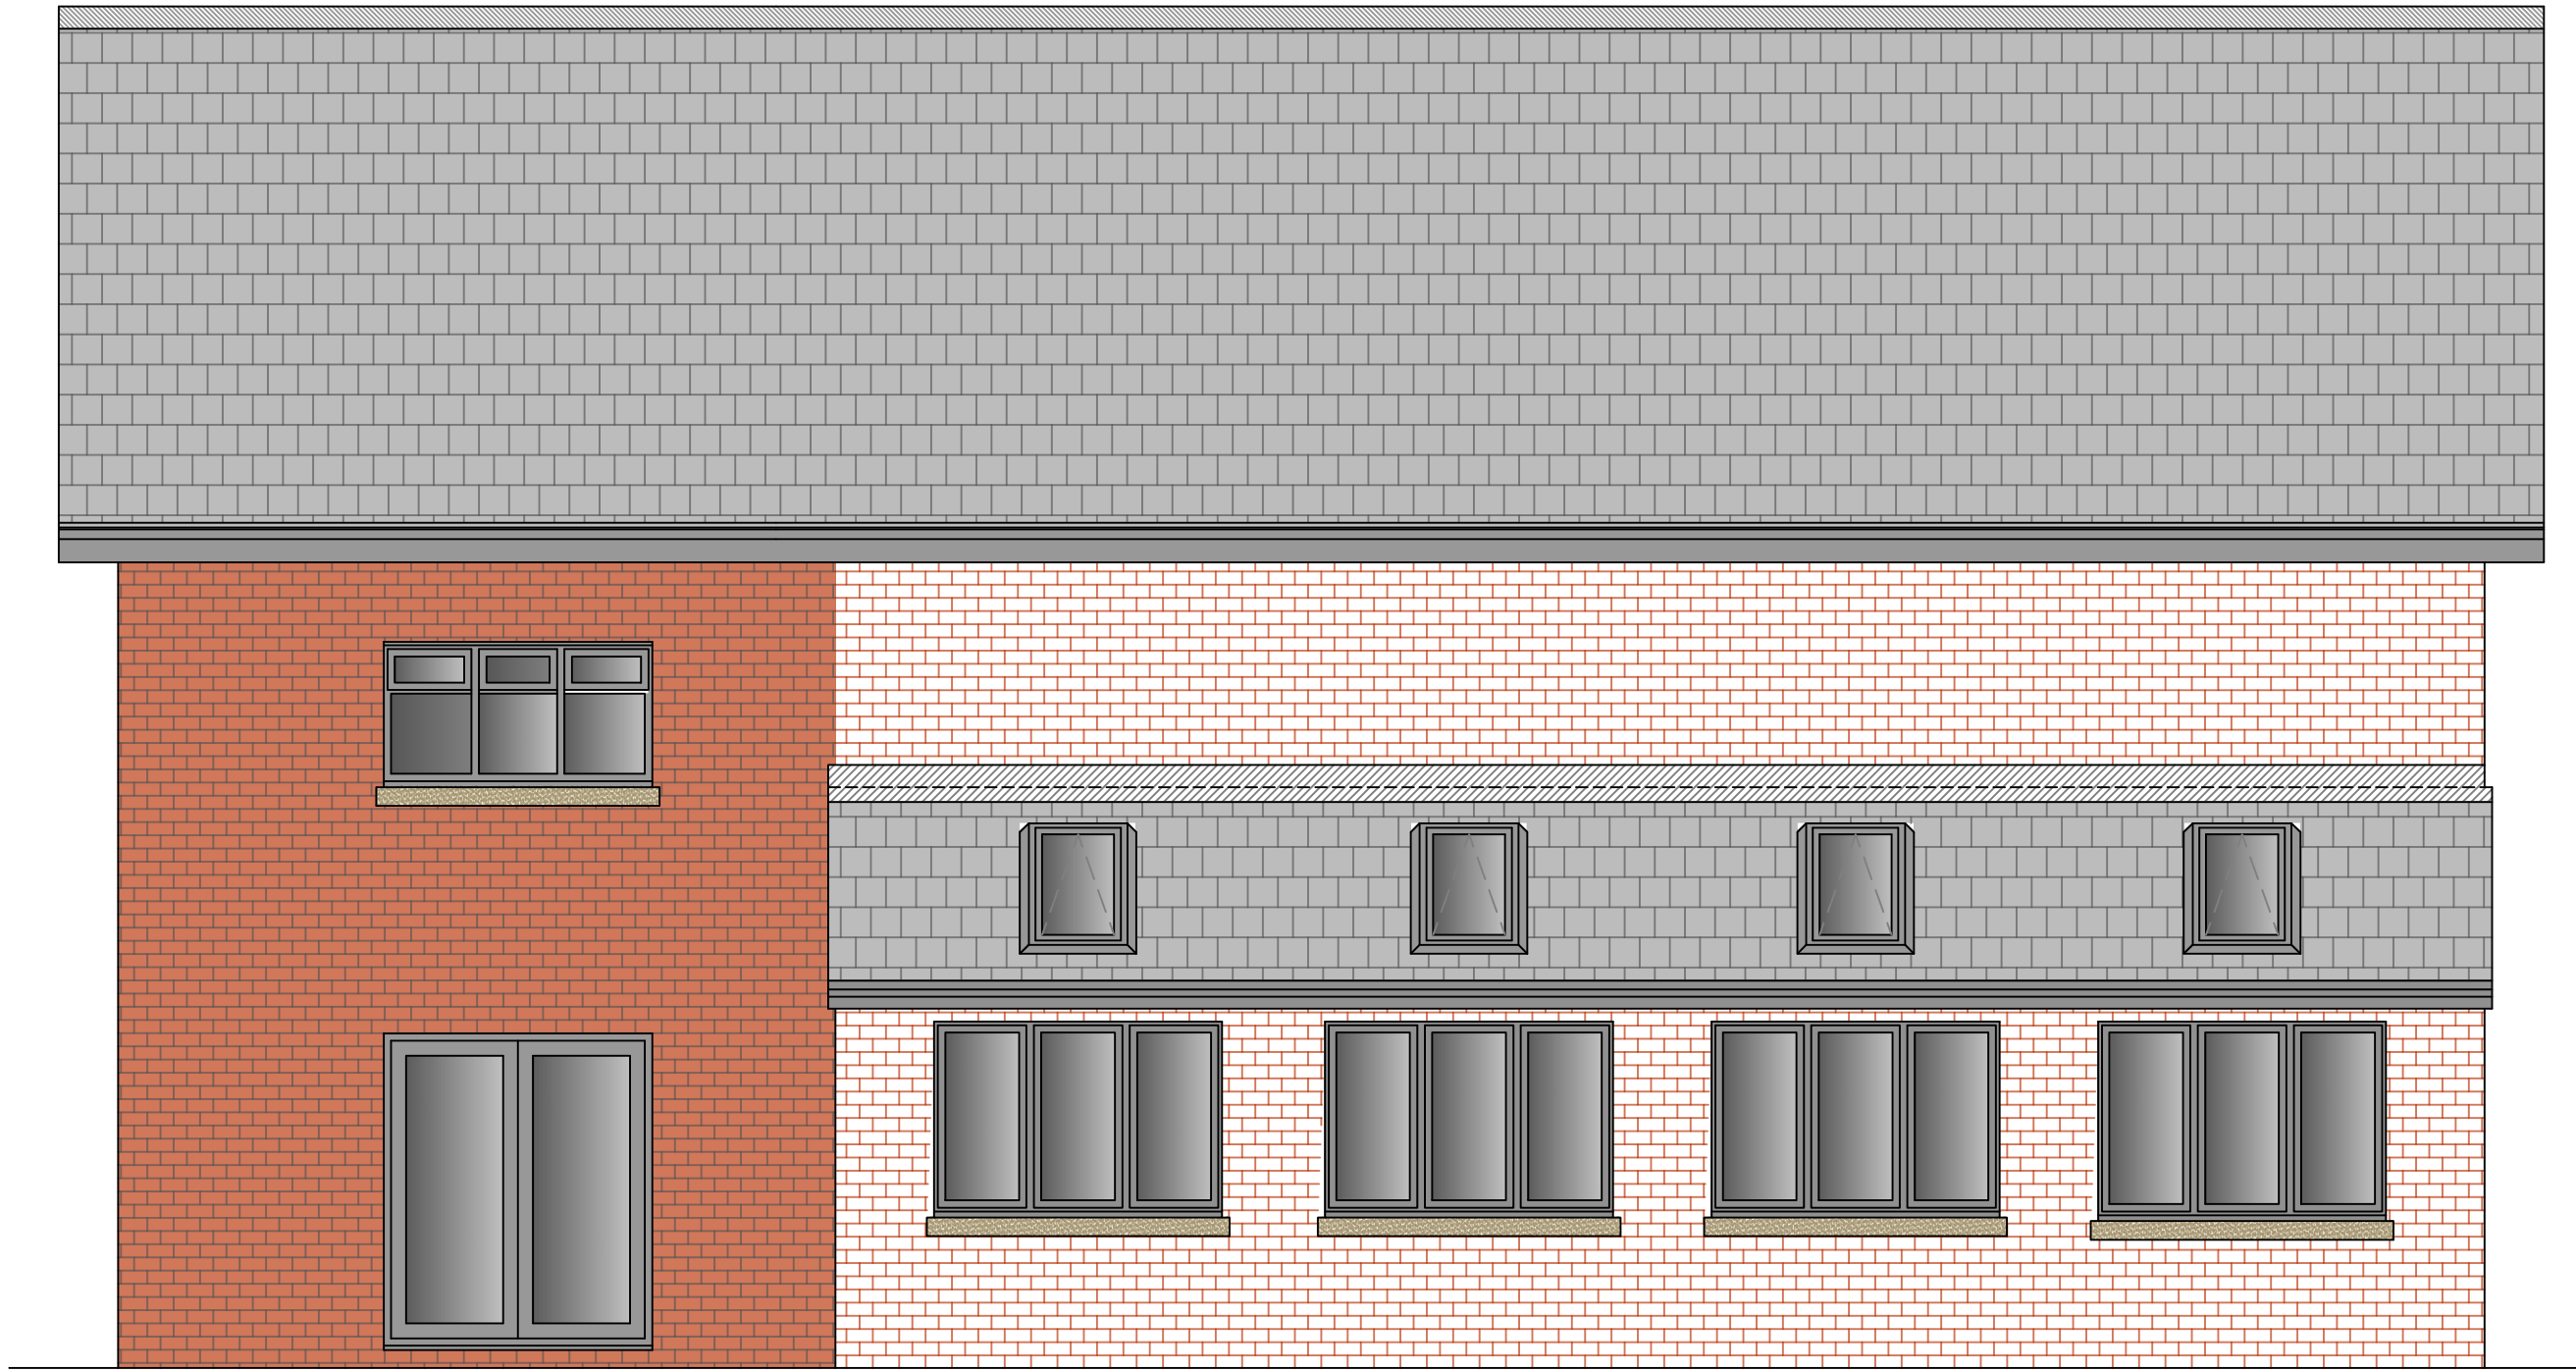

Proposed Rear Elevation

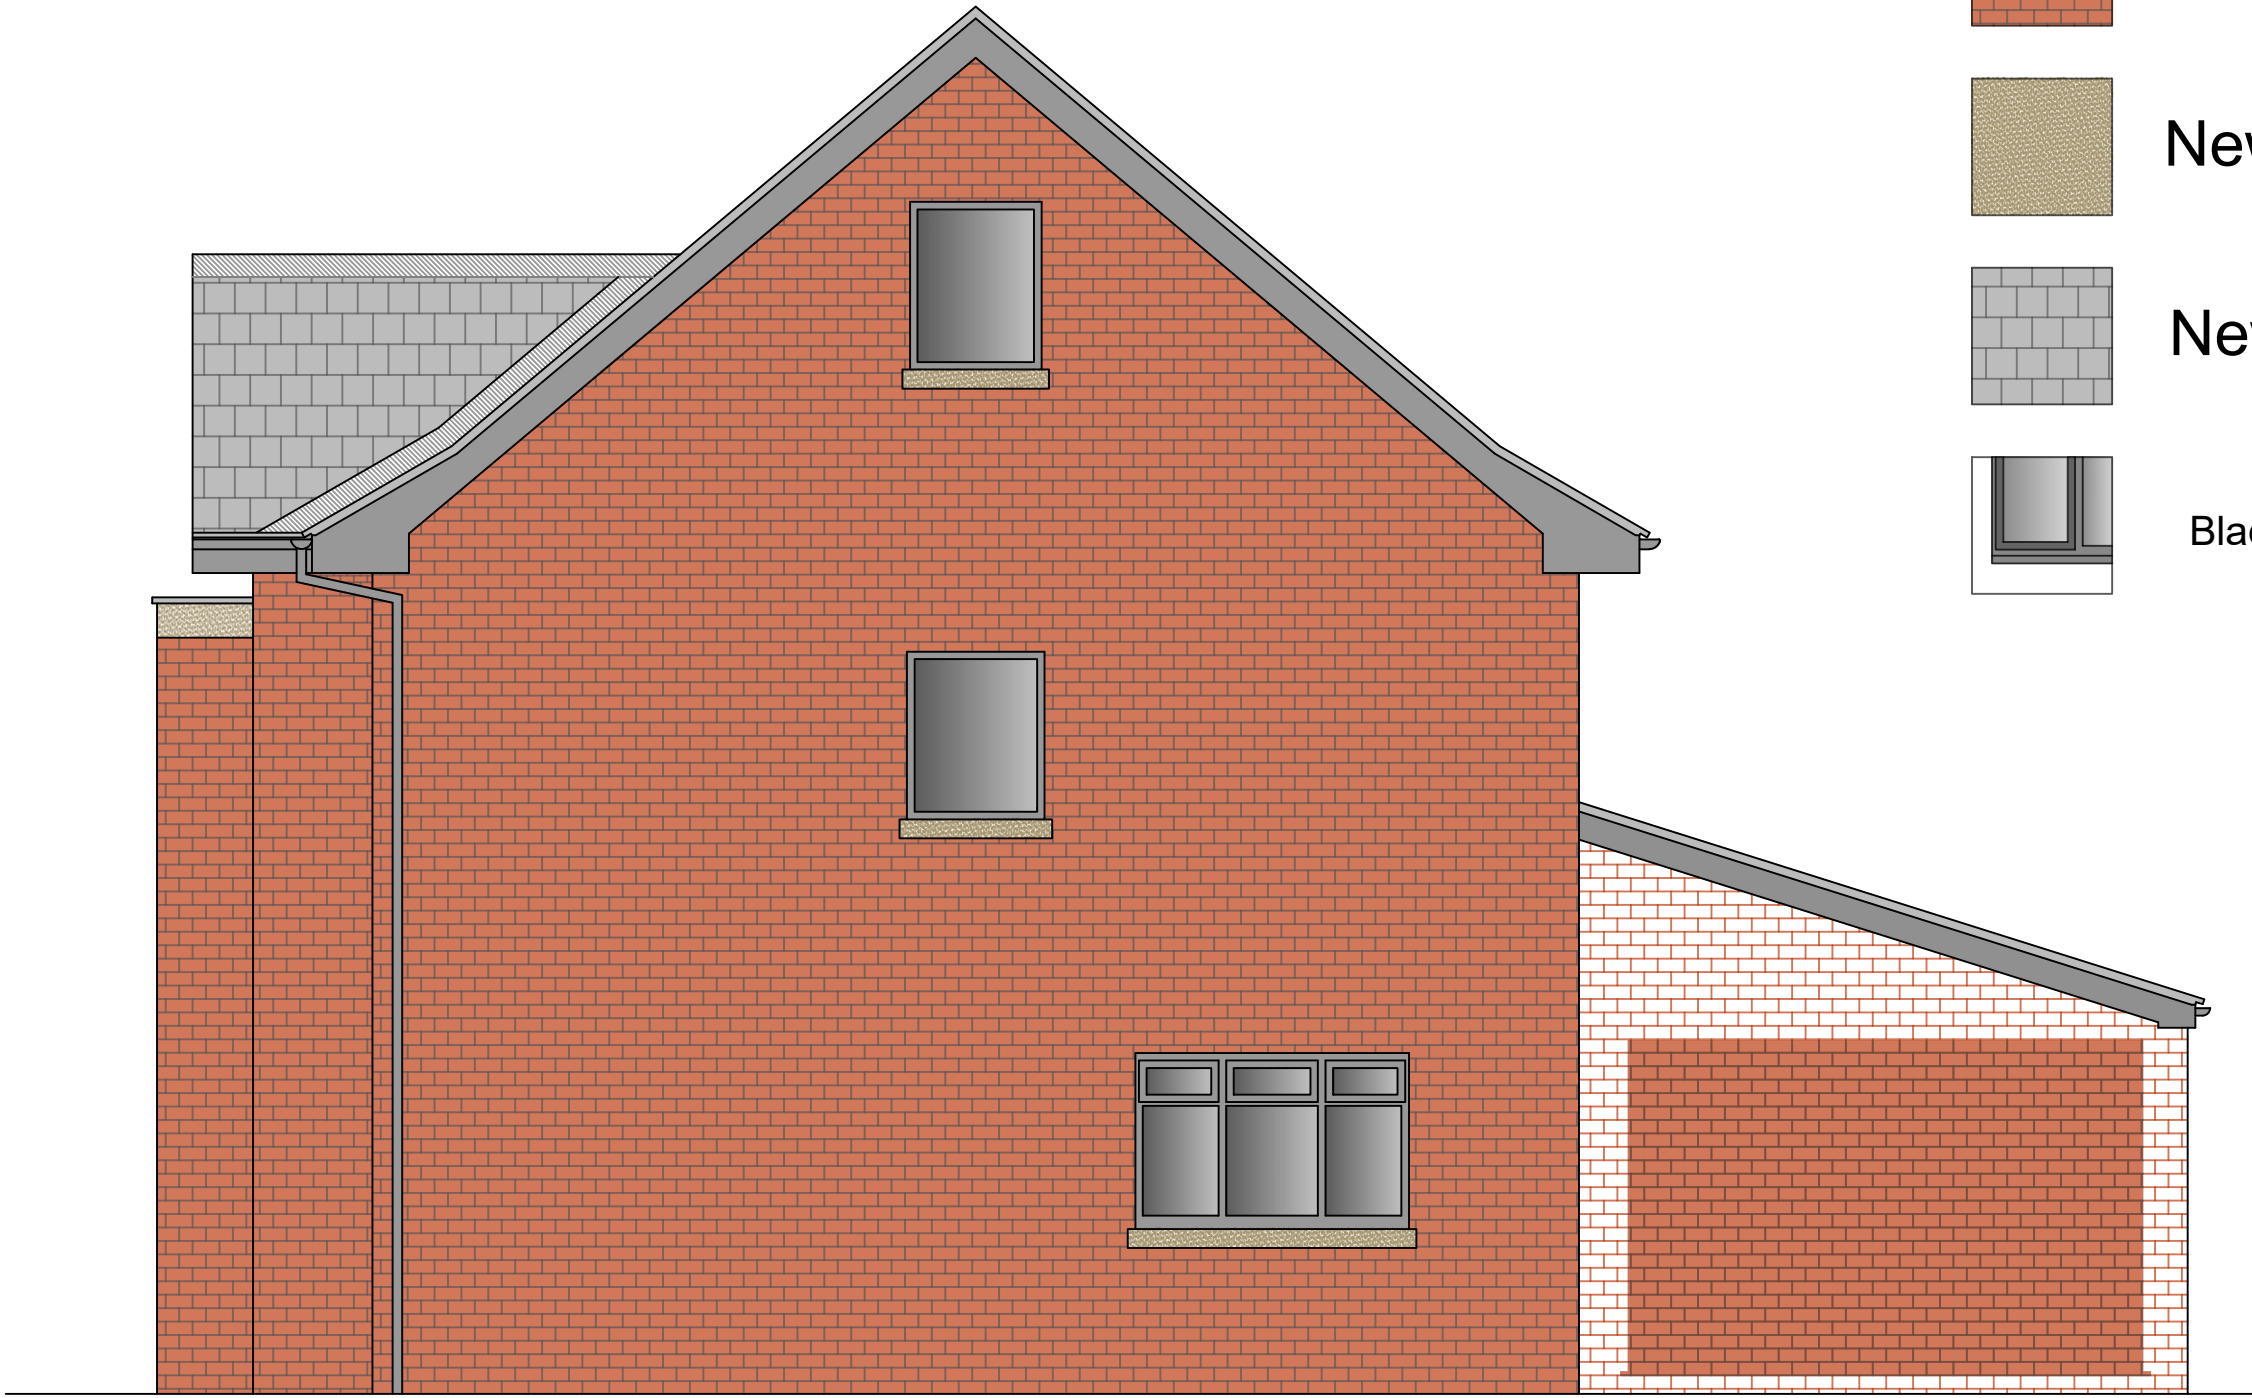

Proposed Side Elevation