


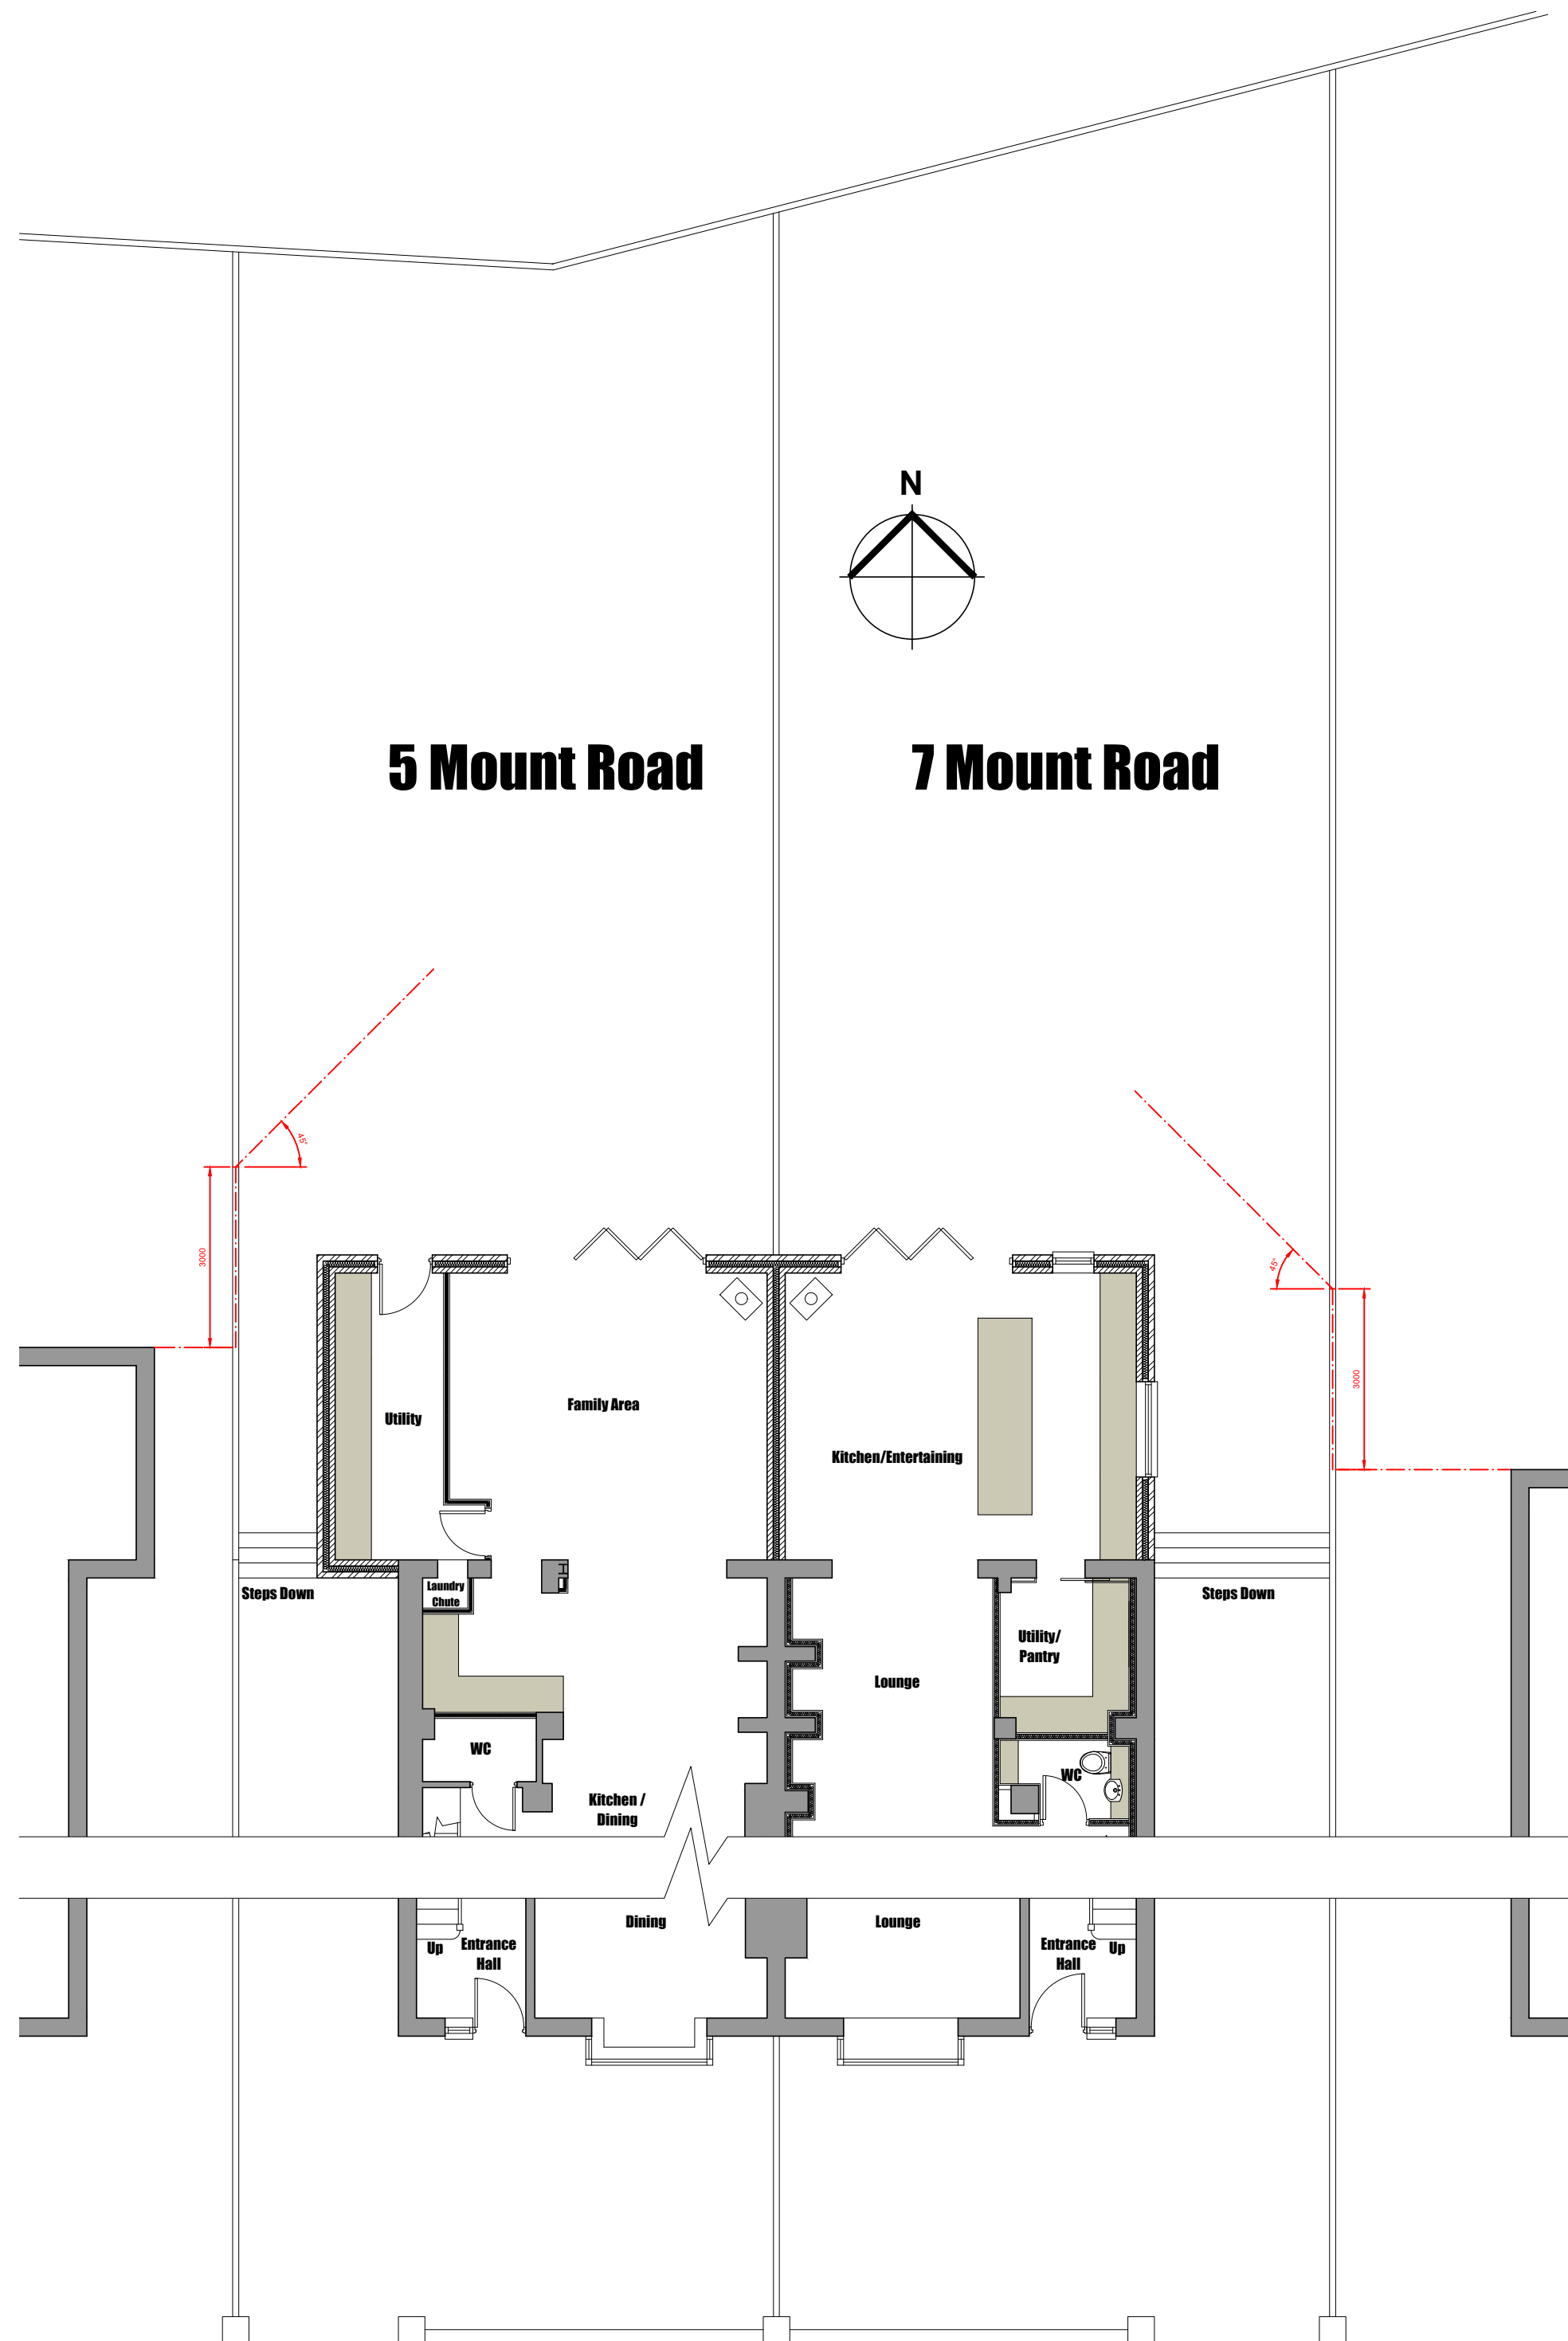

Block Plan
Scale 1:500

MOUNT ROAD

N

**Conway
Architectural
Design**

JOB TITLE : 2 Storey Rear Extension
ADDRESS : 5 and 7 Mount Road, Alkington
DRAWING TITLE : Proposed Site Block And Location Plan
SCALE : As Noted @ A3
DRAWN : xxx DATE : 26.03.24

815-06