



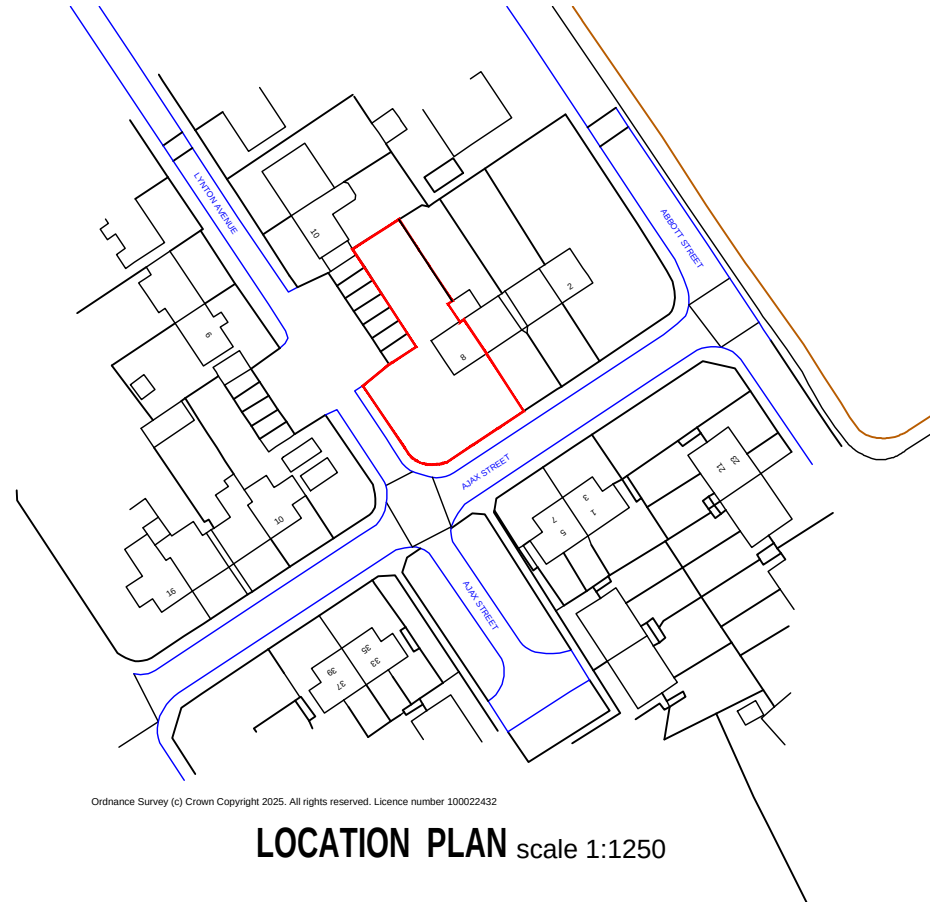

LOCATION PLAN scale 1:1250

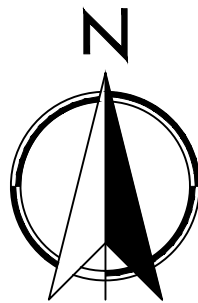

Mob : 07805560652
e-mail: tdmdesign@live.co.uk

Client: HAFEEZ	
Address: 8 AJAX STREET, ROCHDALE, OL11 3HN	
Project: INTERNAL WORKS WITH MULTIPLE EXTENSIONS	
Dwg Title: PLANNING : LOCATION PLAN	
Date: MARCH 2025	Scale: 1 : 1250 @ A4
Job No: 02.25.31	Dwg No: PL06
Drawn: D.L	Checked: D.L