



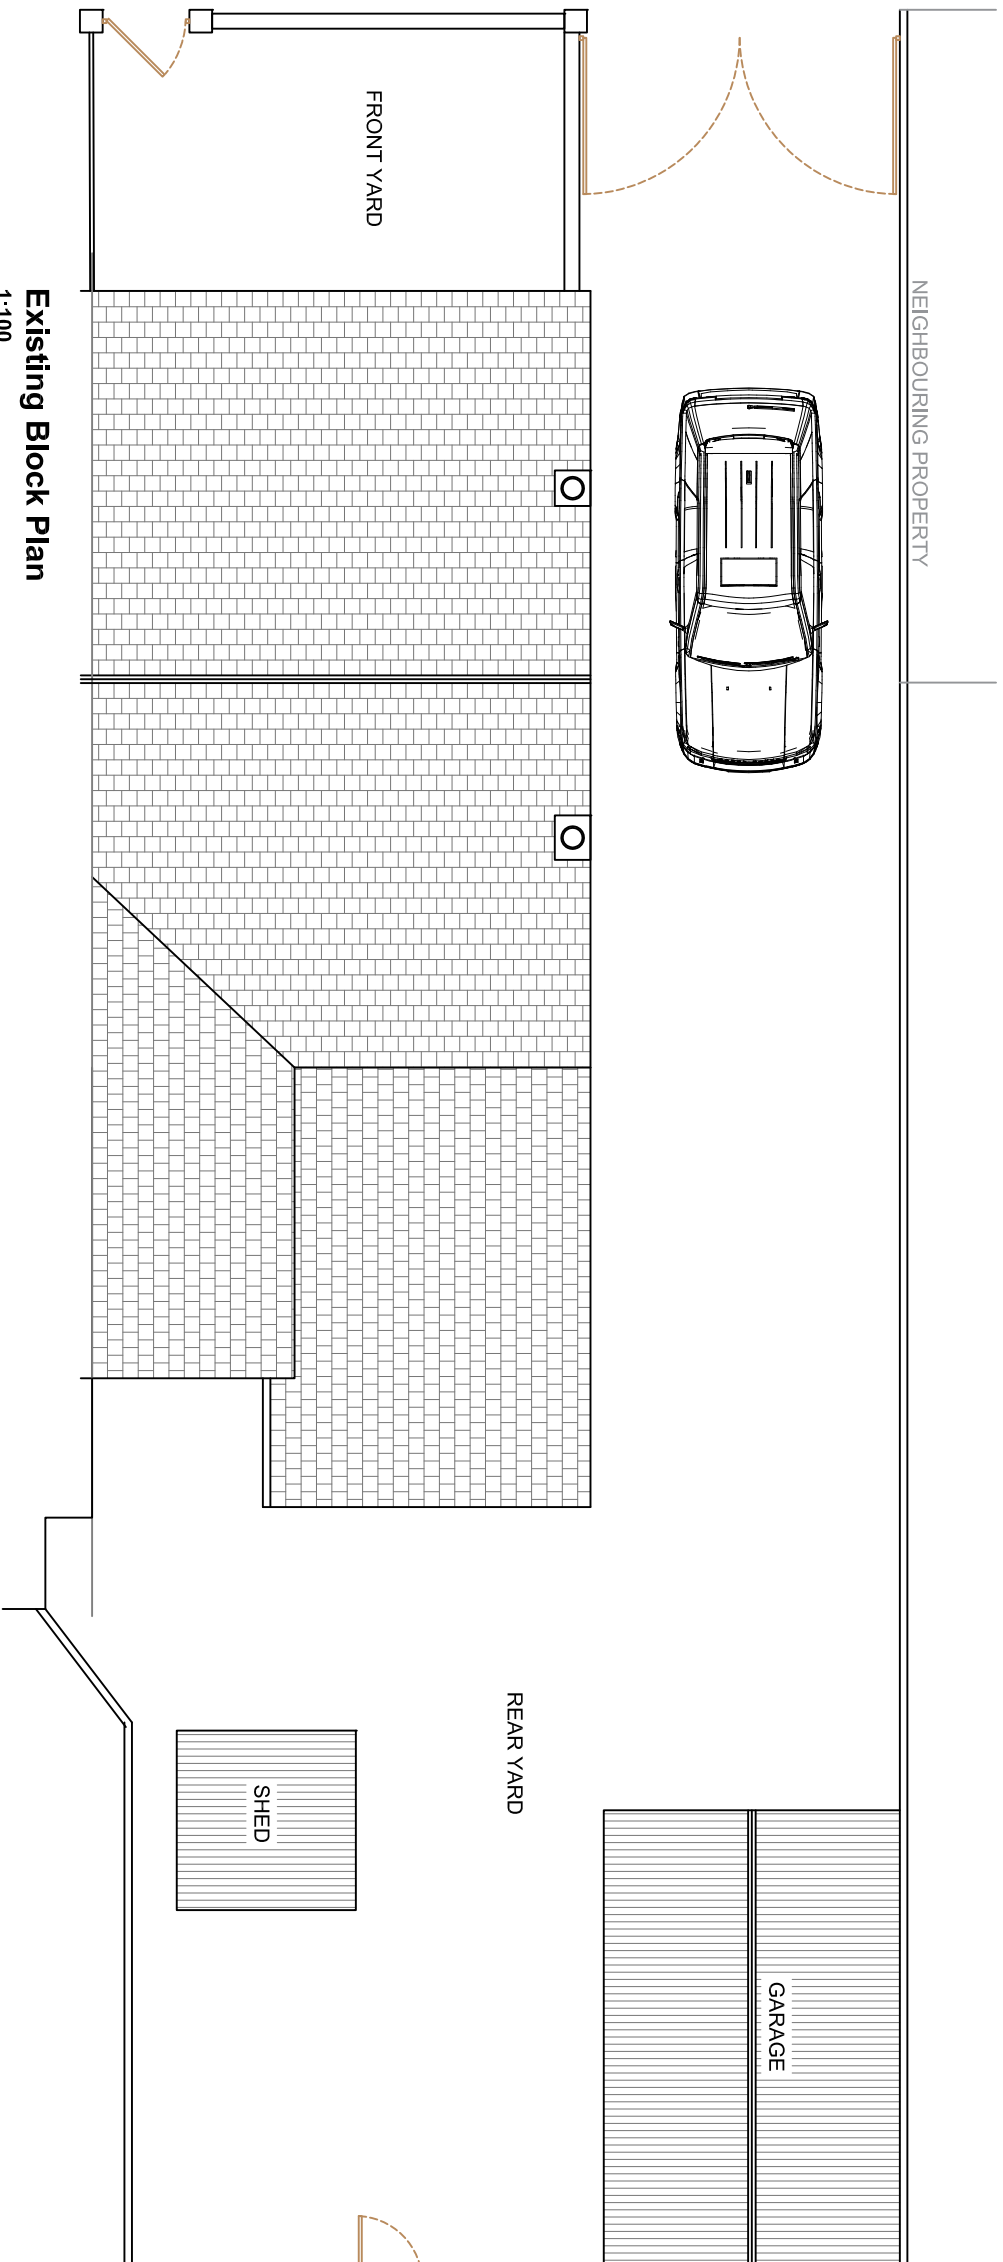


Existing Block Plan

1:100

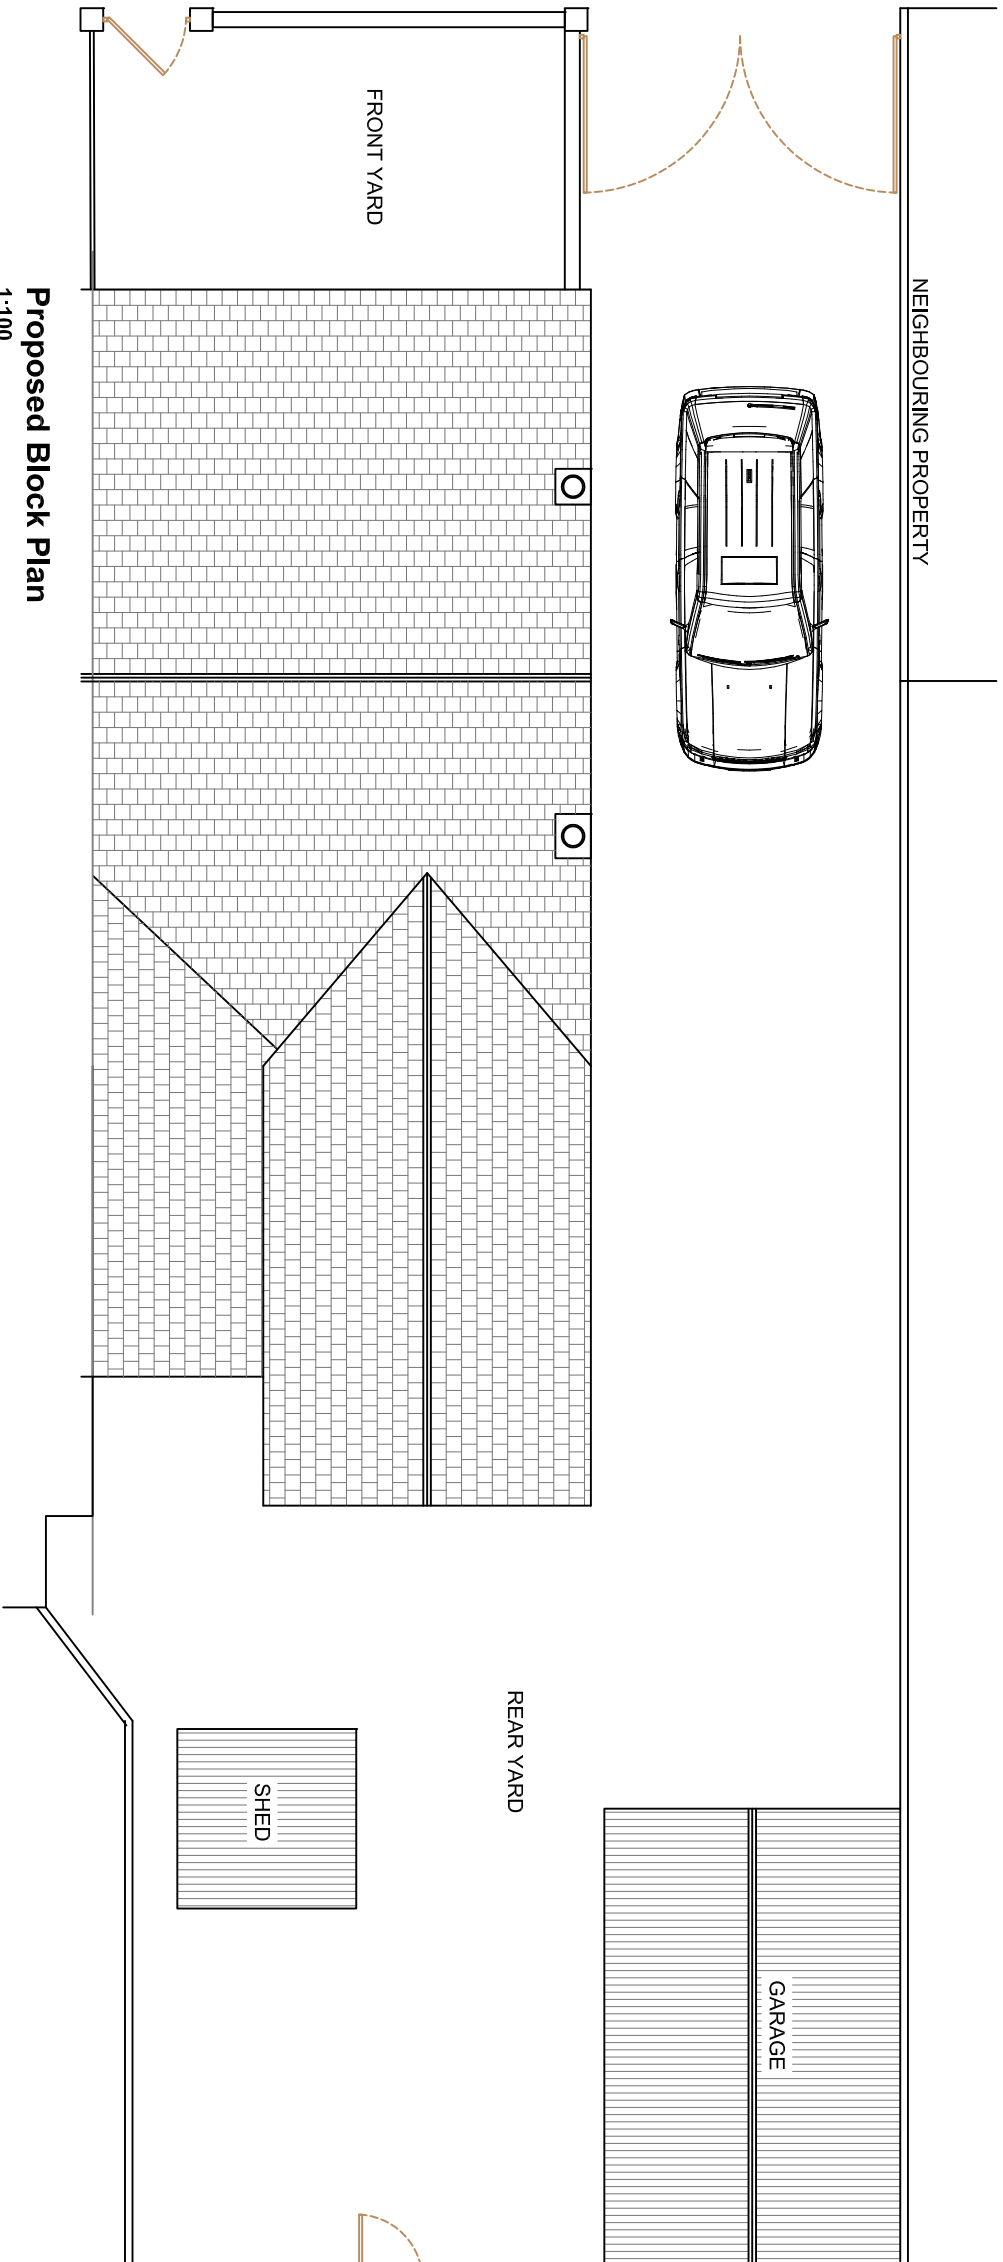

Proposed Block Plan

1:100

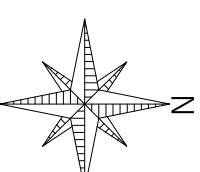

REV	DATE	AMENDMENTS
CLIENT		MRS MOHAMMED GHAZANFAR
DRAWN BY	AK	
DATE	15 MAY 2023	
SCALE	1:100 @ A3	
PROJECT REF	00197	
PROJECT STAT	PLANNING	
DRAWING NO	BLOCK PLAN	

FIRST FLOOR REAR EXT
73 TRAFALGAR STREET
ROCHDALE
OL16 2LL

(No reliance should be placed upon dimensions which are scaled off this drawing : please see annotations
(THIS DRAWING IS COPYRIGHT & SHALL NOT BE REPRODUCES WITHOUT PERMISSION.)



CORE ARCHITECTURAL STUDIO

E: core.as@hotmail.com

MOB: 07849566607

Core Architectural Studio is a trading name of A.S. & PARTNERS (MC) LTD a company registered in England - 1154