


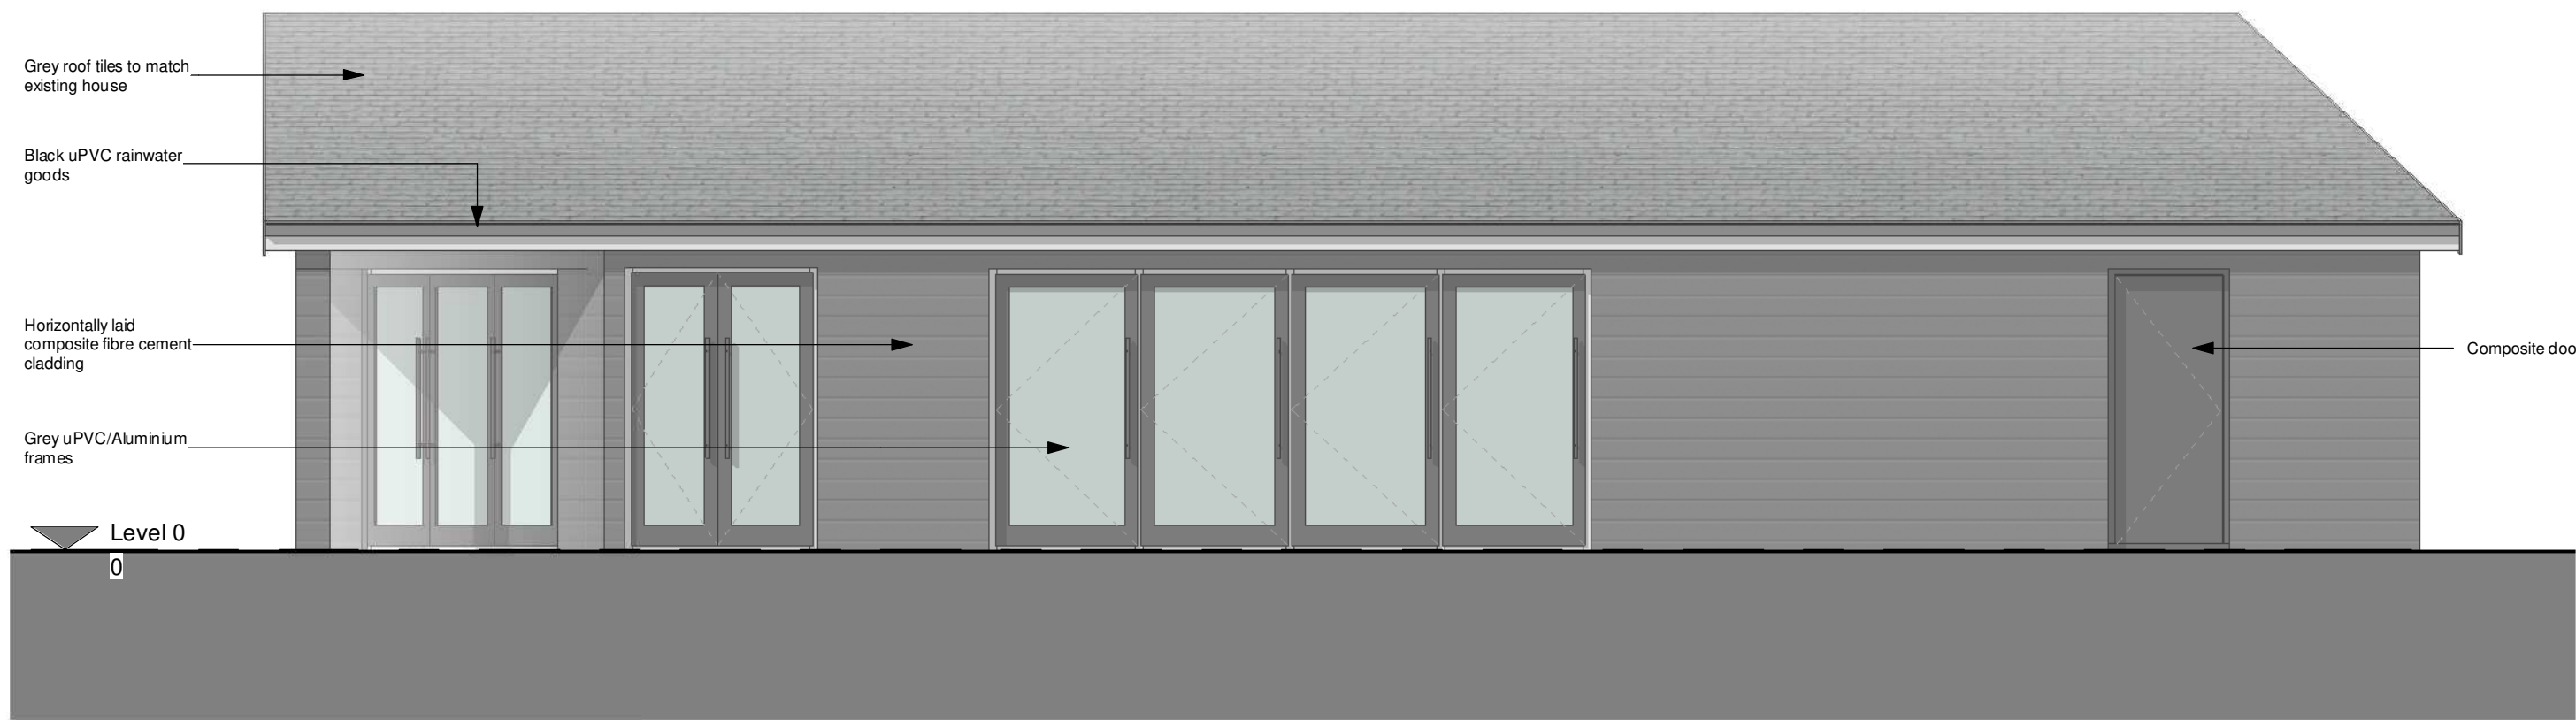


1 | PRO Outbuilding North Elevation
1 : 50



2 | PRO Outbuilding East Elevation
1 : 50



3 | PRO Outbuilding South Elevation
1 : 50

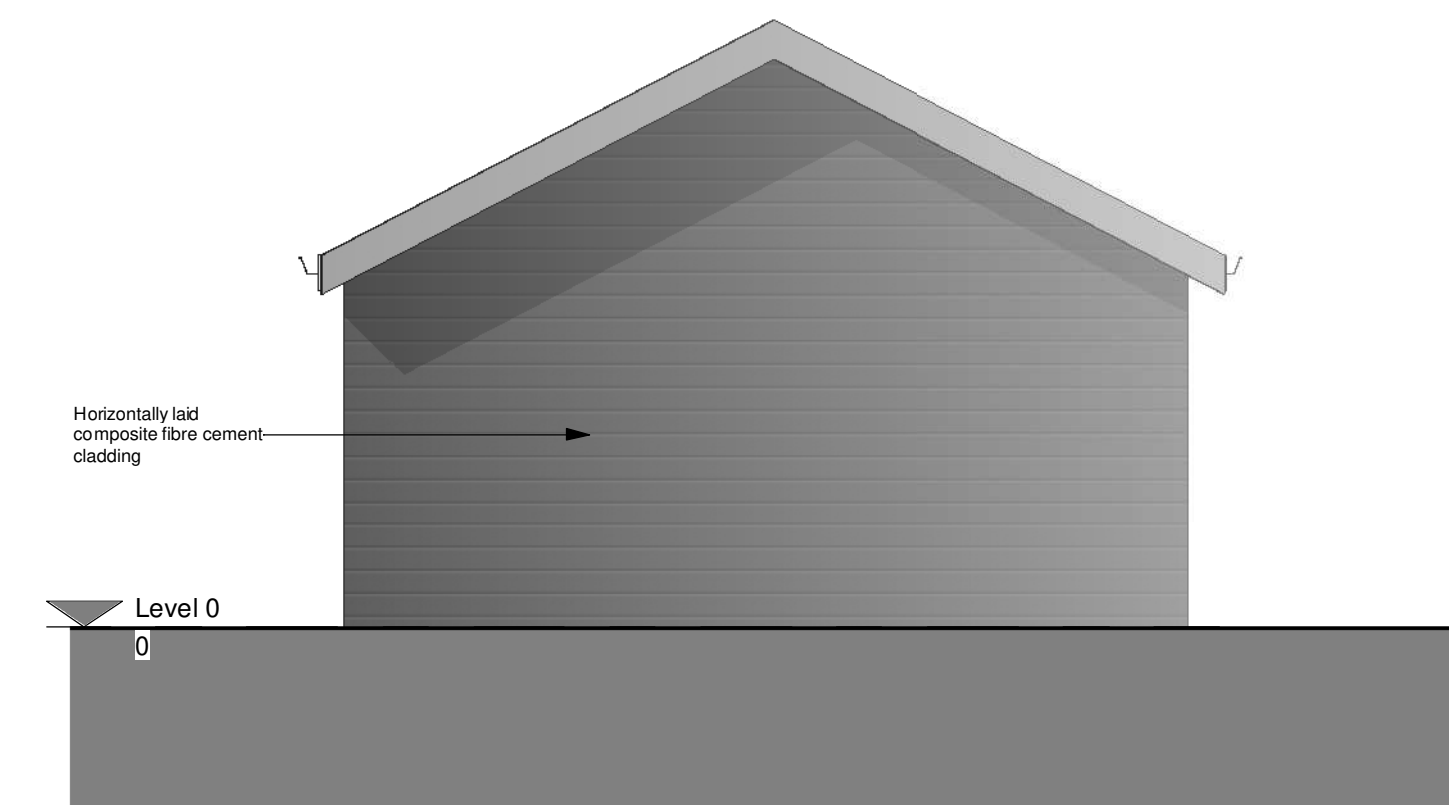

4 | PRO Outbuilding West Elevation
1 : 50