




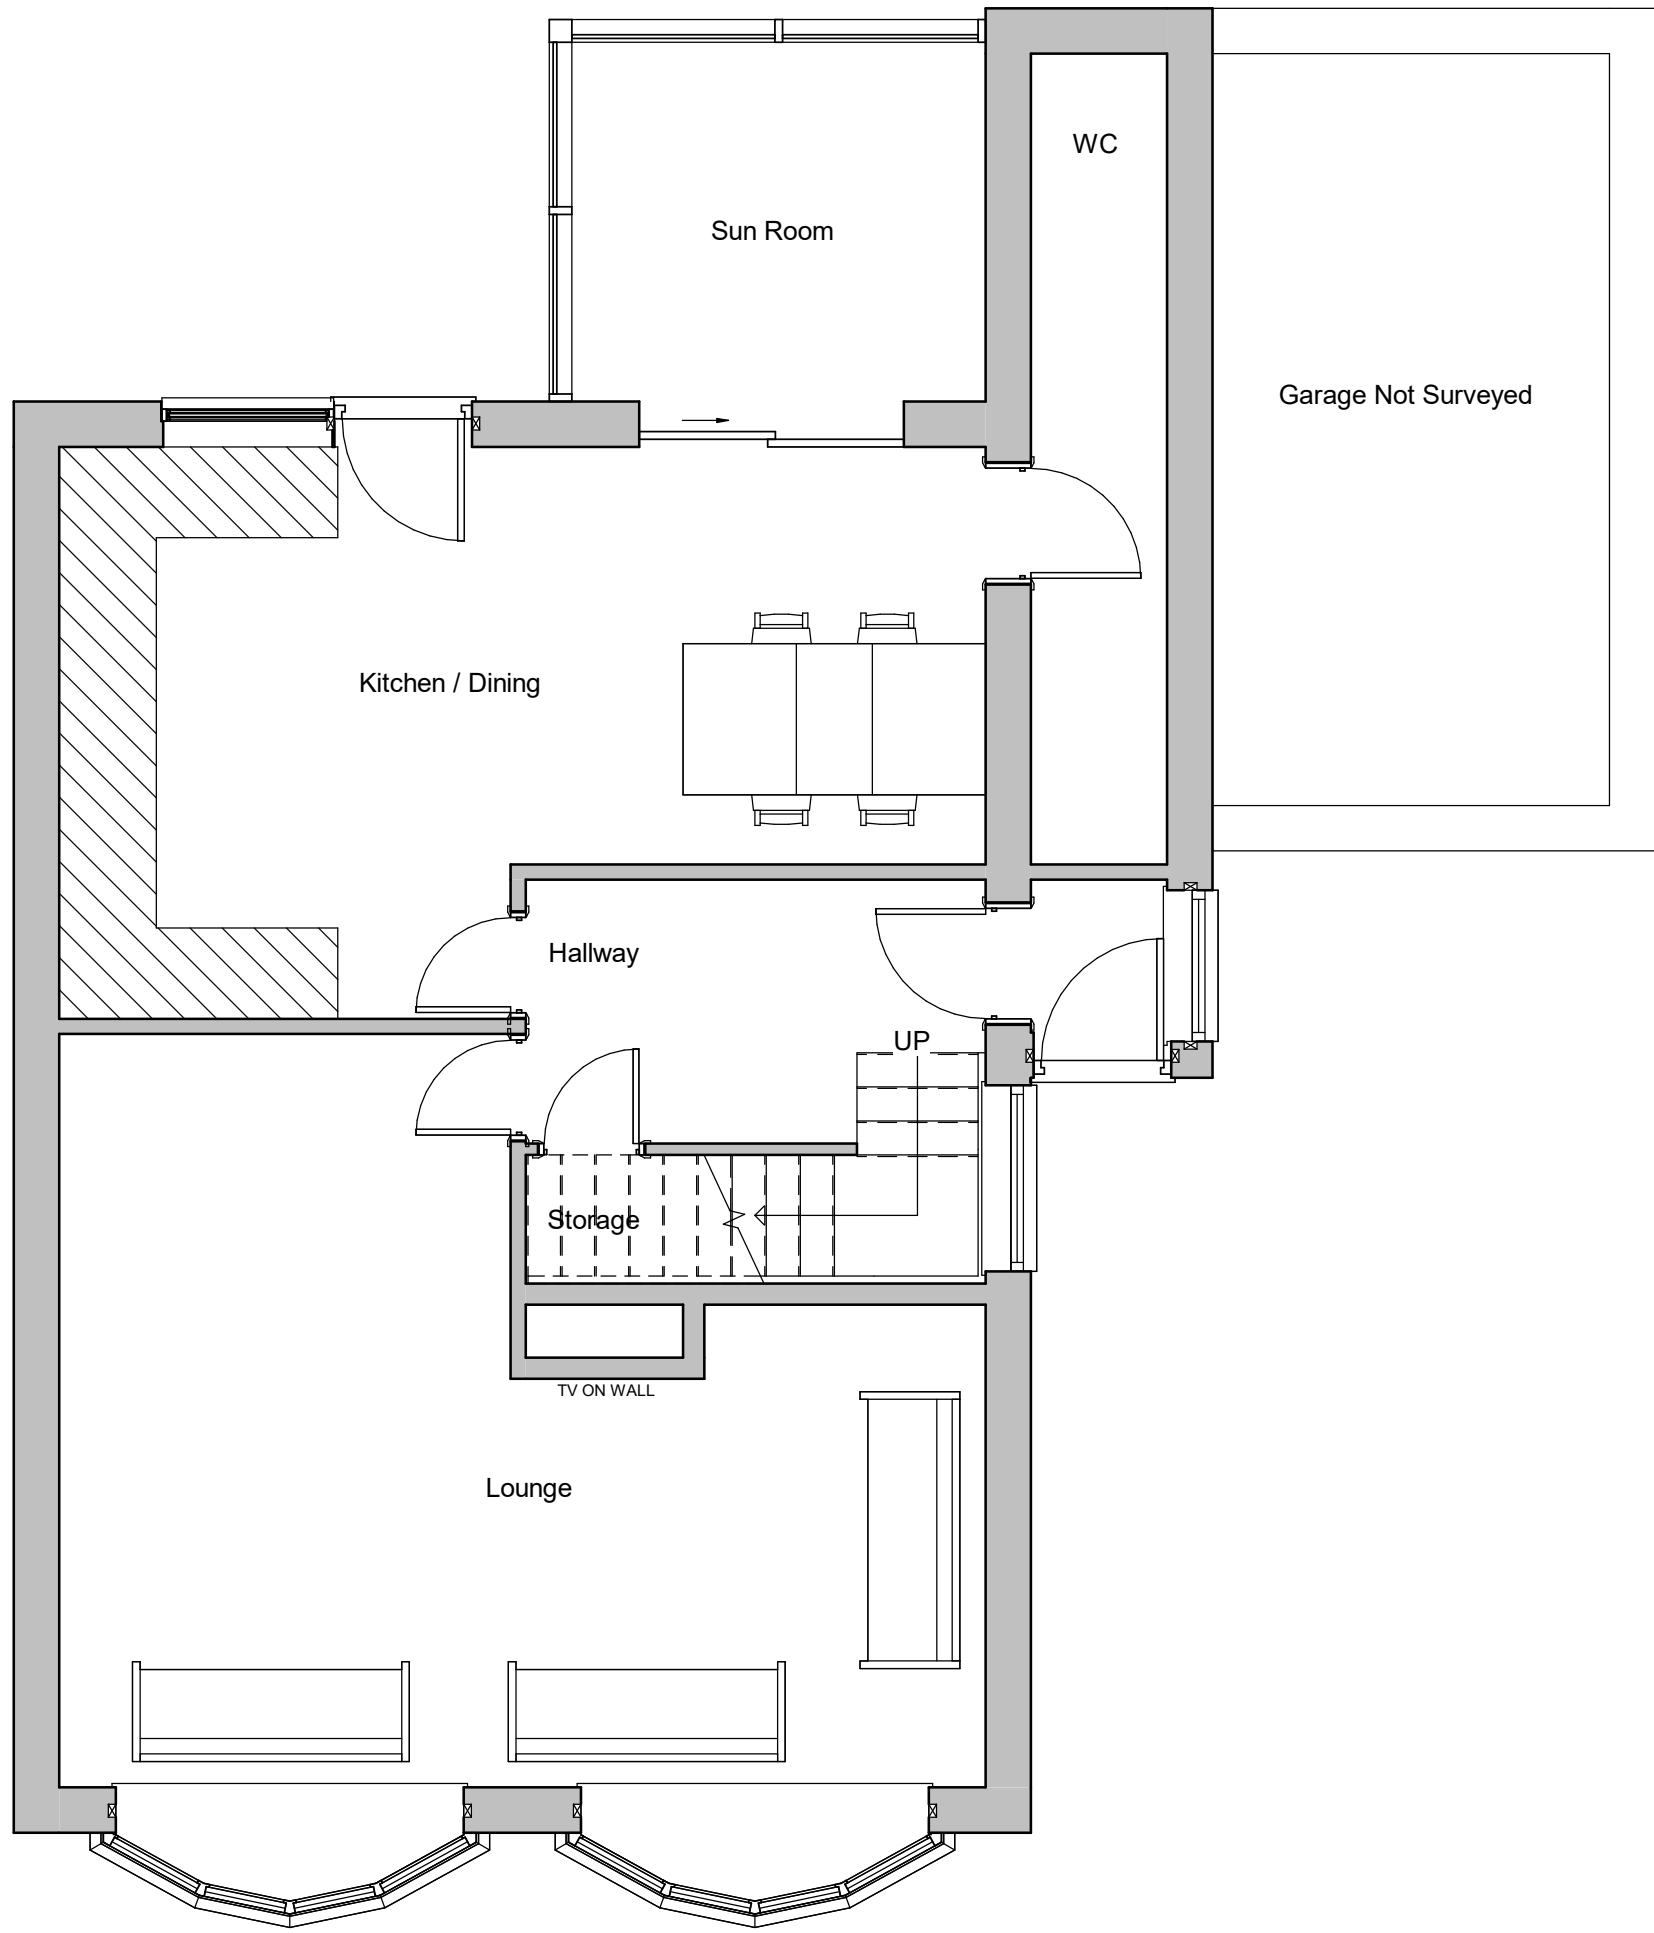

EXISTING GROUND FLOOR PLAN
1 : 50

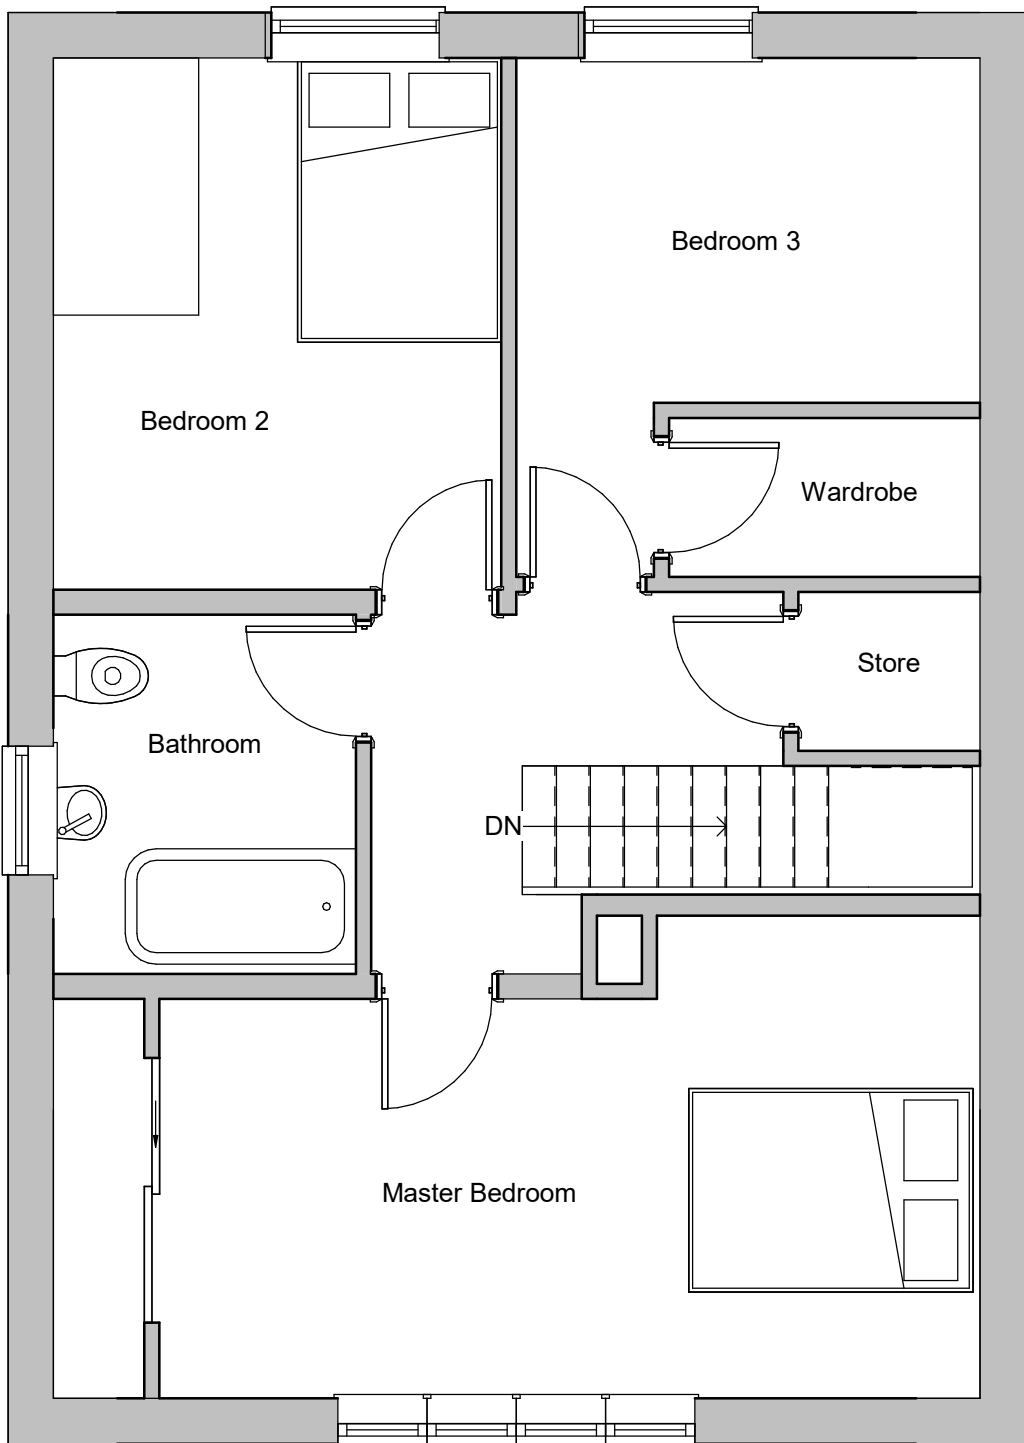

EXISTING FIRST FLOOR PLAN
1 : 50

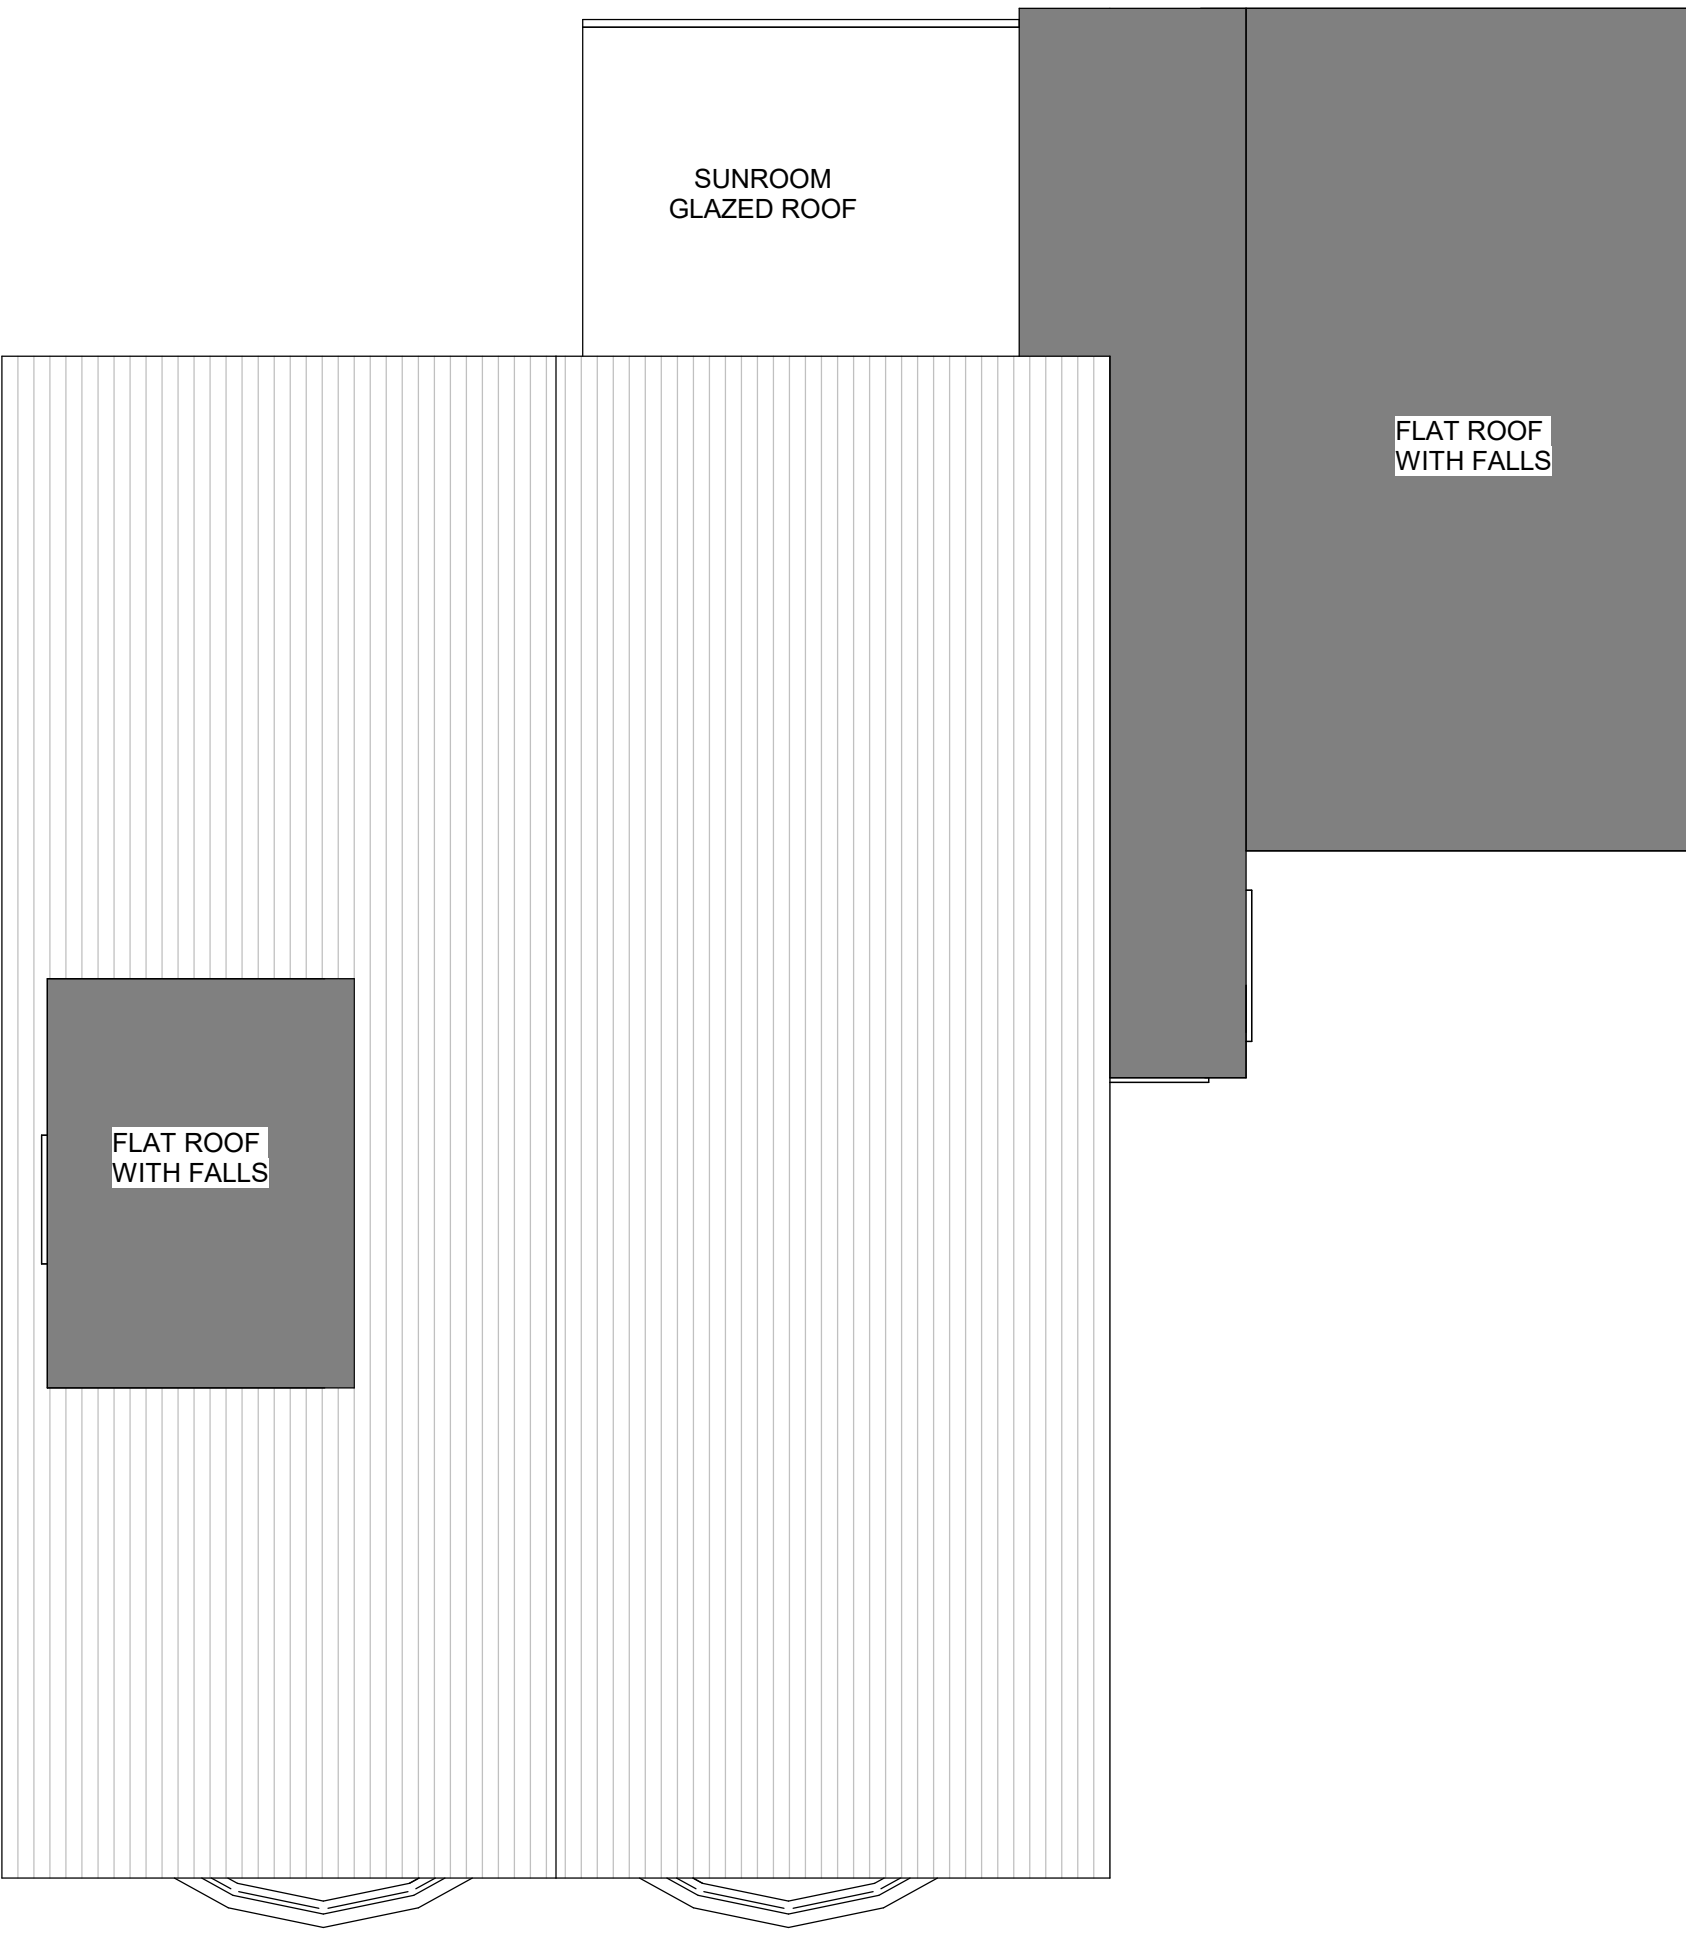

EXISTING ROOF PLAN
1 : 50