



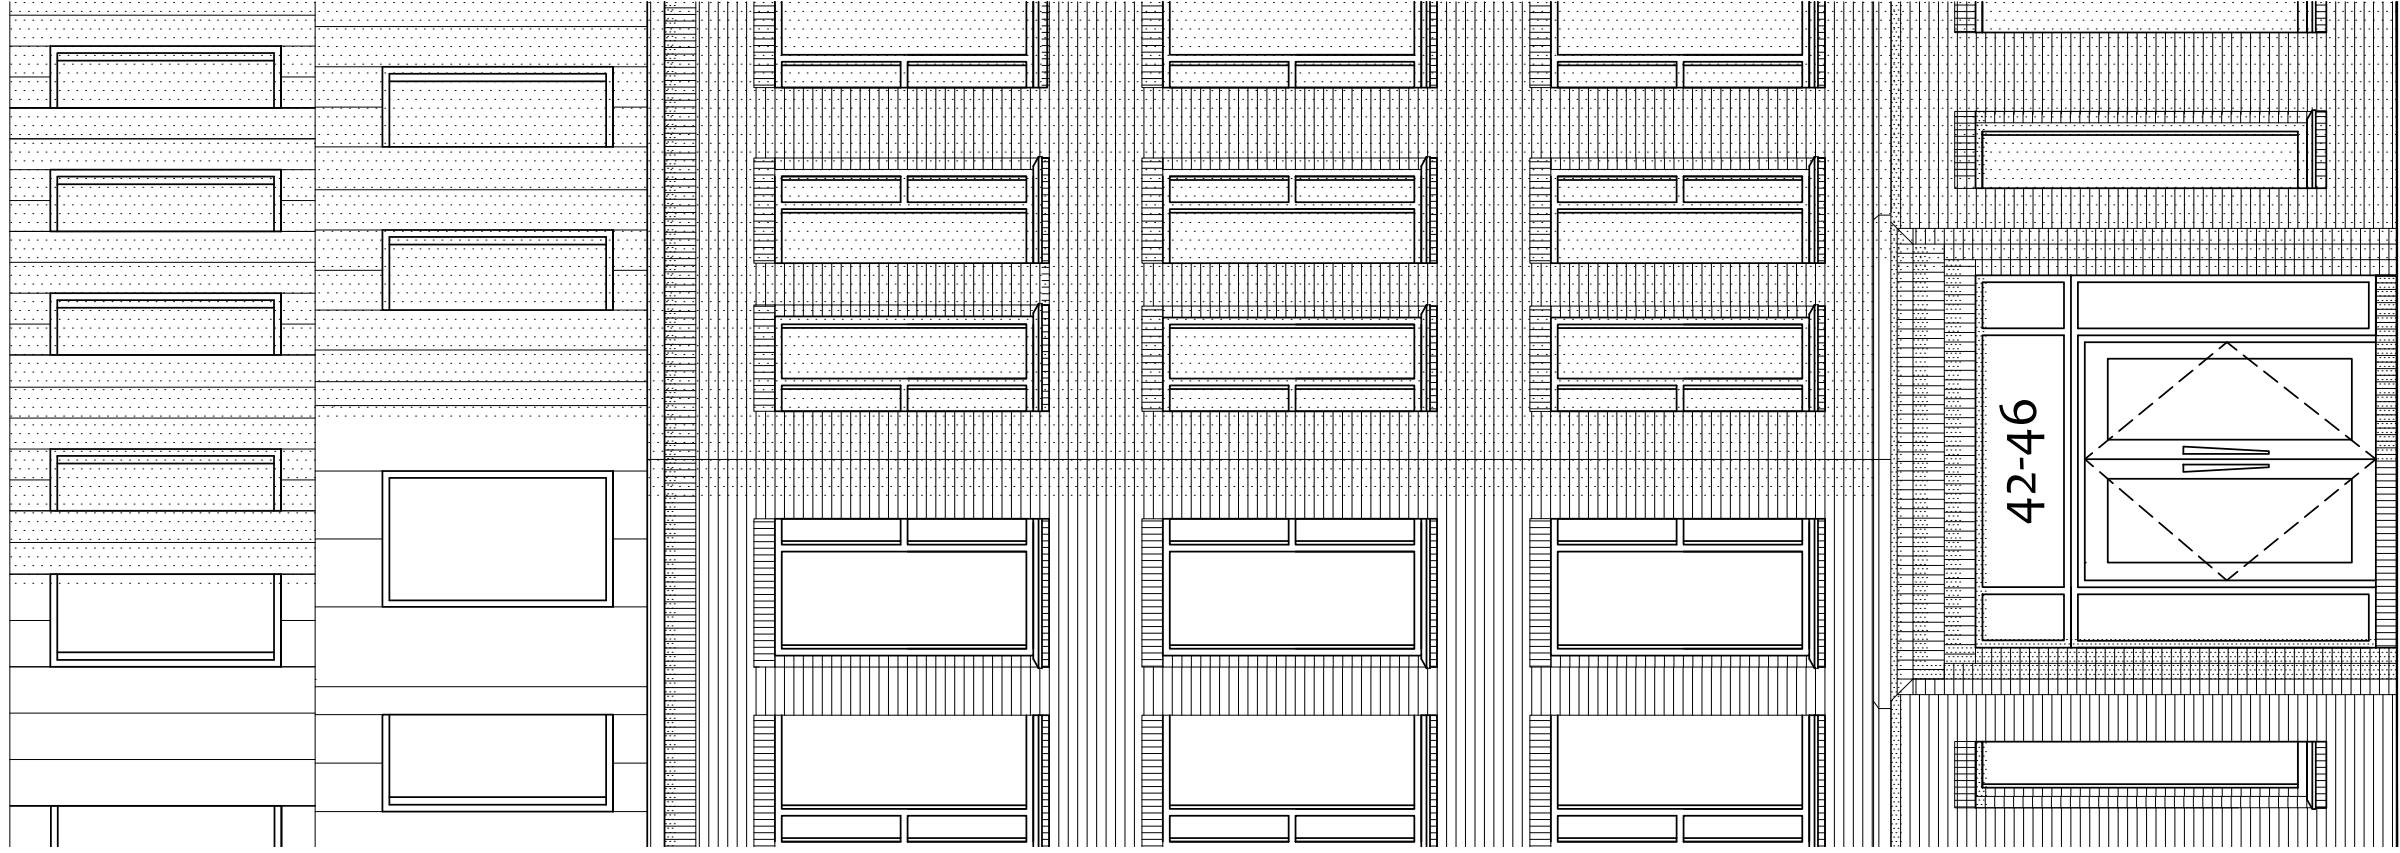

DRAKE STREET ENTRANCE



SECTION AA'

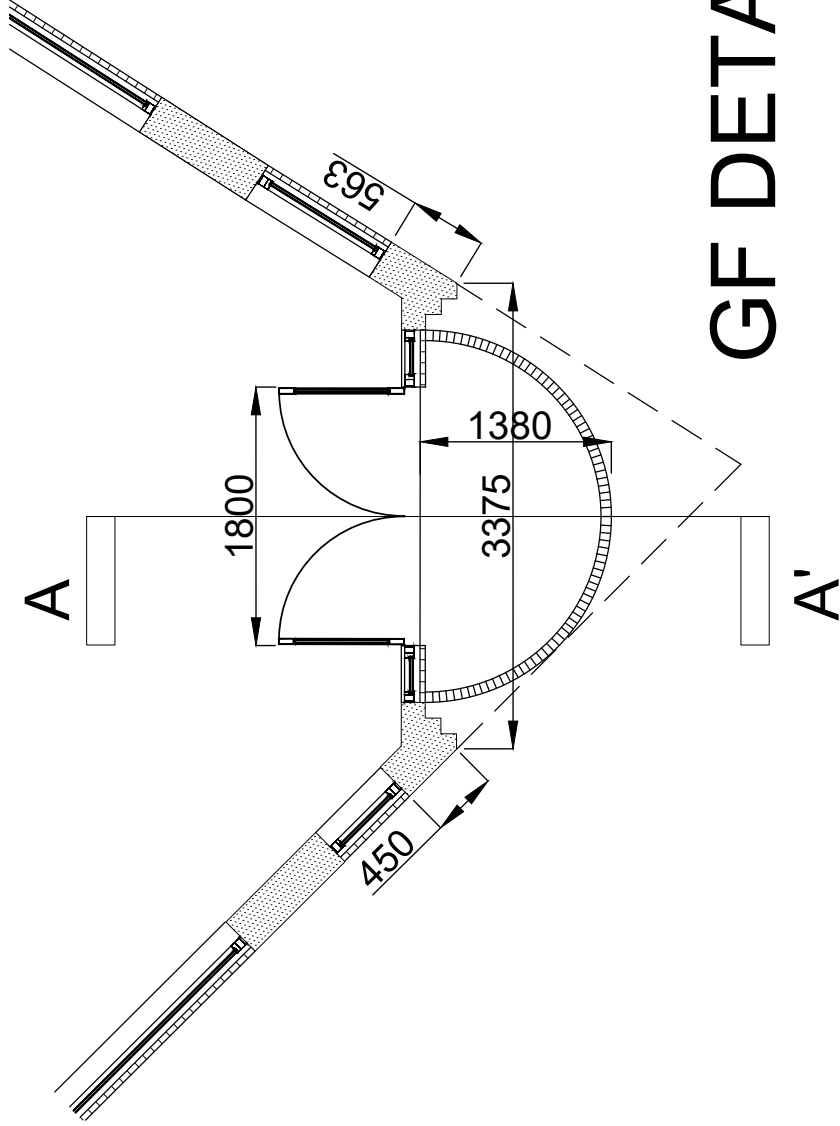

GF DETAIL PLAN

REV:	DATE:	DETAILS:	PROJECT:	TITLE:
BM ARCHITECTURAL DESIGNS APARTMENT 8 224 GREAT CLOWES STREET MANCHESTER M7 2ZS TEL: 07415 493002	NEW BUILDING, 42-46 DRAKE STREET AND NELSON STREET, ROCHDALE OL16 1NU	WALL STUDY 3	1:50@A2	DATE: 06/ 2024
		STATUS:	PLANNING	DRAWN: BM
			DRAWING NO: BM/0624/DRAKE/PL14	REV: