




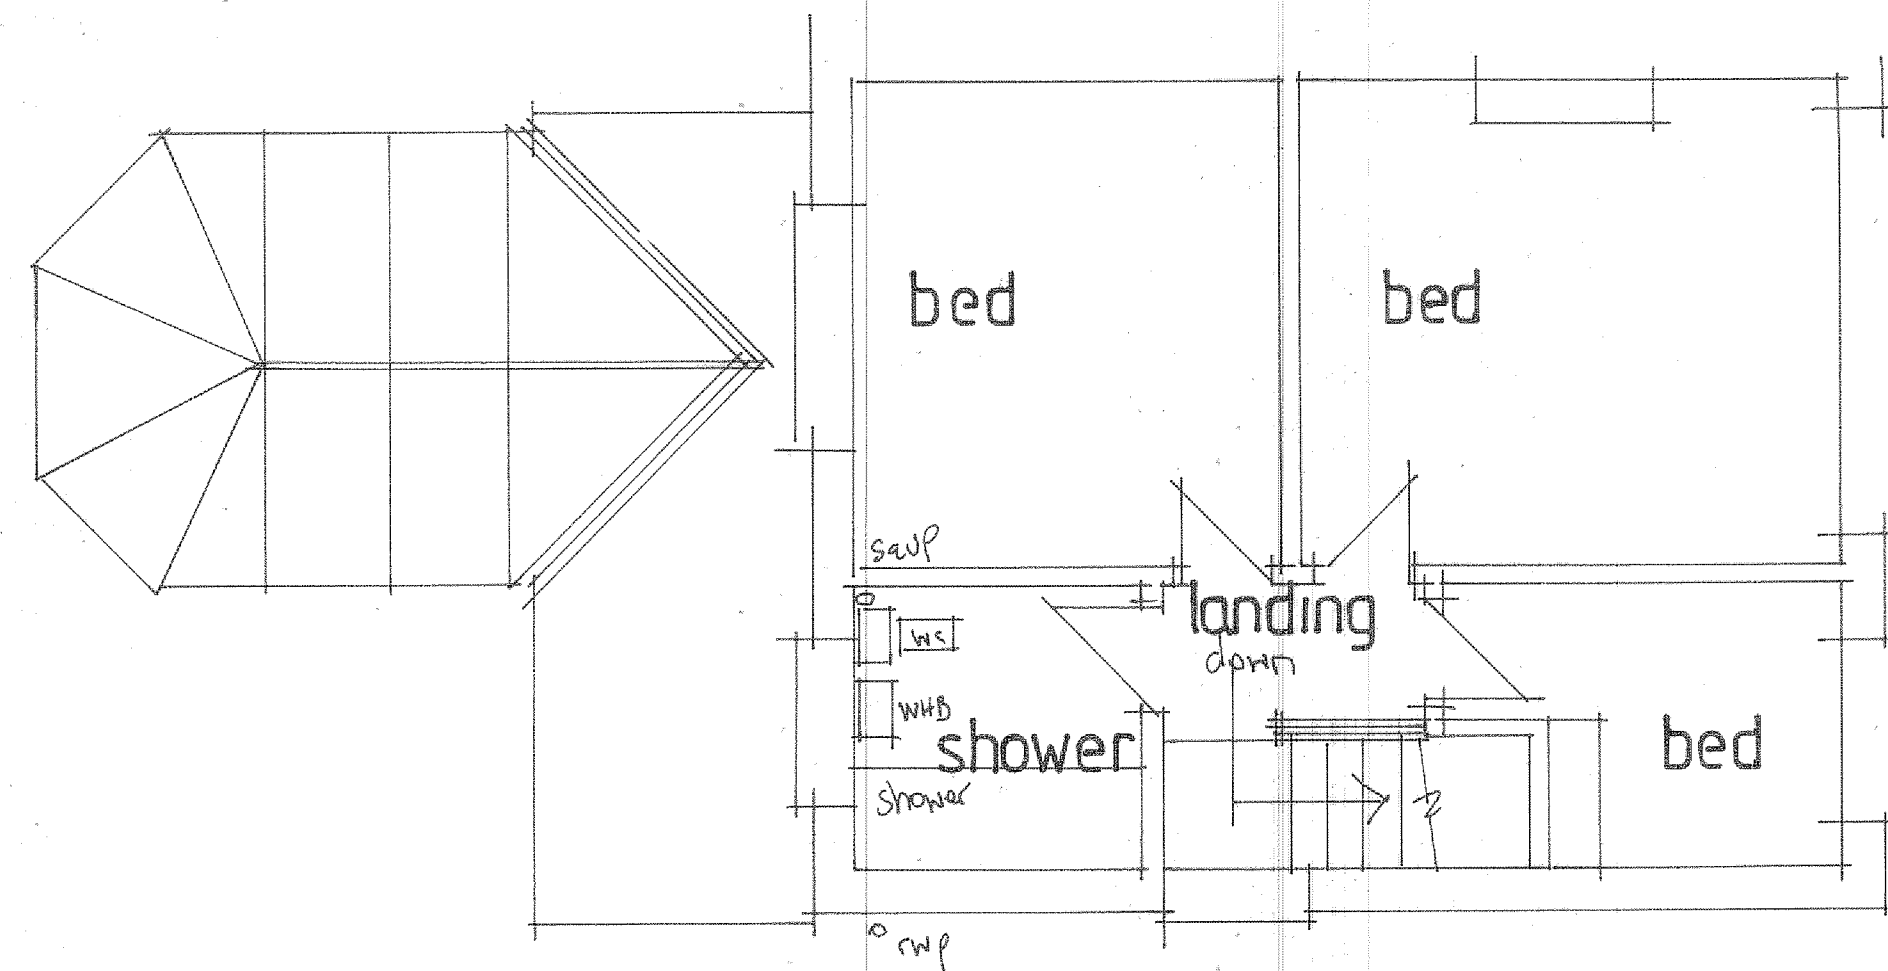

FIRST FLOOR

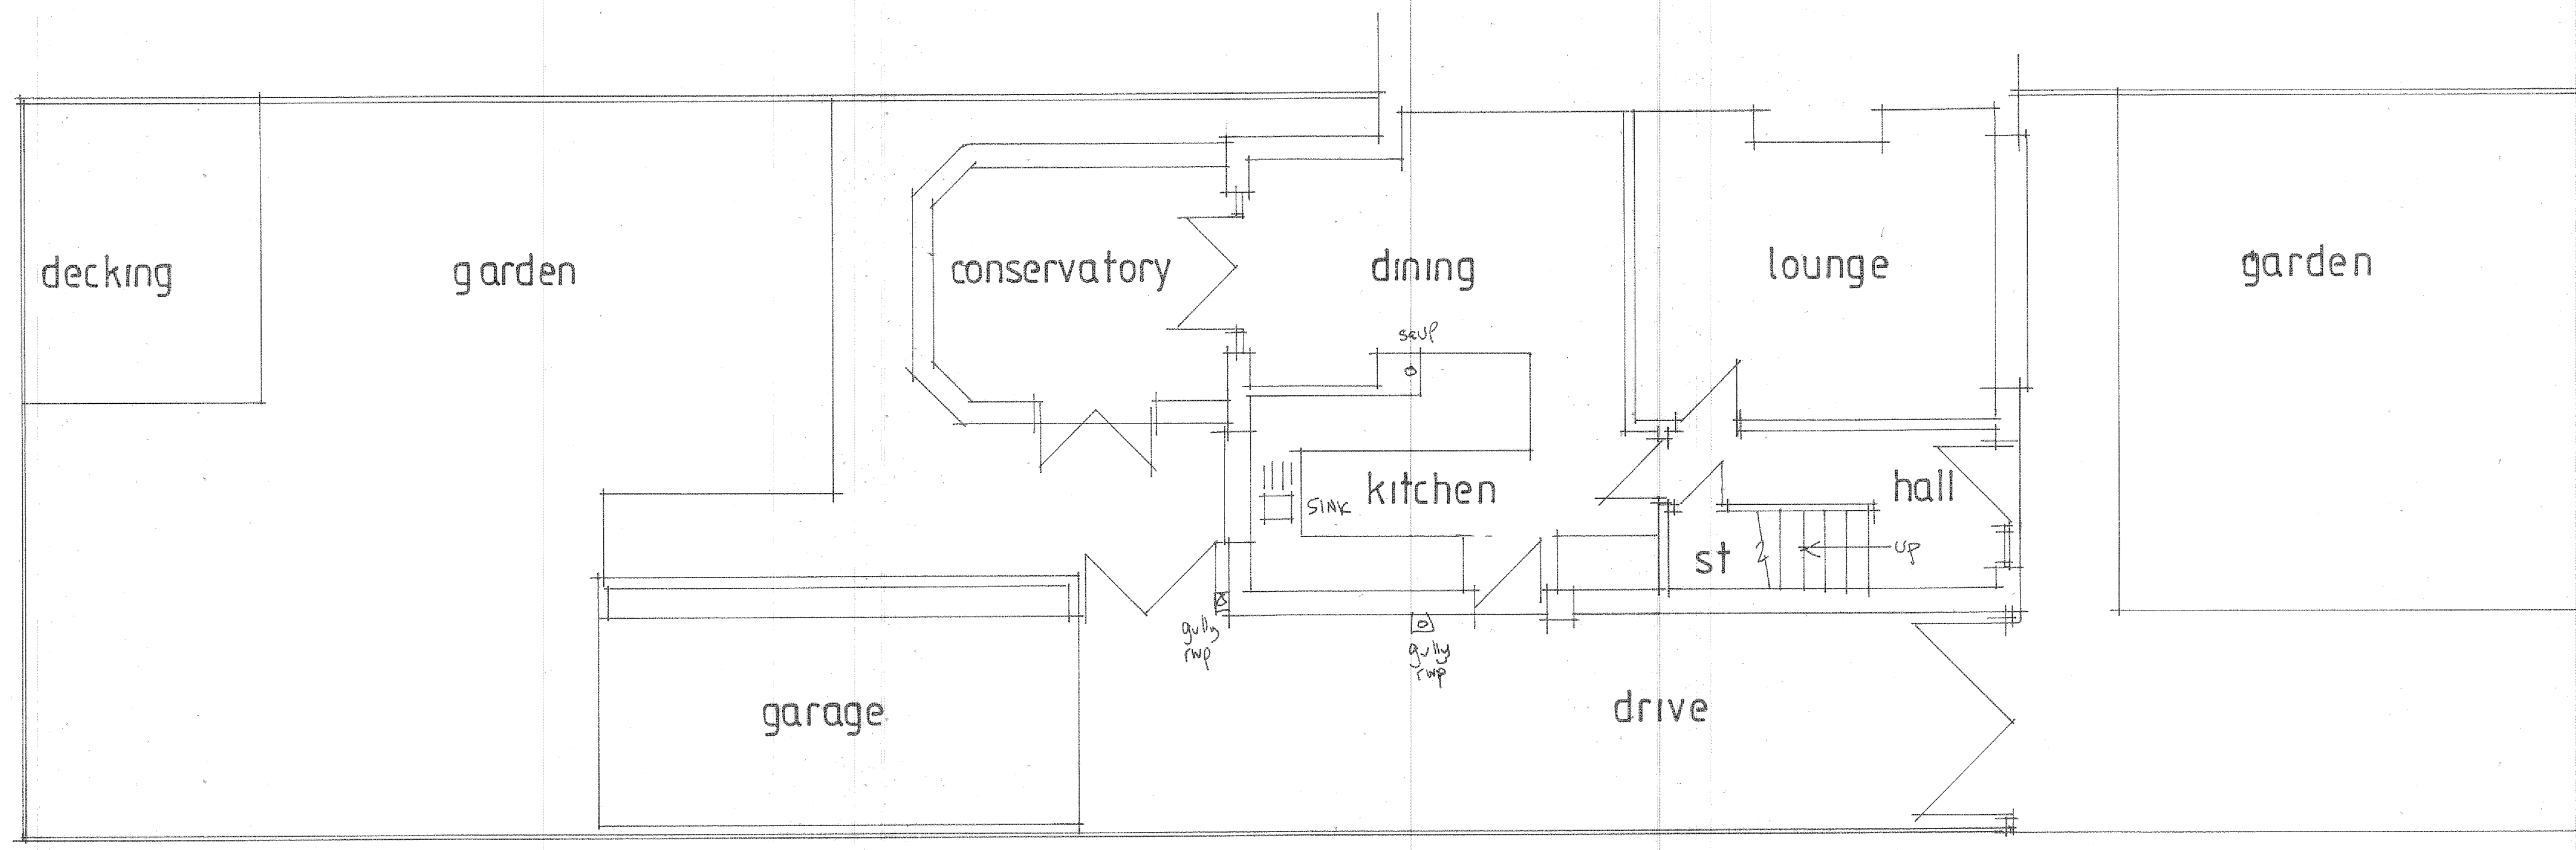

GROUND FLOOR

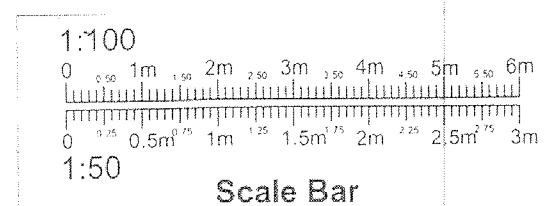

PROJECT
PROPOSED TWO STOREY
SIDE EXTENSION.
DRAWING TITLE
EXISTING LAYOUTS.
CLIENT
MR. G. FITT
MRS. L. THORPE.
ADDRESS
49, GLAMIS AVE,
HEYWOOD. OL10 2LX.
SCALE
SCALE 1:50@A1
DRAWING No
CL 03255937/1.
DATE
MAR 2025.