Do not scale from this drawing.
The contractor is to check all dimensions on site and report any discrepencies to MHA.
© 2020 Michael Hyde and Associates. All rights reserved. This drawing has been produced for Engie for Abbeydale Housing Development and is not intended for use by any other person or any other purpose.
MHA Architects is a trading name of Michael Hyde and Associates, a limited company registered in England and Wales under company number 1178091 whose registered office is at 51 Barton Arcade, Deansgate, Manchester, M3 2BJ.

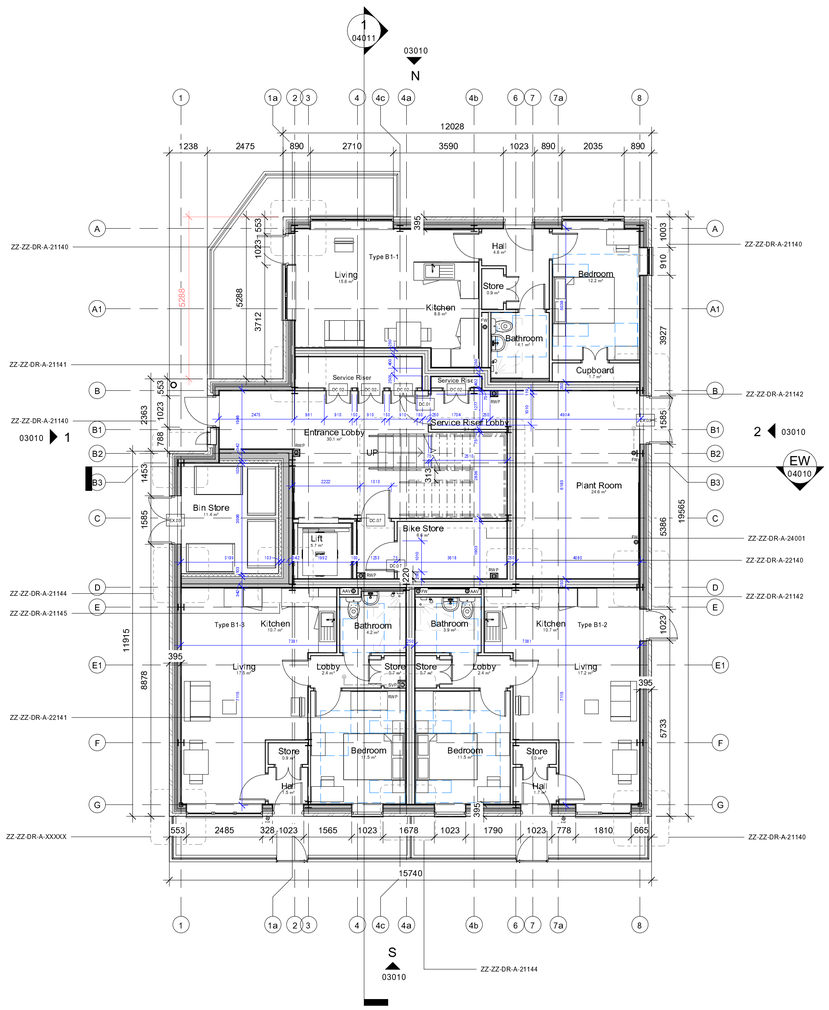

Level 00
1 : 100

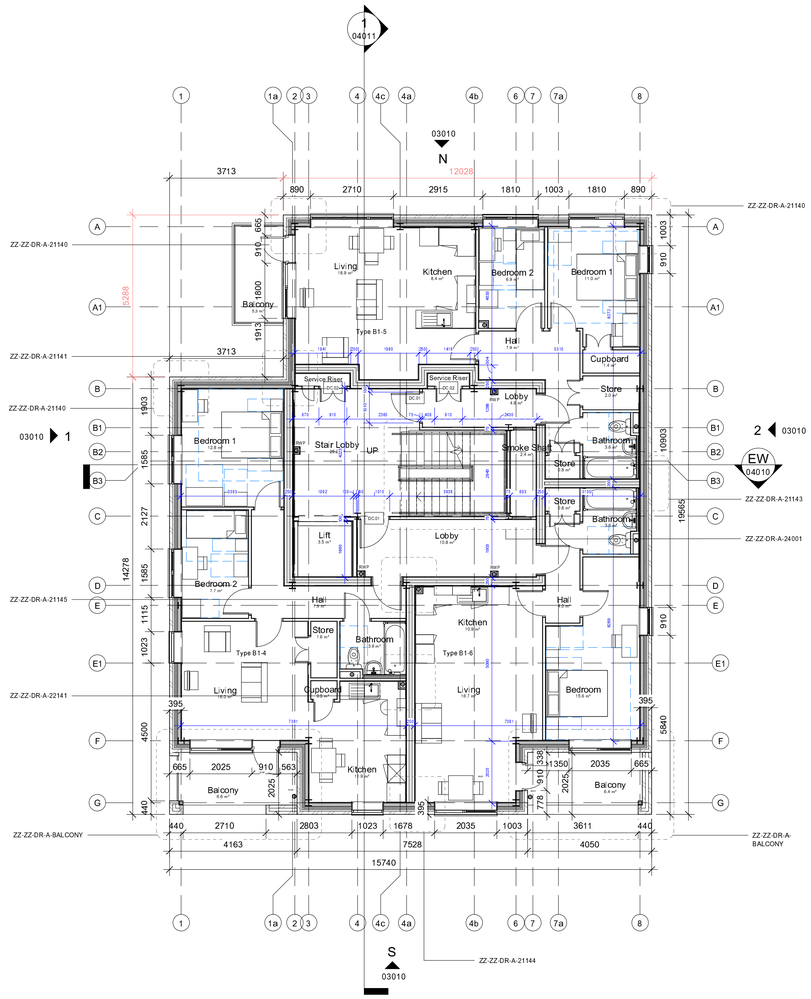

Level 01
1 : 100

Key:

Refer to 00020 series drawings for internal layout of apartments and corresponding partition types

Denotes external brickwork dimension setting out (Type 1 brickwork unless specified otherwise) — ##

Denotes external Type 2 brickwork extents (Refer to 03000 series drawings for elevations and vertical setting out) — ##

Denotes setting out of internal partitions and walls taken from edge of structural element — ##

SFS External Wall:
102.5mm Facing Brickwork
50mm Cavity
100mm Insulation
12mm Cement Board
100mm Insulated SFS
2 x 15mm Wallboard (to be determined)

Furniture Activity Zone

Soil and vent pipe 110mm diameter
Dot-dash line indicates horizontal transfer at min 1 in 80 fall within ceiling void above — SVP above; Horizontal transfer (1 in 80)

Provisional internal roof rainwater outlet routing
Dot-dash line indicates horizontal transfer within ceiling void above (subject to M&E Engineer's details)

Provisional rainwater outlet position to level 05 flat roof — RWO

REV	DATE	DESCRIPTION	DRN	CHK
P1	2020-12-17	Initial issue	JJC	JL

CLIENT
Engie

PROJECT TITLE
Abbeydale Housing Development
Rochdale

TITLE
Block B1 Planning Drawings - Levels 00-01 Plans

SUITABILITY: For Information
MHA PROJECT REFERENCE: 1EG06
DRAWN / CHECKED: JJC / JL
INITIAL ISSUE DATE: 12 2020
SCALE: As indicated @ A1

DRAWING ID
Project · Originator · Volume · Level · Type · Role · Number · Status · Revision
JR008616 · MHA · B1 · ZZ · DR · A · 02210 · S2 · P1

mha ARCHITECTS
51 Barton Arcade
Deansgate
Manchester
M3 2BJ
t +44 (0)161 834 1018
f +44 (0)161 834 4798
e contact@mhaarchitects.com
w www.mhaarchitects.com