



PROPOSED PERFORMANCE SPACE DOOR

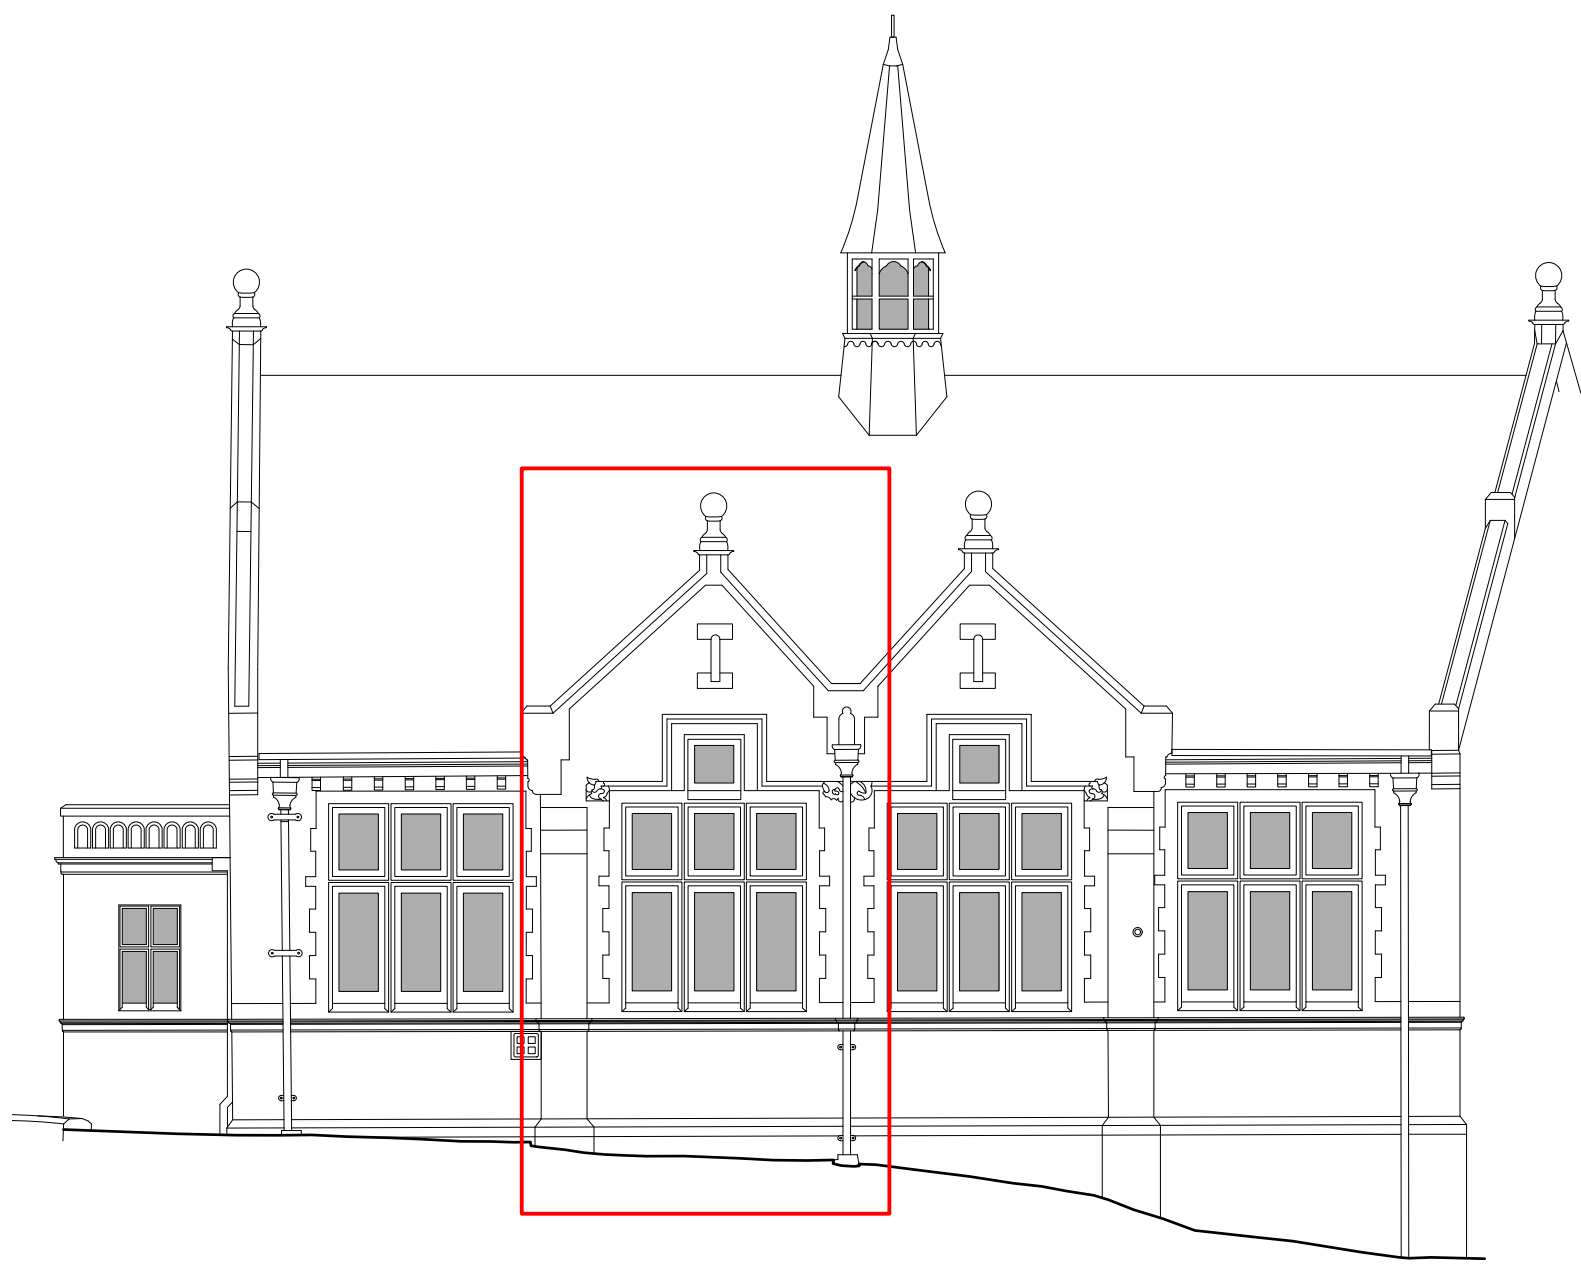


EXISTING WINDOW | 1:100 @ A3




EXISTING WINDOW

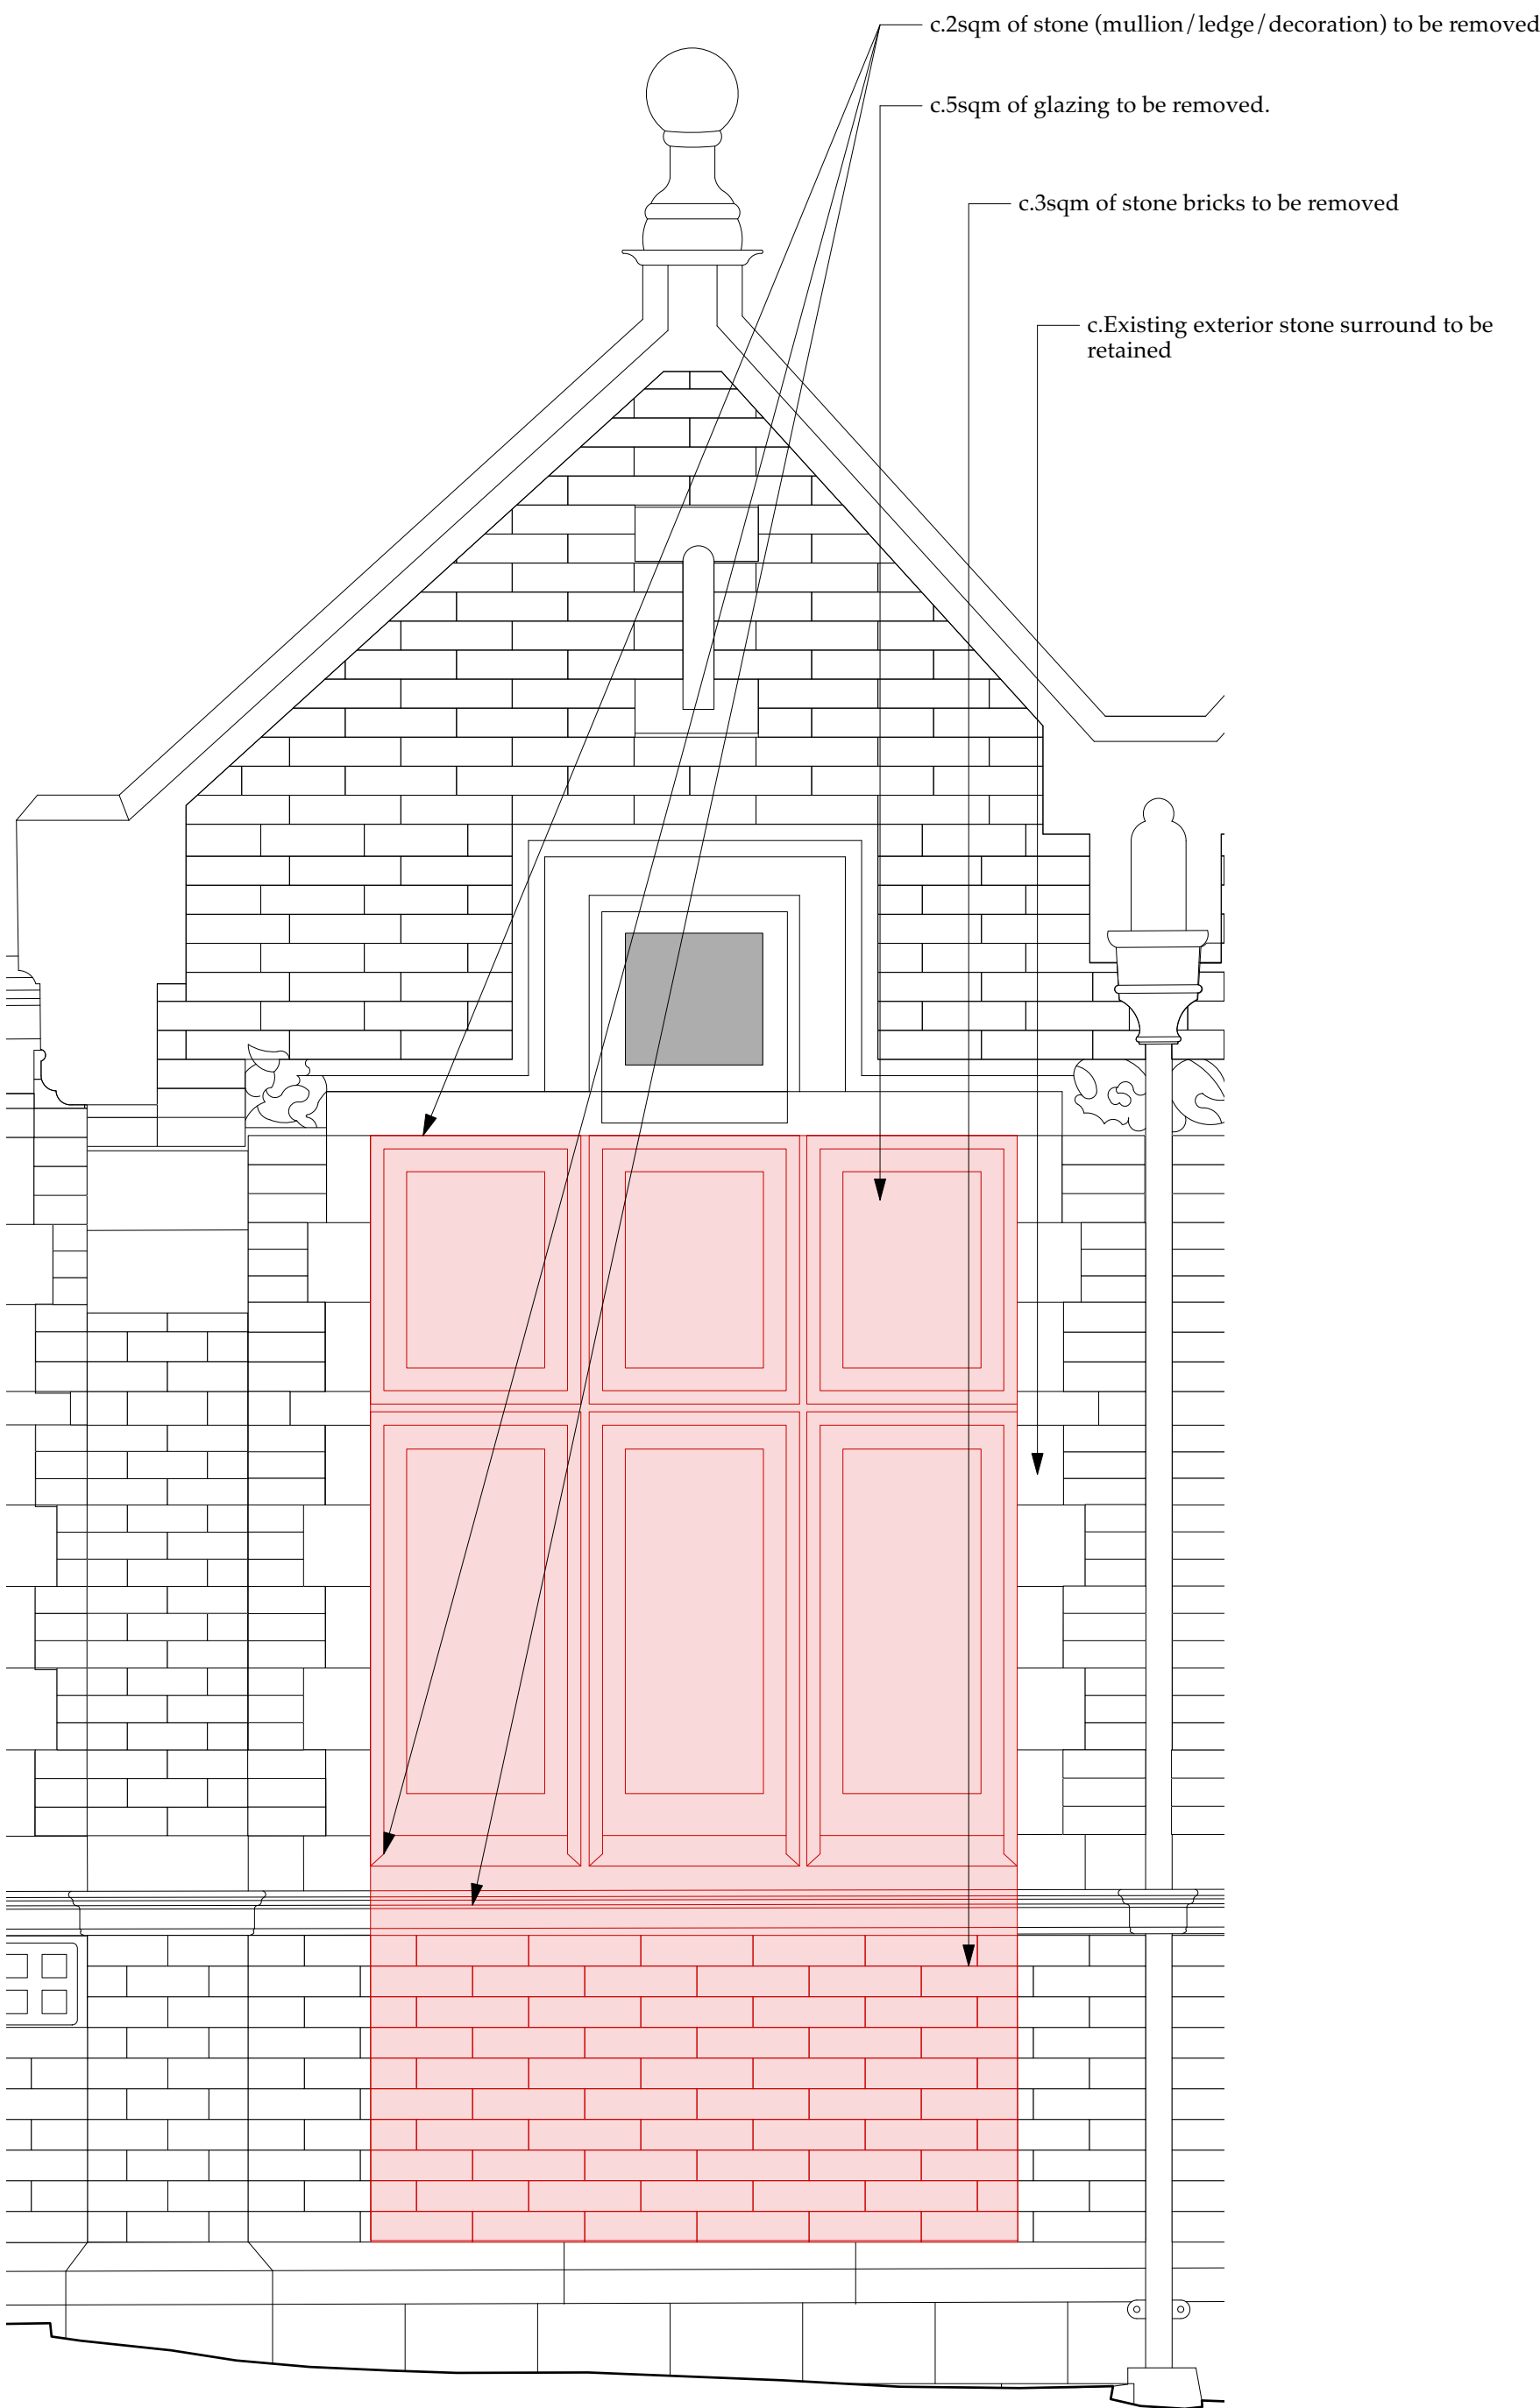


WINDOW DEMO
ELEVATION | 1:25 @A1

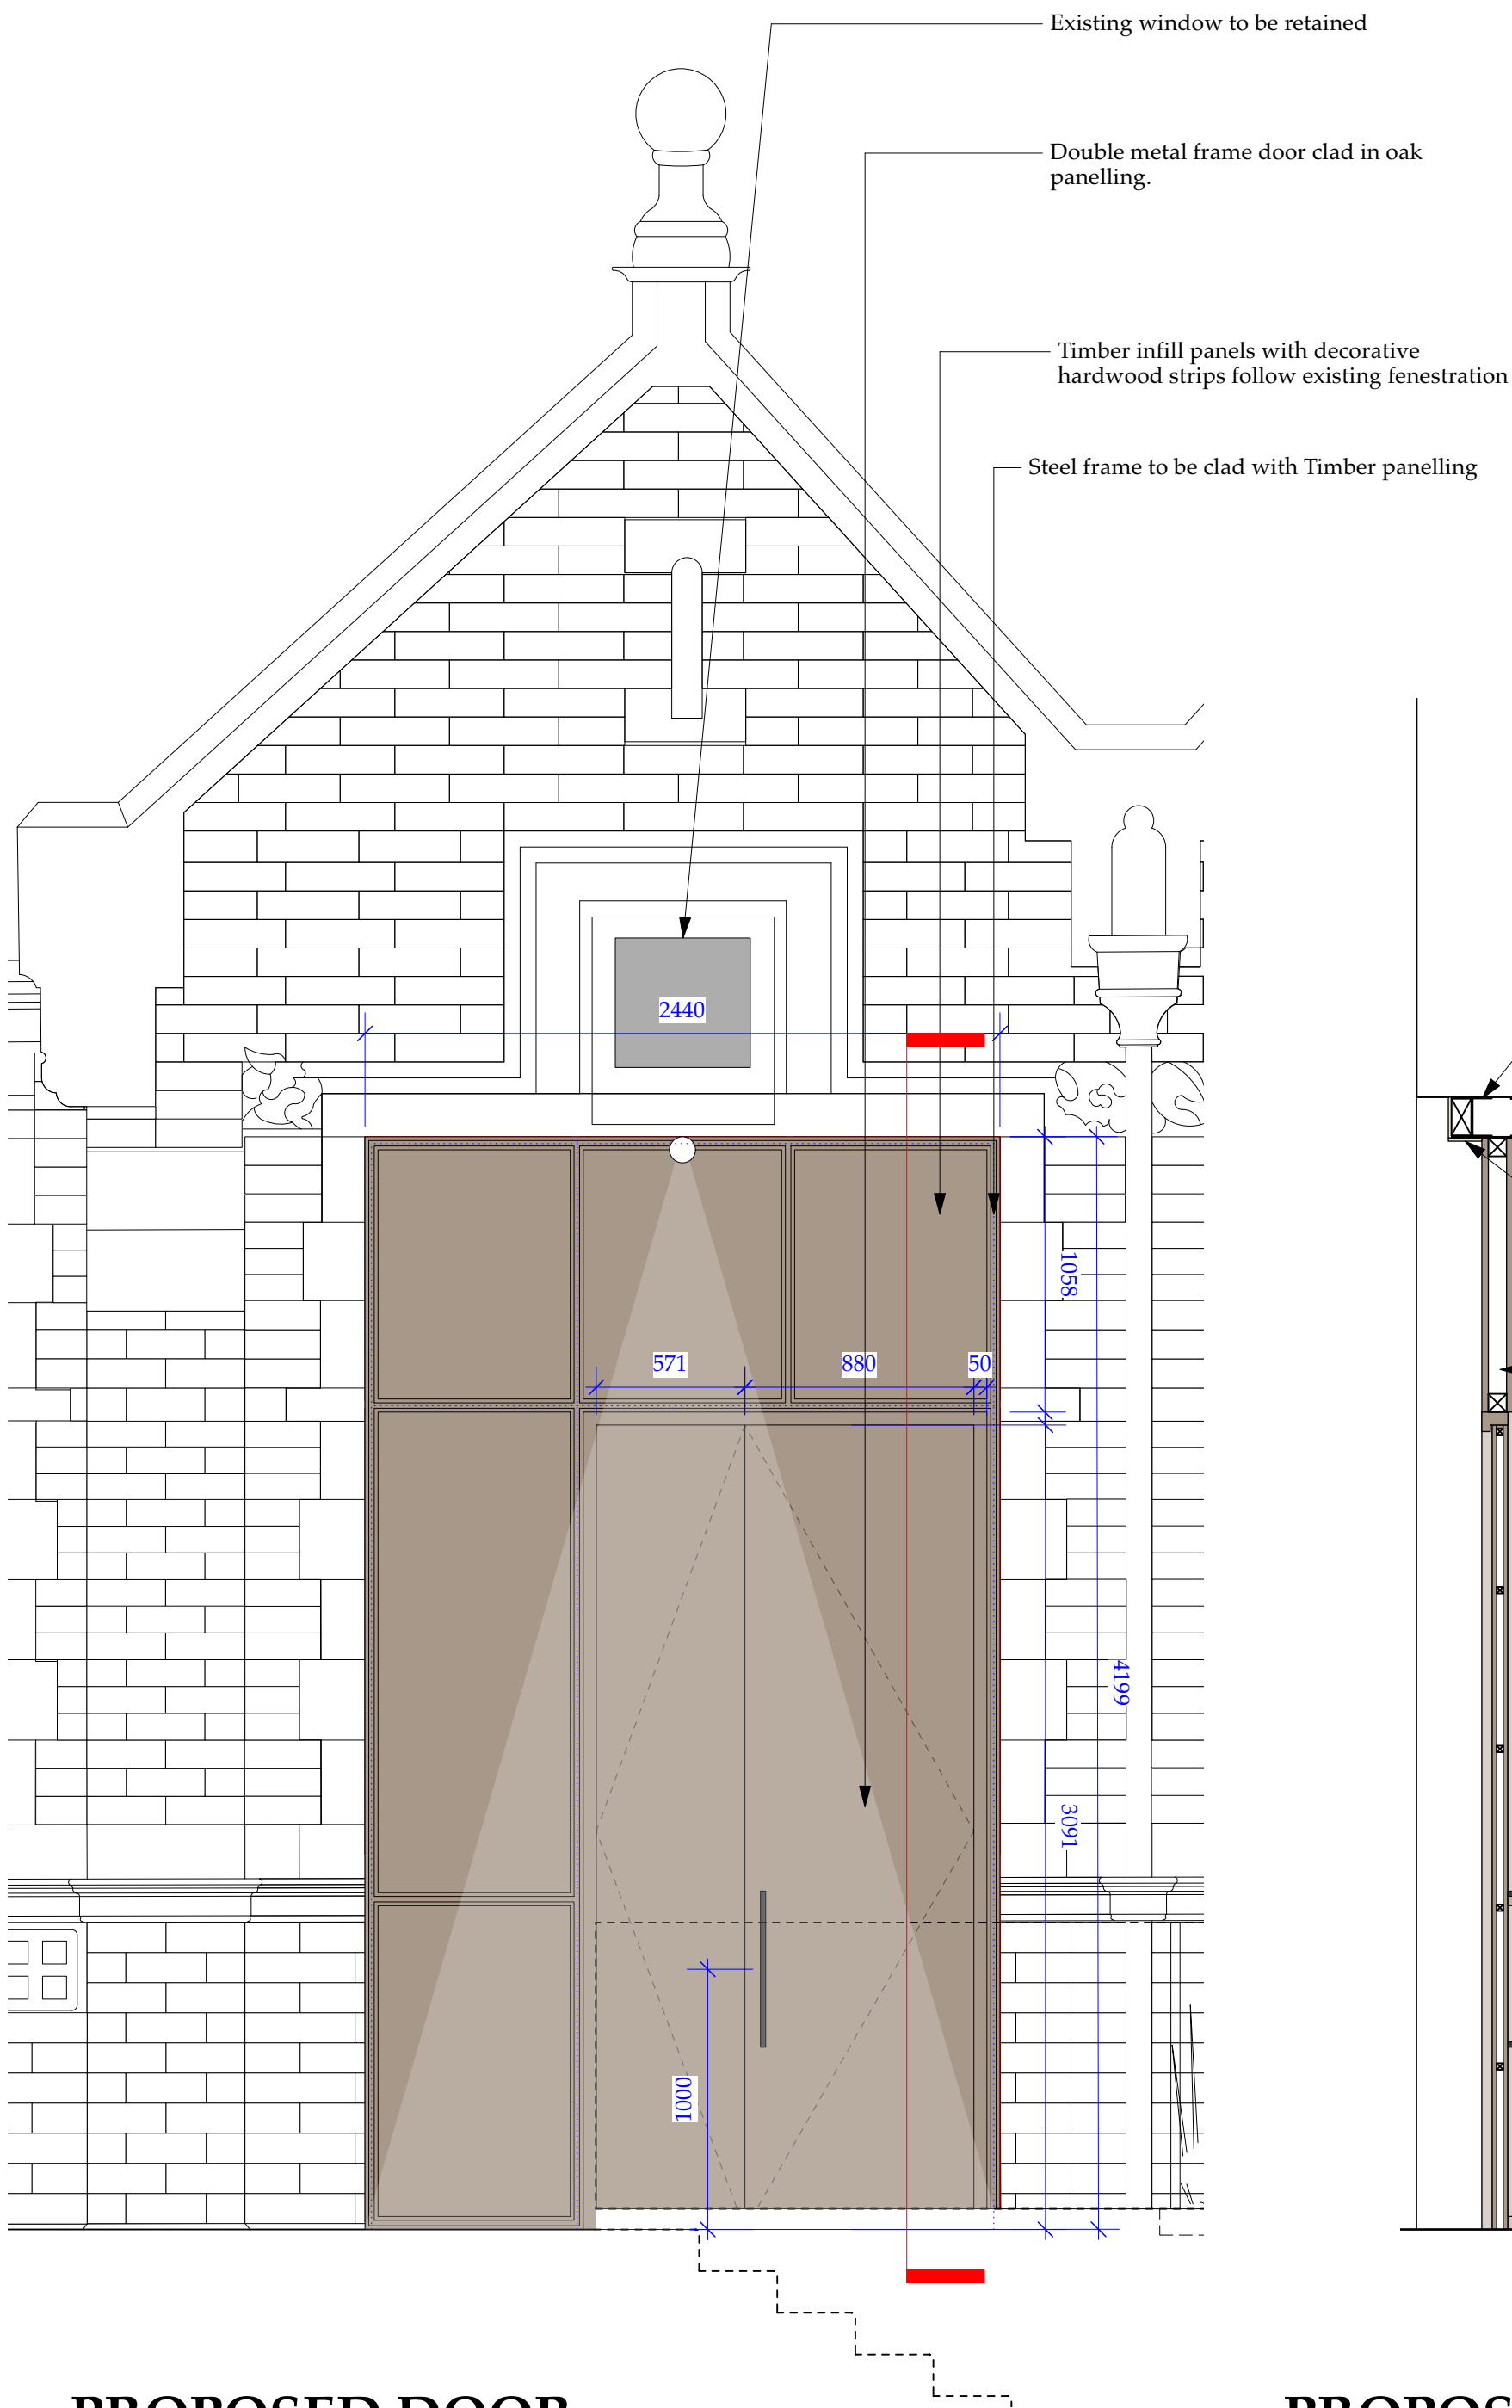


PROPOSED DOOR
ELEVATION | 1:25 @A1

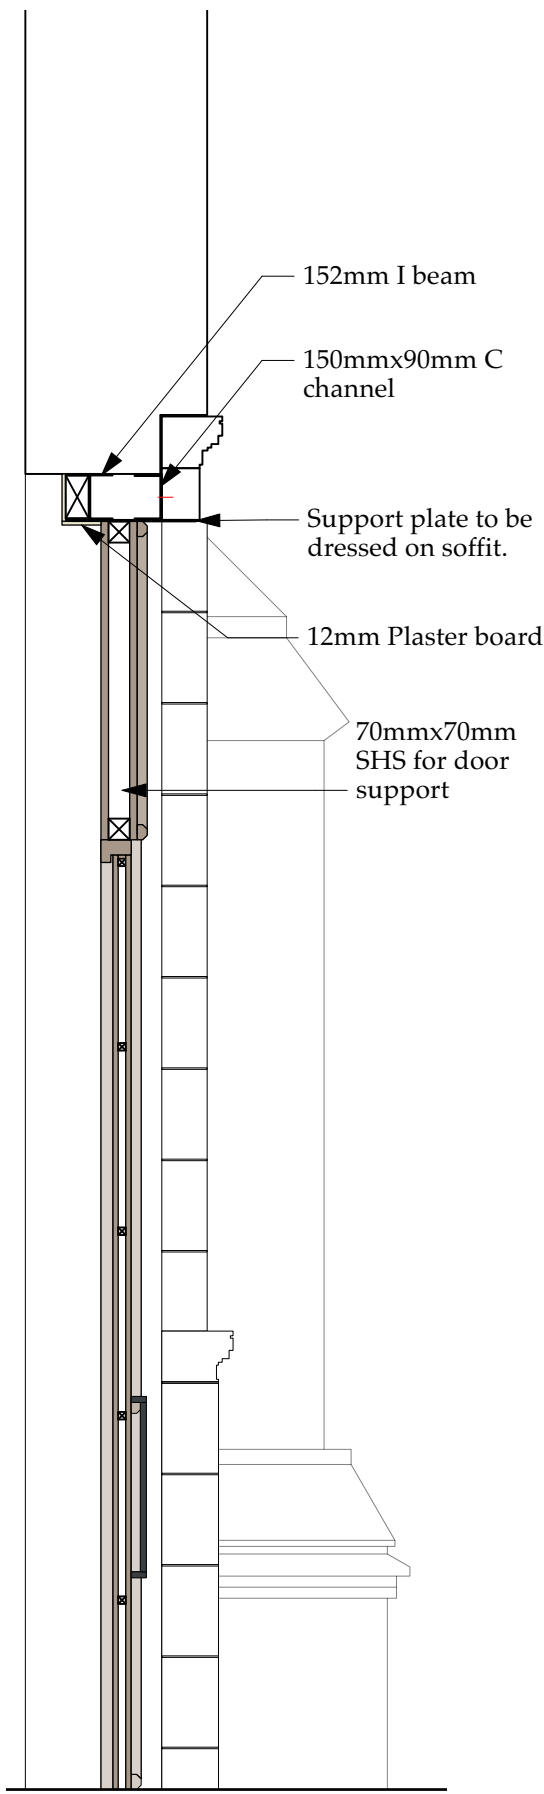

PROPOSED DOOR
SECTION | 1:25 @A1

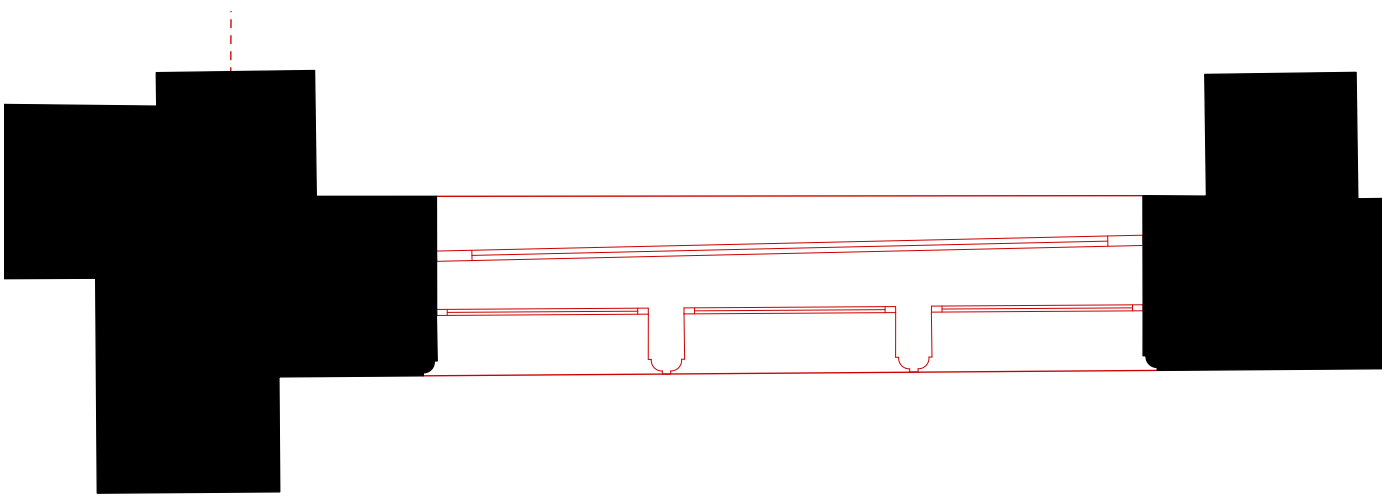

WINDOW DEMO
PLAN | 1:25 @A1

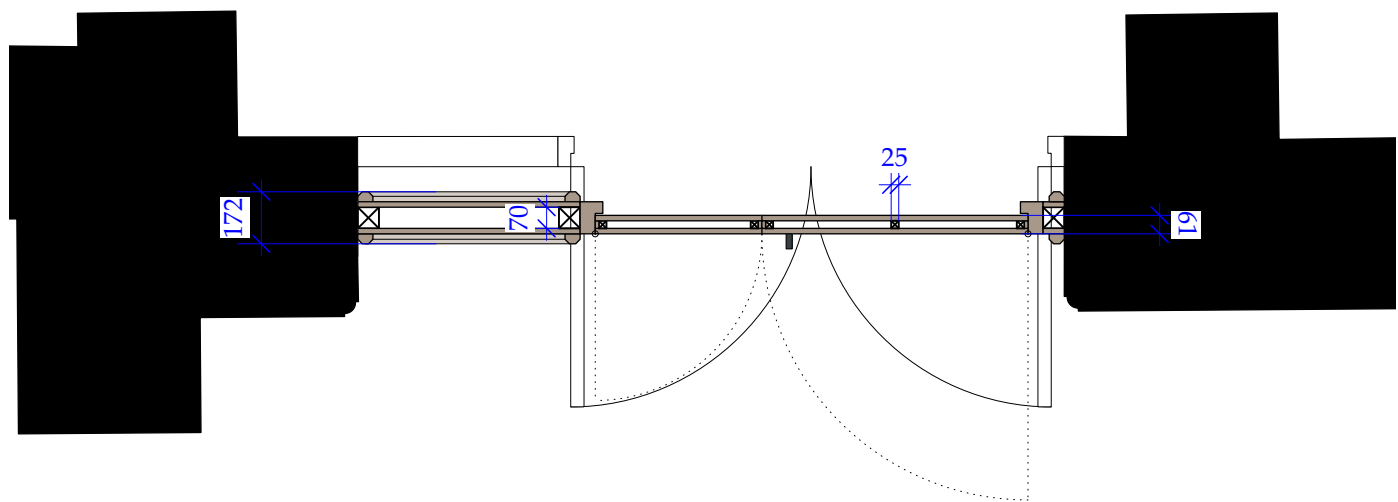

PROPOSED DOOR
PLAN | 1:25 @A1