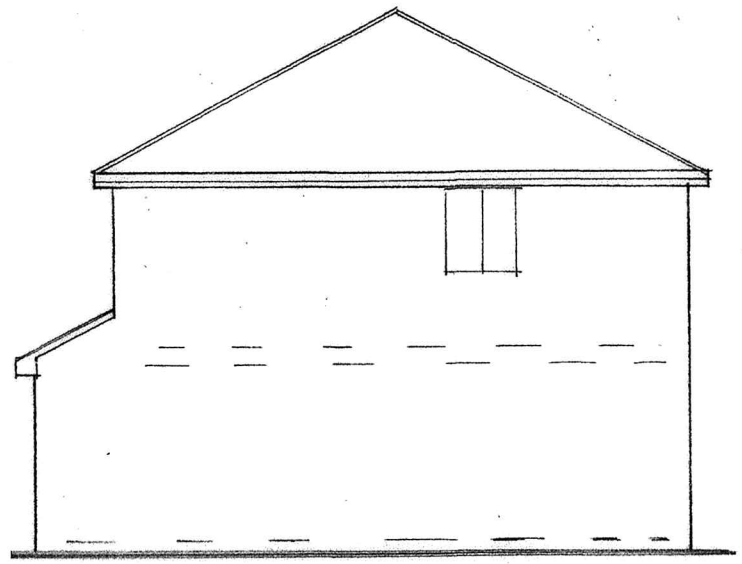

SIDE ELEVATION
(EXISTING)

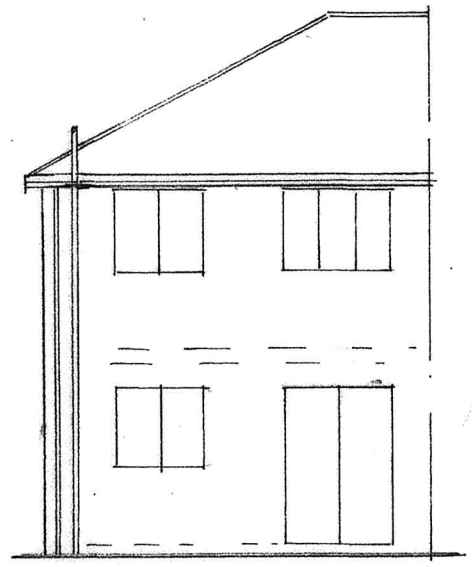

REAR ELEVATION
(EXISTING)

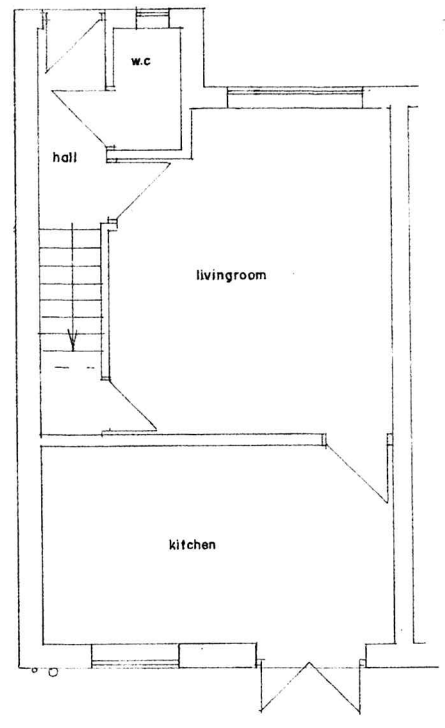

G.F PLAN
(EXISTING)

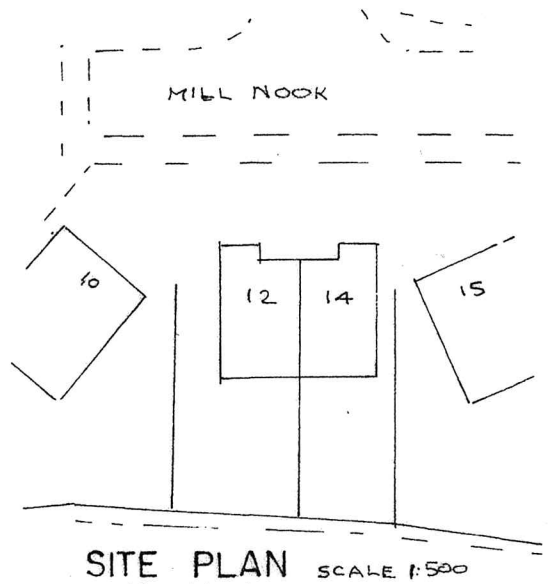

SITE PLAN SCALE 1:500
(EXISTING)

BUILDING DESIGN SERVICES
M. FAROOQ
6 Stock Close, Shawclough, Rochdale OL12 6BB
Tel: 01706 712231 Mob: 07967605763

PROPOSED SINGLE STOREY REAR EXTENSION AT 12 MILL NOOK ROCHDALE OL12 0SH

For: Mr MUHAMMAD ASHRAF

Plan	*Scale 1:100*	**1663 /1**
Elevation	*Scale 1:100*	

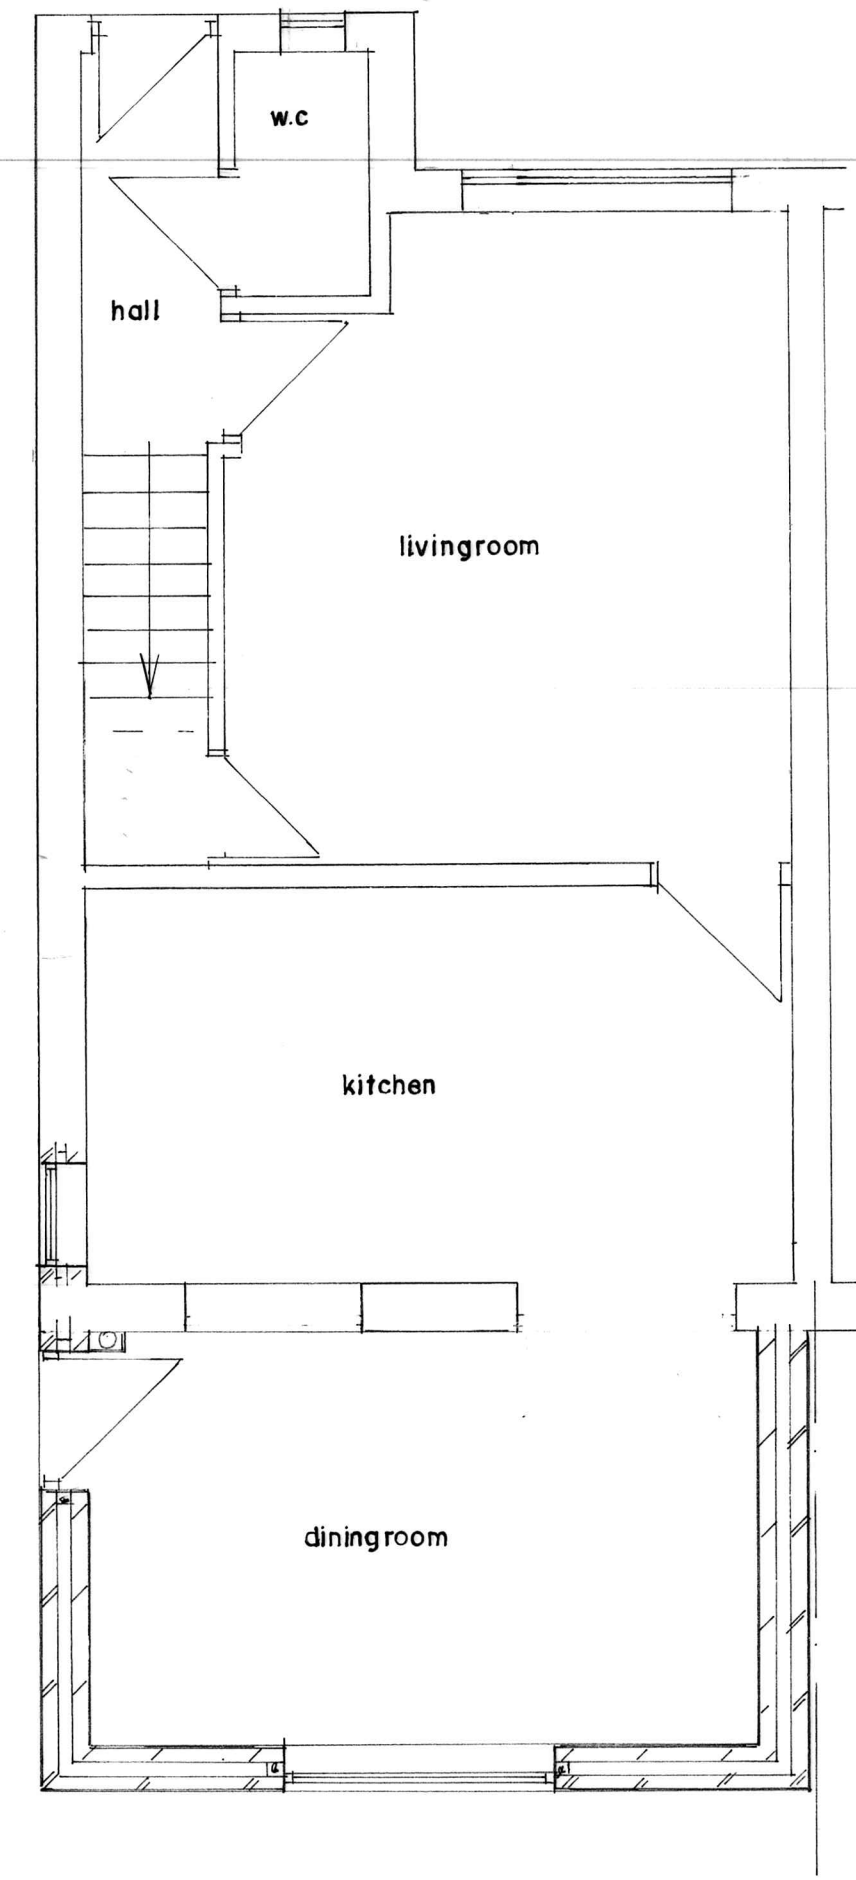

GROUND FLOOR PLAN
(PROPOSED)

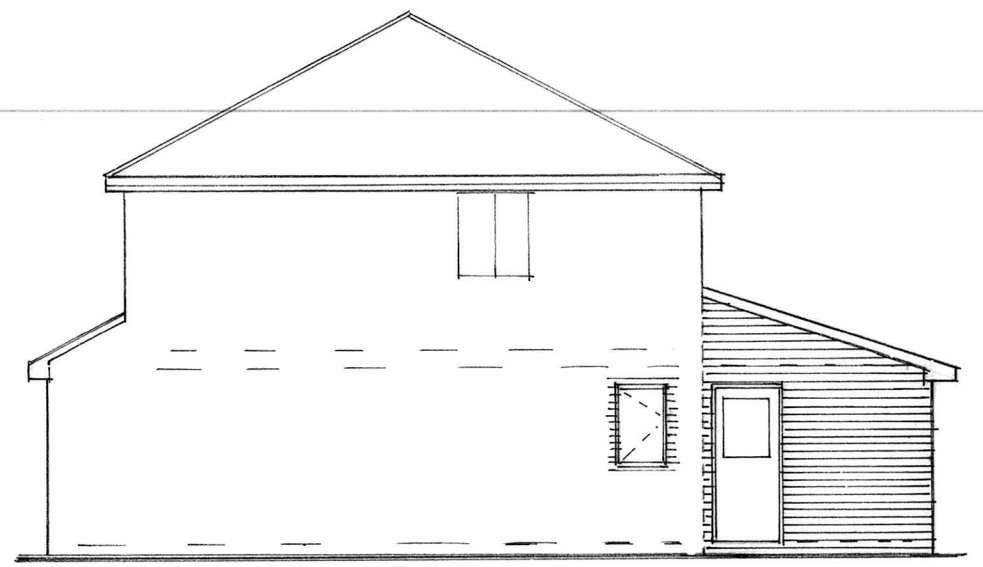

SIDE ELEVATION
(PROPOSED)

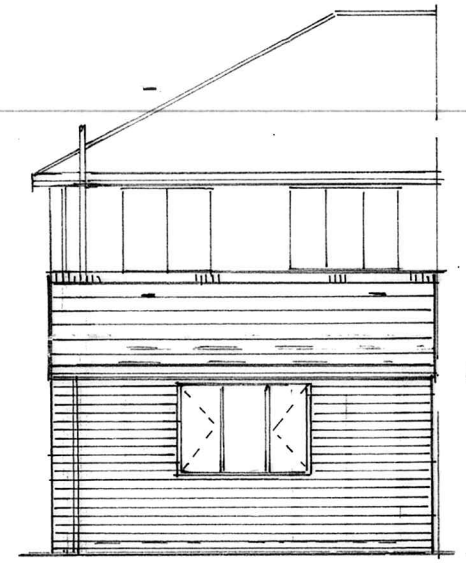

REAR ELEVATION
(PROPOSED)

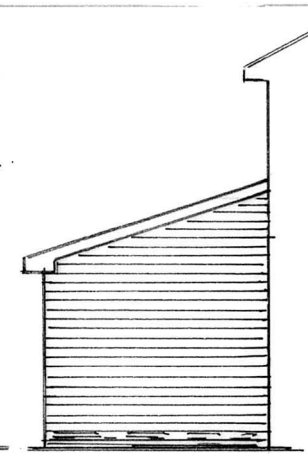

SIDE ELEVATION
(PROPOSED)

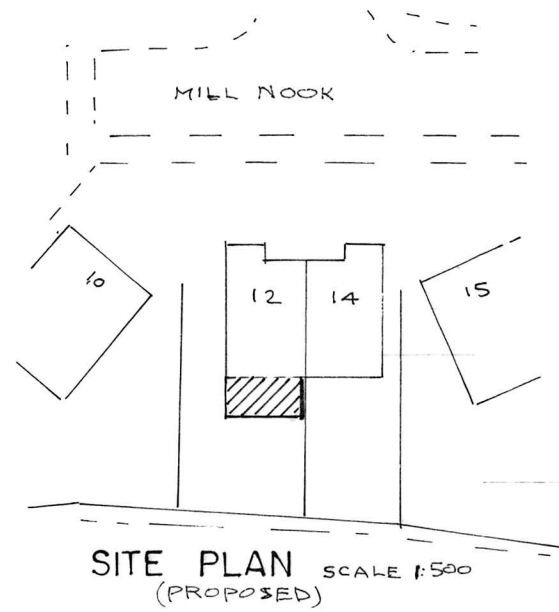

SITE PLAN SCALE 1:500
(PROPOSED)

BUILDING DESIGN SERVICES
M. FAROOQ
6 Stock Close, Shawclough, Rochdale OL12 6BB
Tel: 01706 712231 Mob: 07967605763

PROPOSED SINGLE STOREY REAR EXTENSION AT 12 MILL NOOK ROCHDALE OL12 0SH

For: Mr MUHAMMAD ASHRAF

Plan	*Scale 1:100*	**1663 /2**
Elevation	*Scale 1:100*	