SCALE 1:100
m 0 1 2 3 4 5

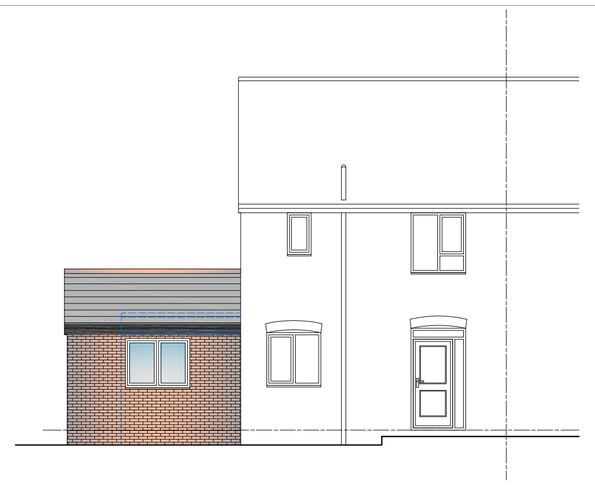

PROPOSED REAR ELEVATION scale 1:100



PROPOSED FRONT ELEVATION scale 1:100



PROPOSED SIDE ELEVATION scale 1:100

Denotes: Curtilage of Existing dwelling



LOCATION PLAN scale 1:1250

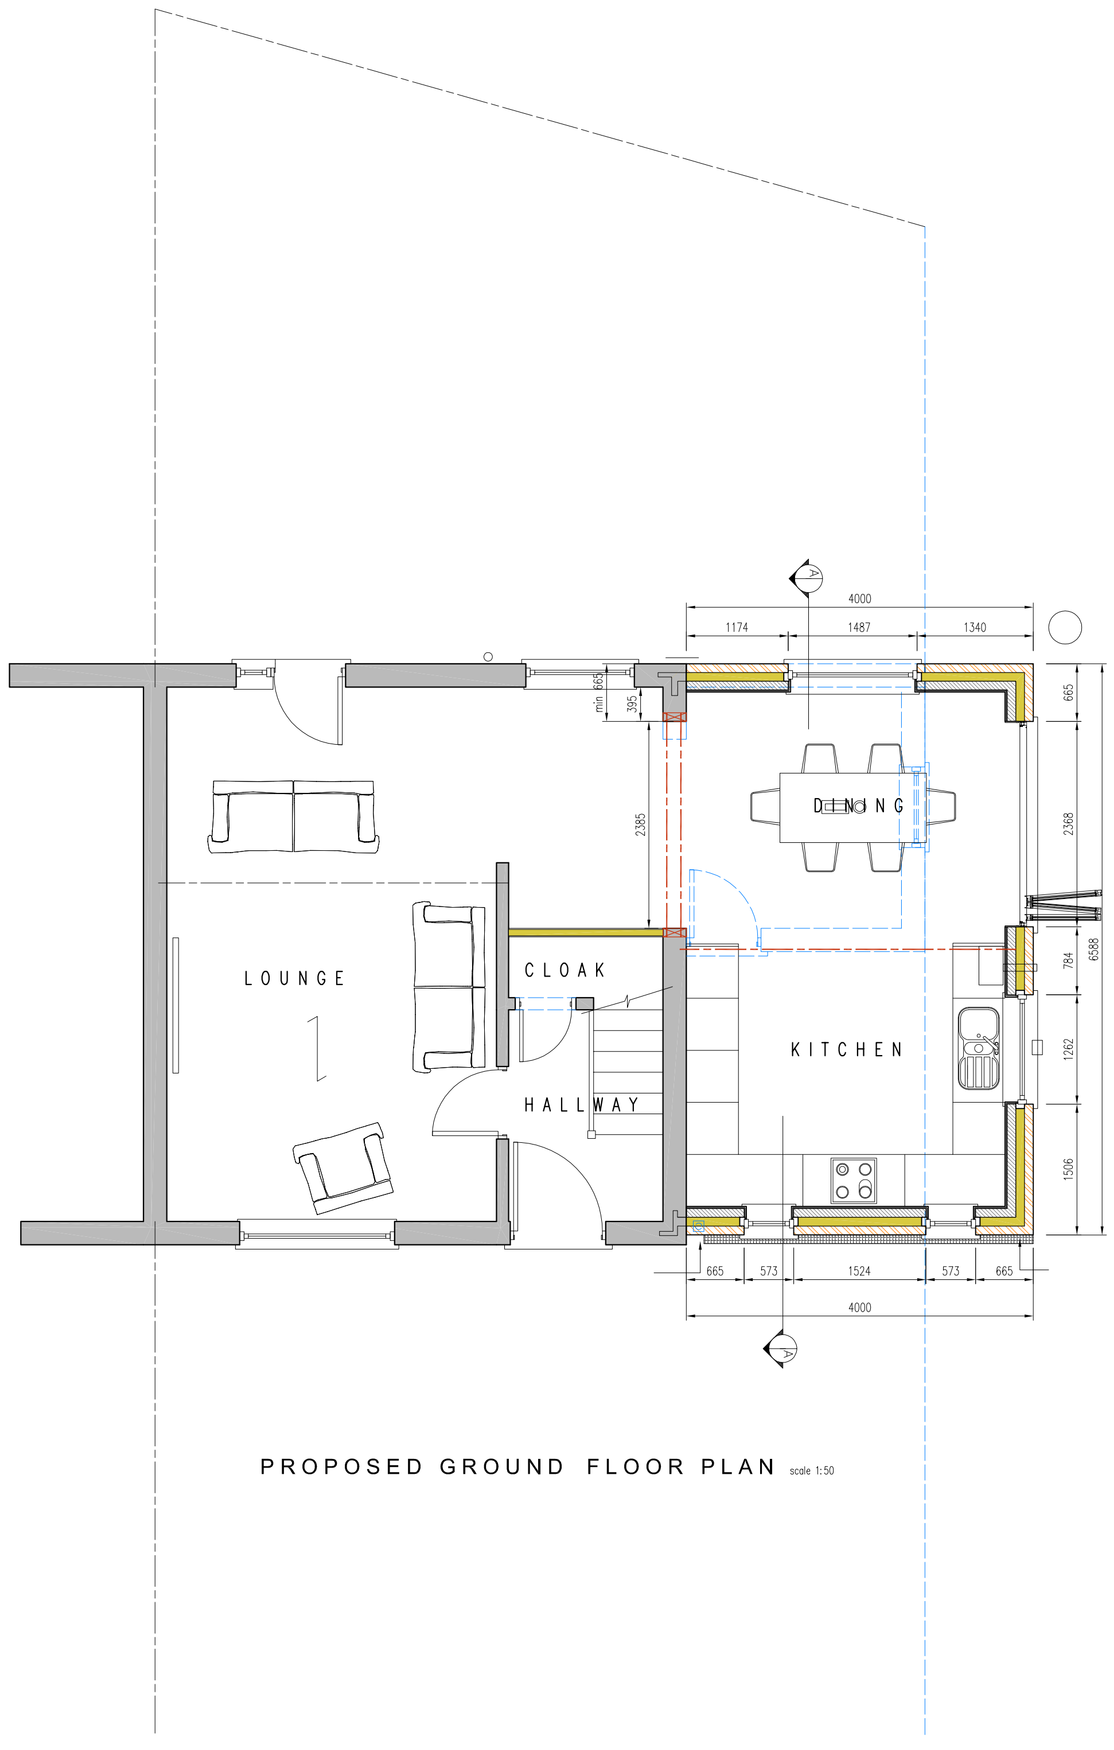

PROPOSED GROUND FLOOR PLAN scale 1:50

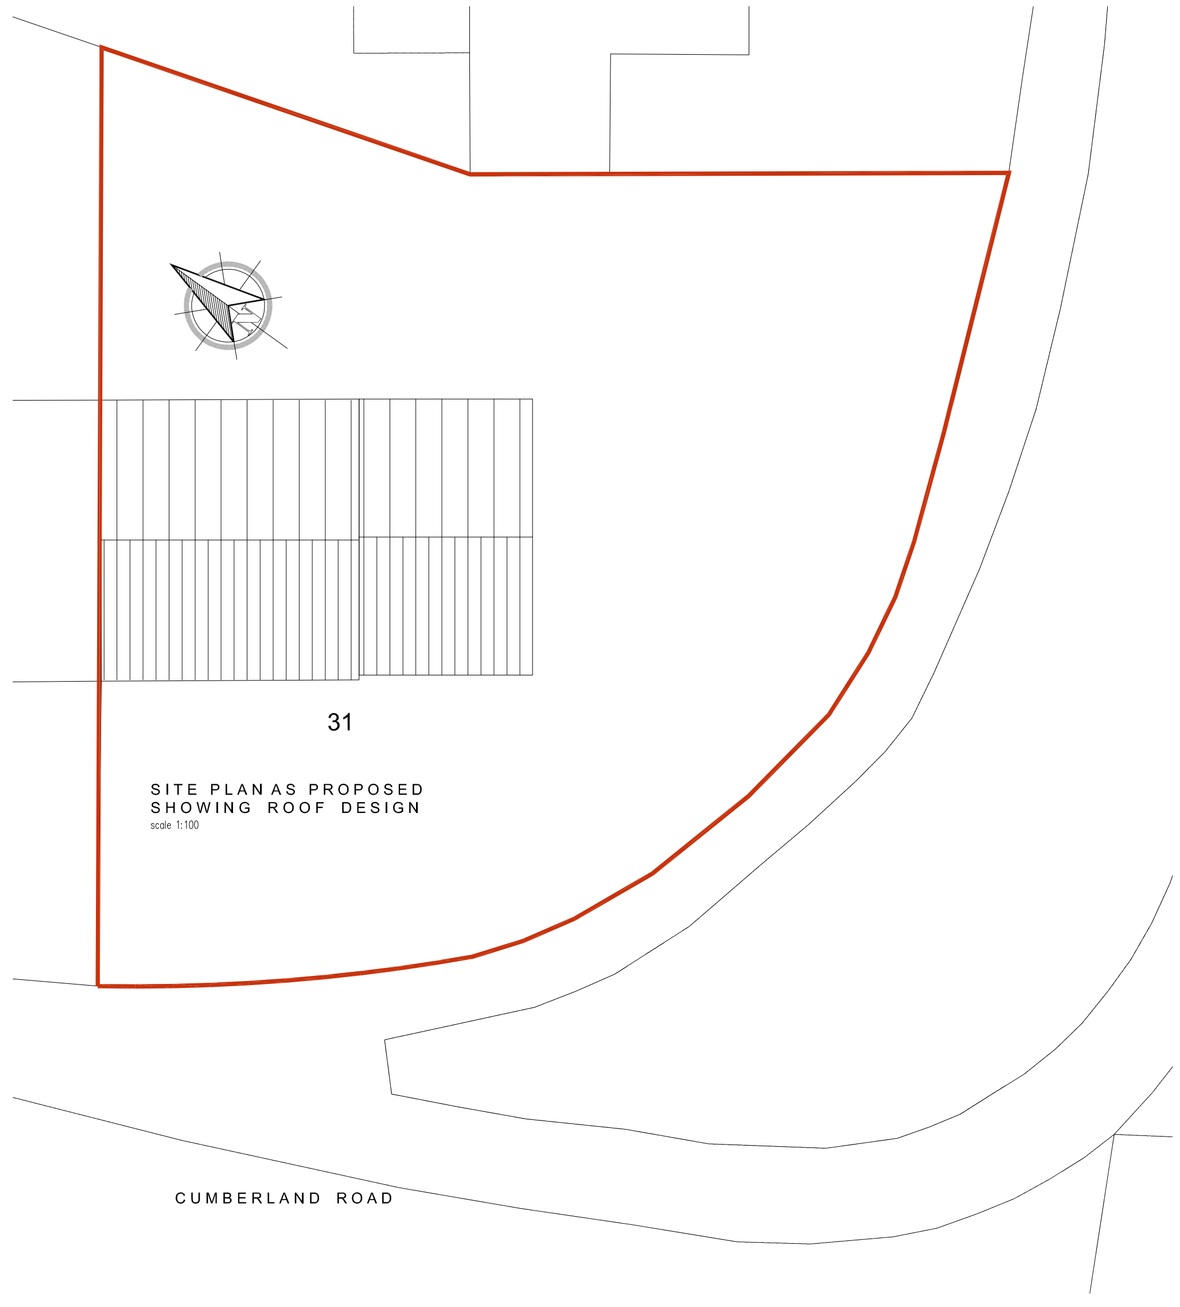

SITE PLAN AS PROPOSED
SHOWING ROOF DESIGN
scale 1:100

Rev	Description	Drawn	Chk	App	Date

PurplePlans
Contact : Stuart Broadhurst Tel : 07763693374

Client
MR BRENT ASHWORTH

Project Title
31 CUMBERLAND ROAD
ROCHDALE OL11 2RP

Drawing Title
SINGLE STOREY SIDE EXTENSION
PROPOSED PLANS

Scale @ A1	Date drawn	Status
As Shown	29.10.20	PLANNING

Drawing no. 791-20-02 Revision A