


PLANT SCHEDULE						
Latin name	English name	Specification	Size	%	Density	Quantity
Hedge 526 linear m						
Corylus avelana	Hazel	transplant	1+ 1 60 - 90 cm	7.5	6 per linear m	236
Crataegus monogyna	Hawthorn	transplant	1+ 1 60 - 90 cm	50	6 per linear m	1578
Prunus spinosa	Blackthorn	transplant	1+ 1 60 - 90 cm	20	6 per linear m	631
Rosa Canina	Dog rose	transplant	1+ 1 60 - 90 cm	7.5	6 per linear m	236
Sambucus nigra	Elder	transplant	1+ 1 60 - 90 cm	7.5	6 per linear m	236
Viburnum opulus	Guelder rose	transplant	1+ 1 60 - 90 cm	7.5	6 per linear m	236

Trees			Girth /Height cm	Density	Quantity
Acer pseudoplatanus	Sycamore	Selected Standard	3.5 m high 10 -12 cm girth	As shown	3

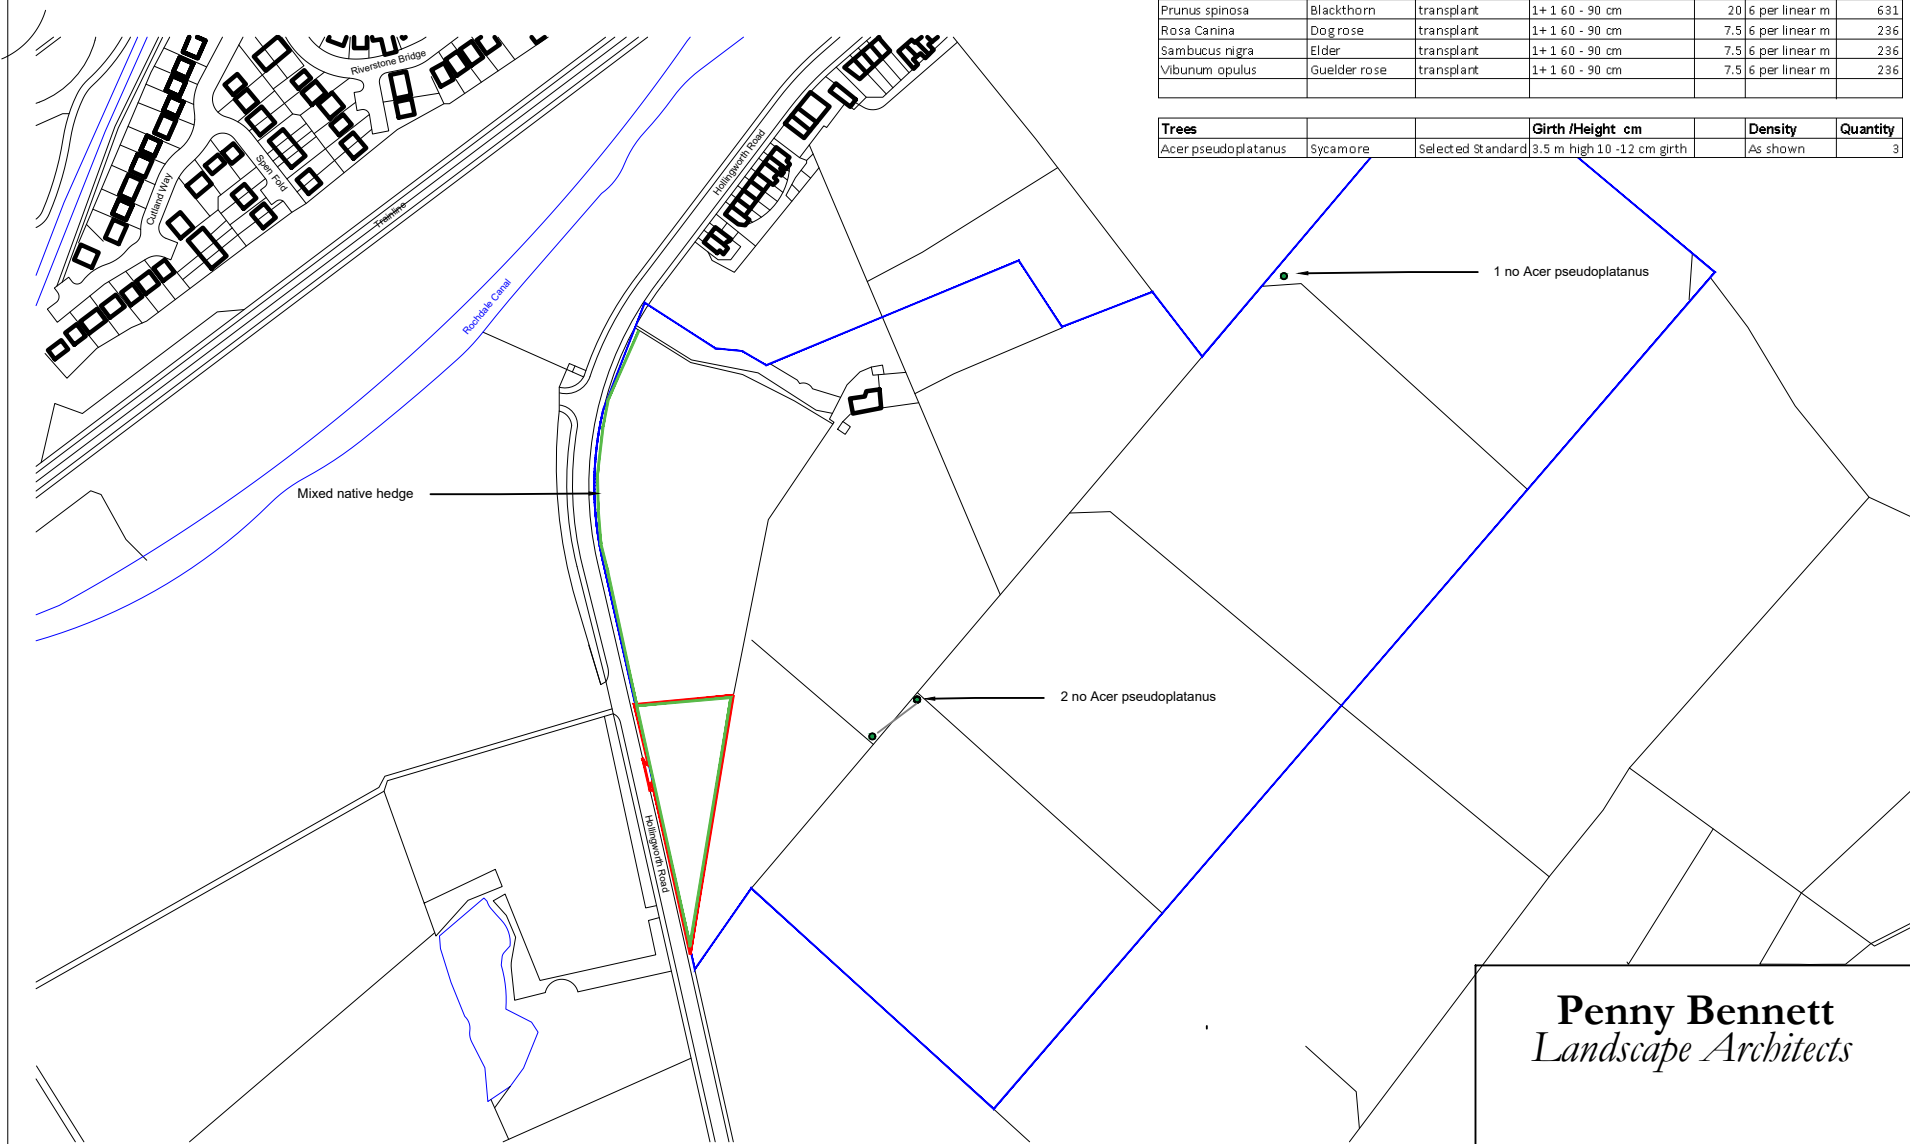

Based on Corstophine & Wright's Site Location Plan 21358-0201

—	Wider farm boundary
—	Site boundary
—	Proposed native hedge
●	Proposed standard trees replacing historic field corner trees

Penny Bennett
Landscape Architects

Middle Bottomley Bottomley Road Todmorden Lancashire OL14 6QZ
Tel 01706 812480 e-mail:penny@pblandscape.co.uk

Job title
BANK TOP FARM LITTLEBOROUGH

Drawing title
WIDER LANDSCAPE PROPOSALS

Drawing No
474/D/02

Scale
1:10

Date
19/7/22

Rev