




FENCING ELEVATION A - AS EXISTING
 Scale: 1:100

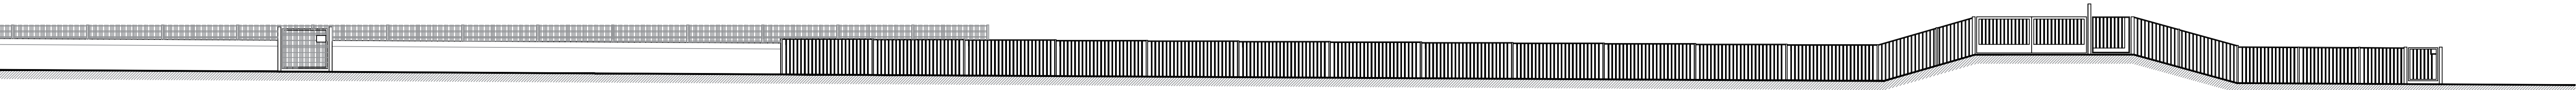


FENCING ELEVATION A (continued) - AS EXISTING
 Scale: 1:100

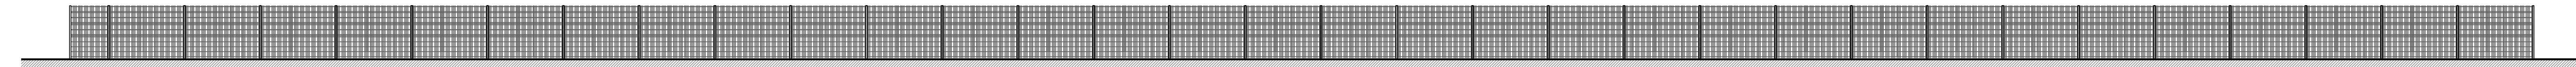


FENCING ELEVATION B - AS EXISTING
 Scale: 1:100

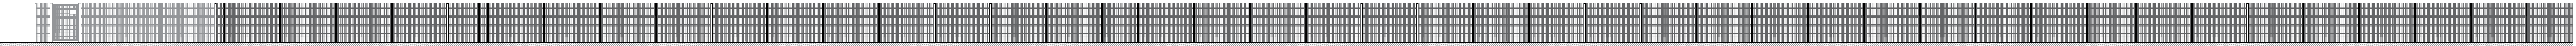

FENCING ELEVATION C - AS EXISTING
 Scale: 1:100

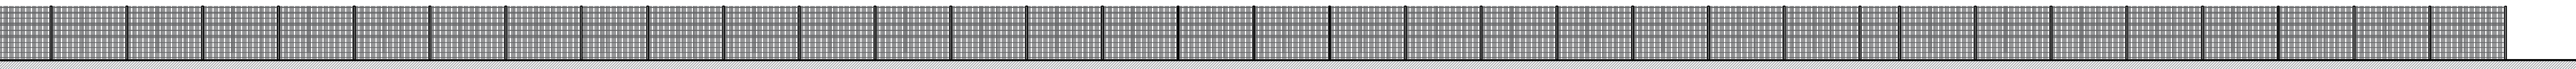

FENCING ELEVATION C (continued) - AS EXISTING
 Scale: 1:100

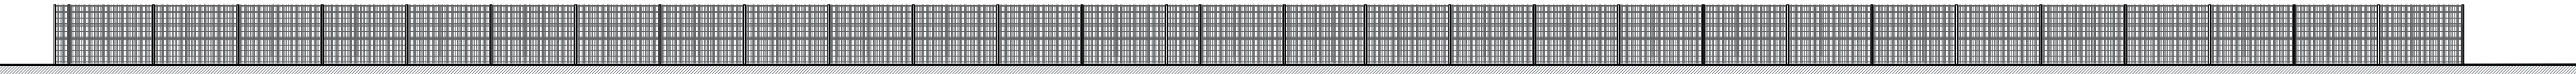

FENCING ELEVATION D - AS EXISTING
 Scale: 1:100

PLANNING

No. Date Description Issued by

St. Mary's R.C. Primary School,
 Whitelees Road,
 Littleborough

Boundary Fencing Improvements

Fencing Elevations A,B,C,D
 as Existing

Project number 317-11 P-02
 Date 29.03.2023
 Drawn by DM
 Checked by OL3 Scale @ A0 As indicated