



1 ELEVATION
000025 SCALE: 1:50

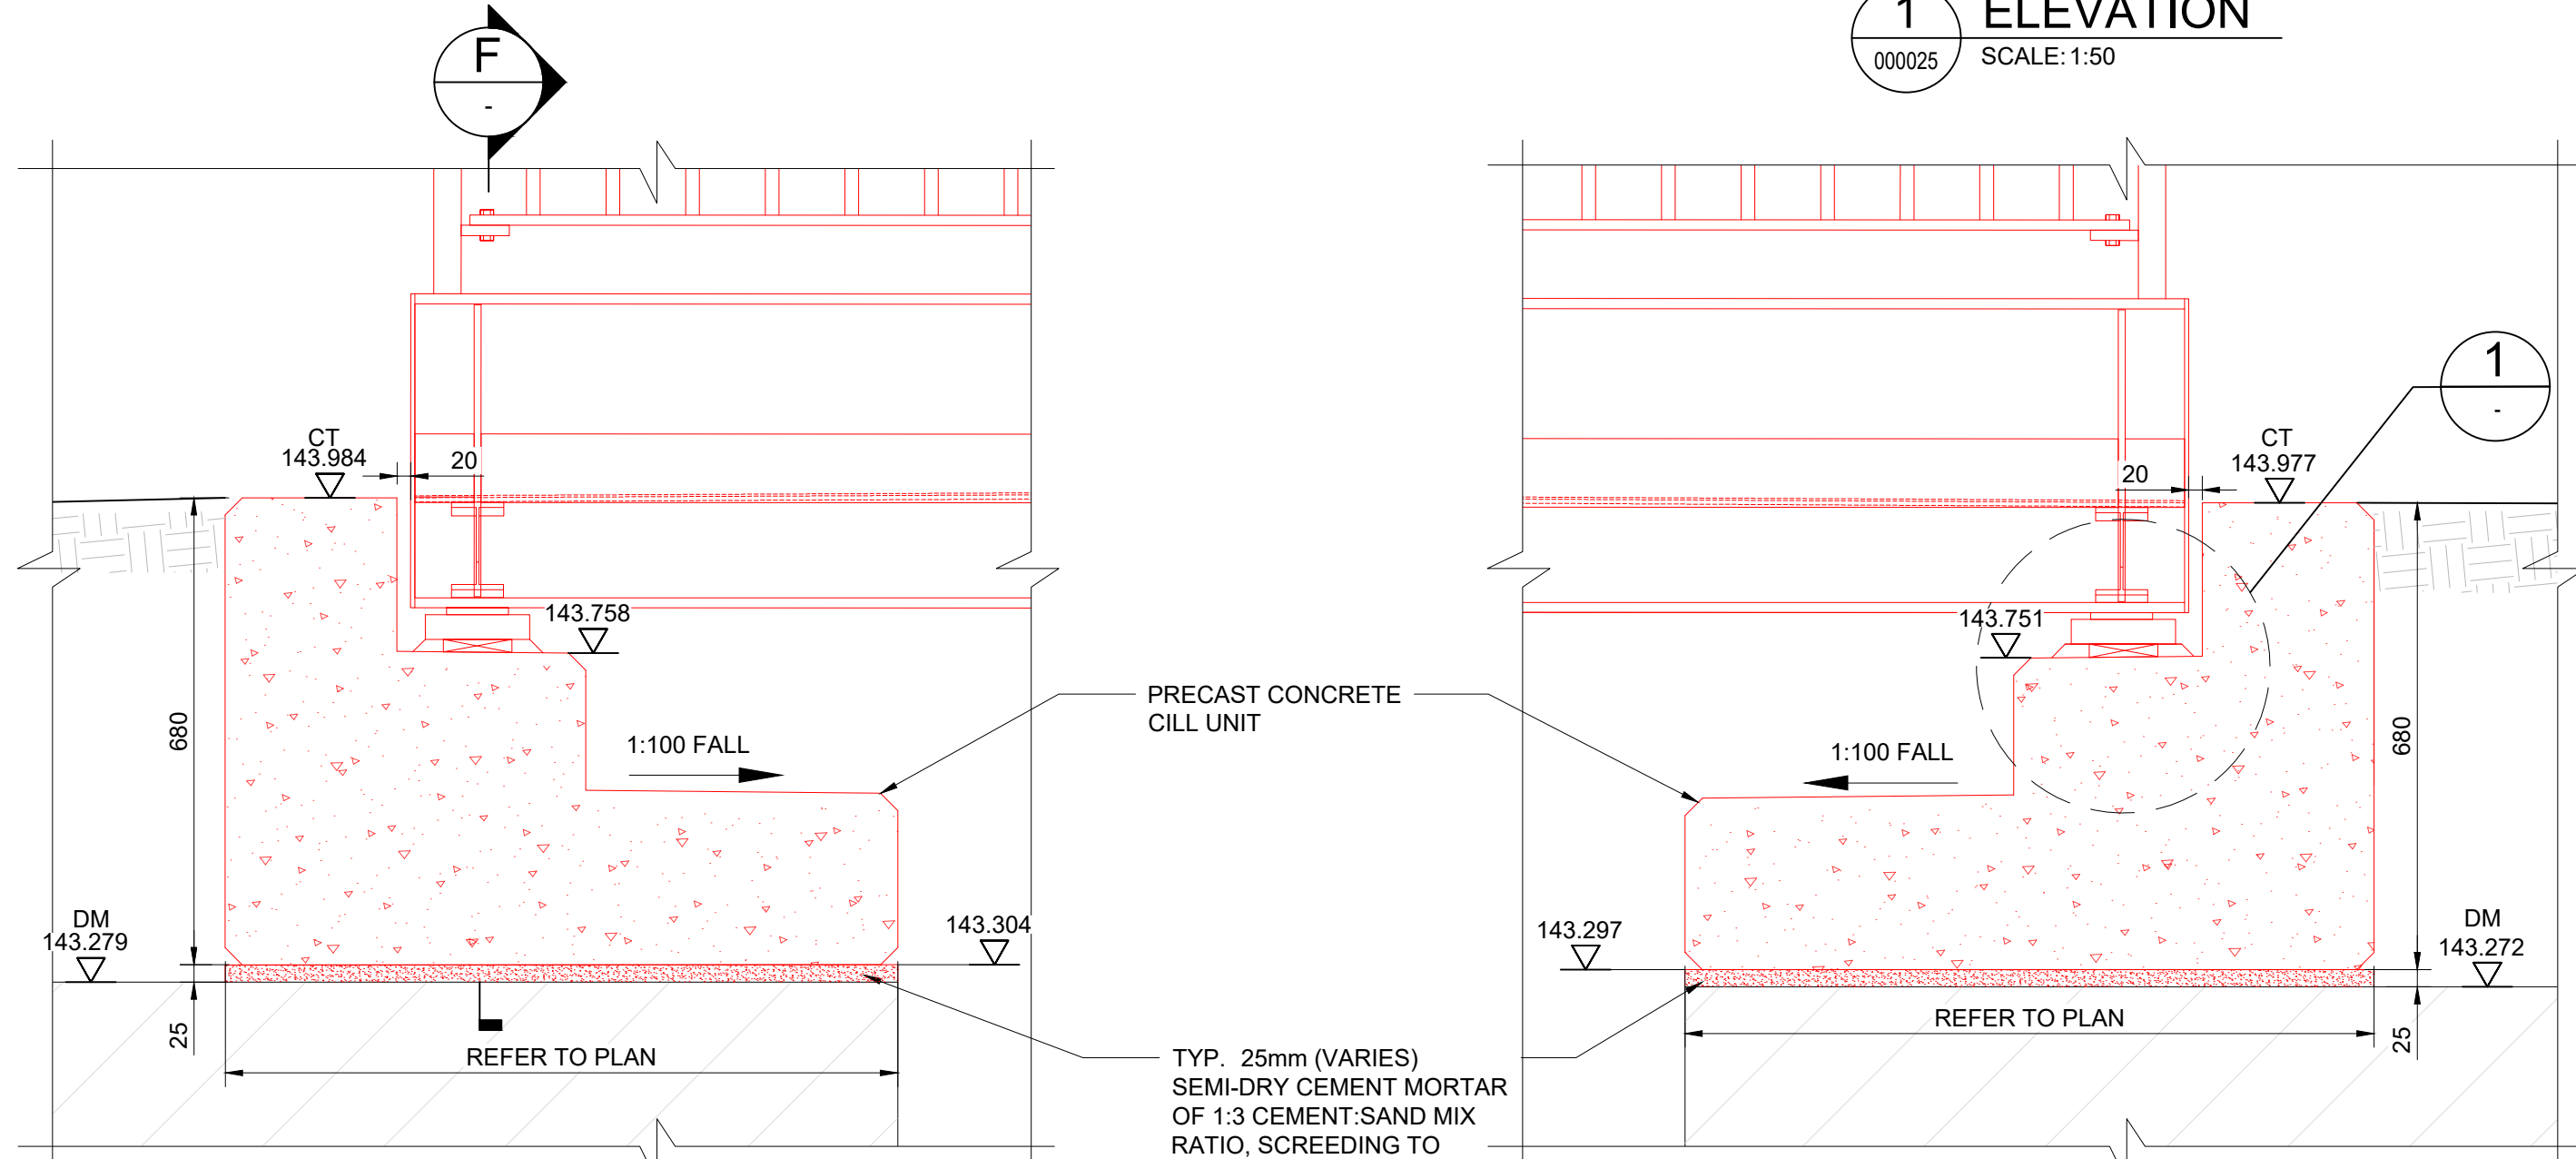


A SECTION
000025 SCALE: 1:10
(LOW MILEAGE SIDE CILL UNIT)

B SECTION
000025 SCALE: 1:10
(HIGH MILEAGE SIDE CILL UNIT)

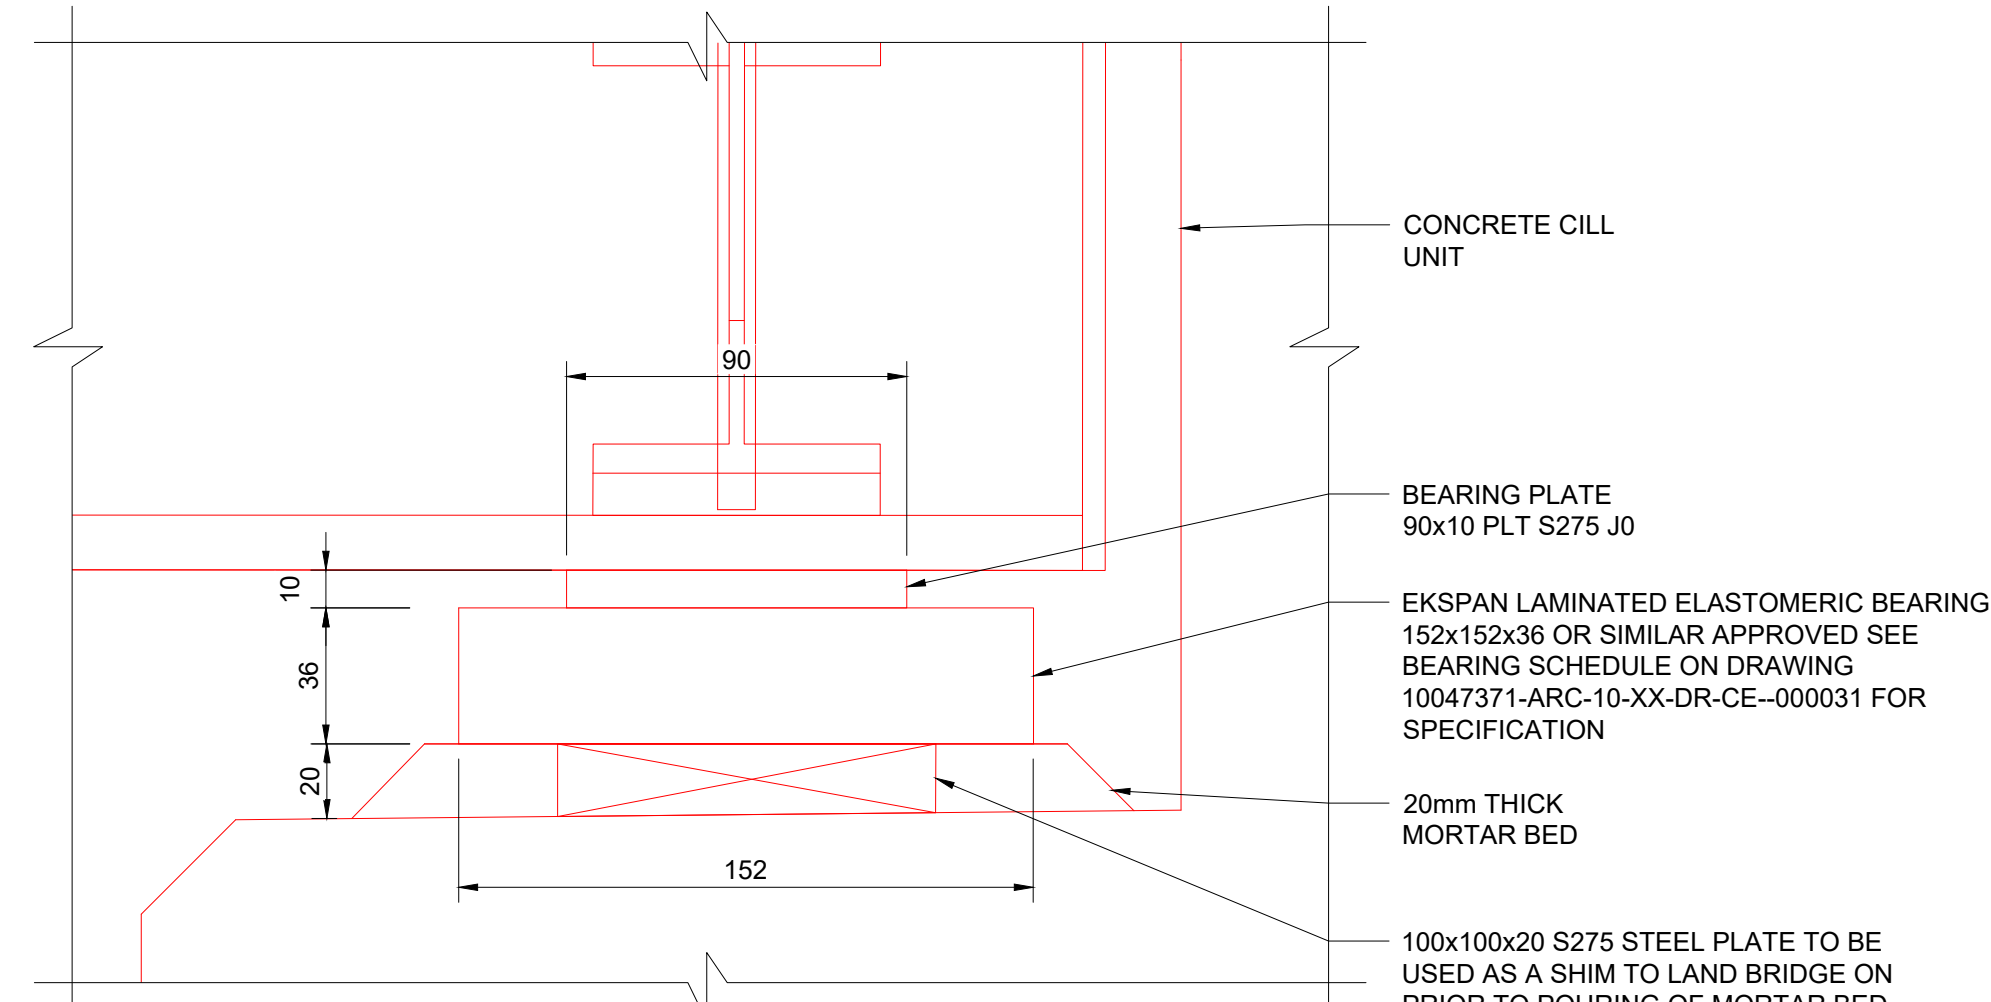


1 DETAIL
SCALE: 1:2
(OTHER SIDE SAME BUT HANDED)

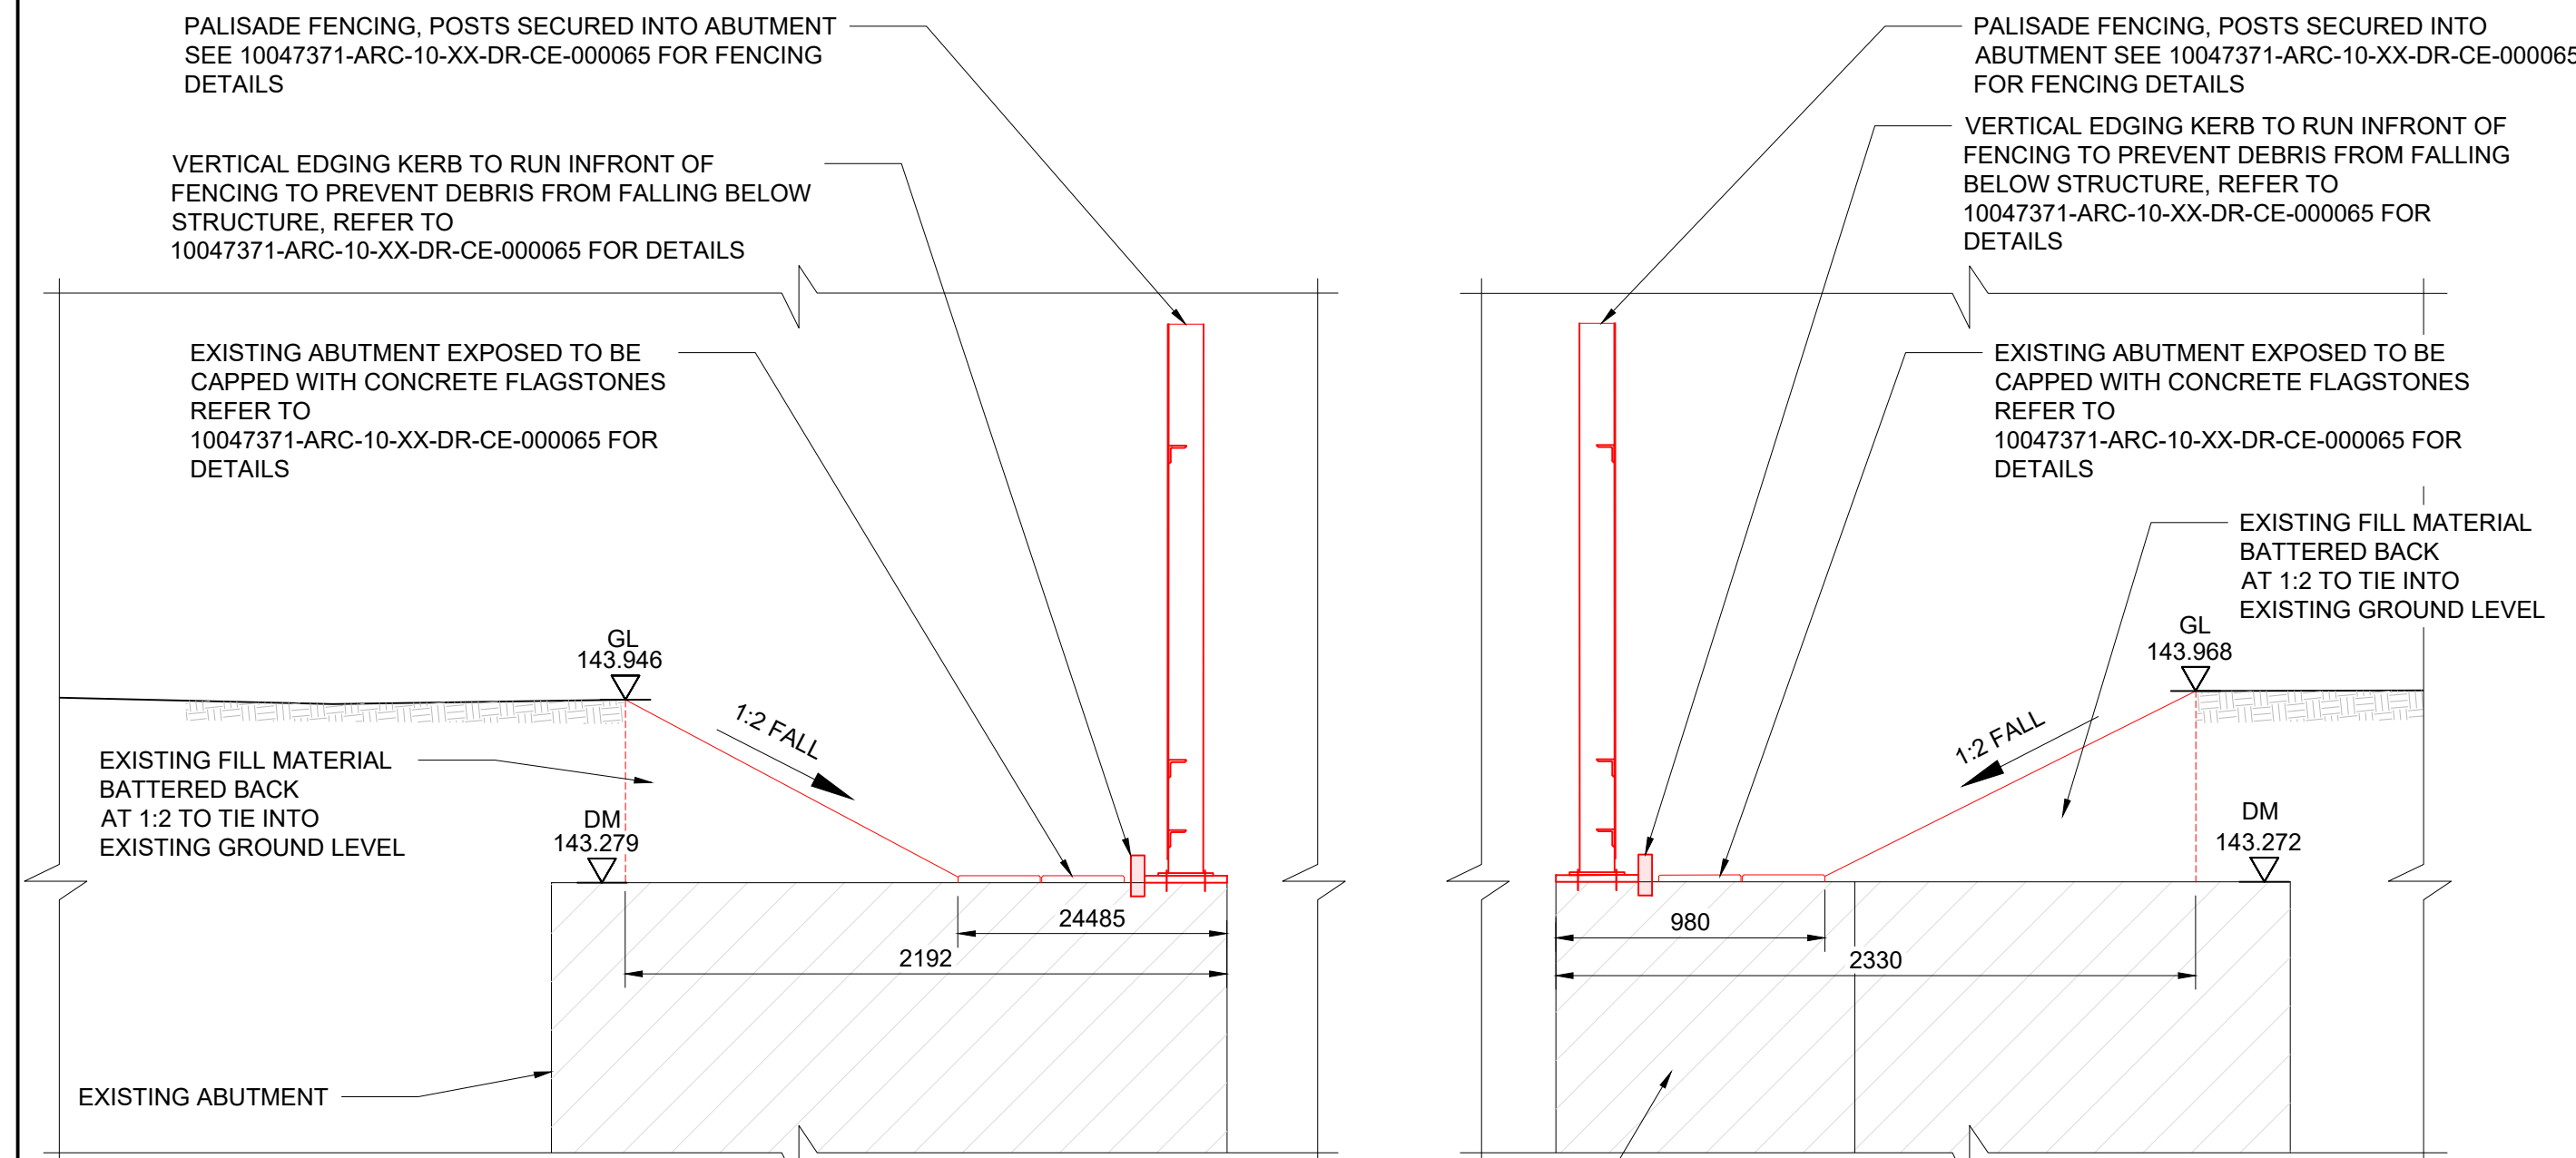


C SECTION
000025 SCALE: 1:25

D SECTION
000025 SCALE: 1:25

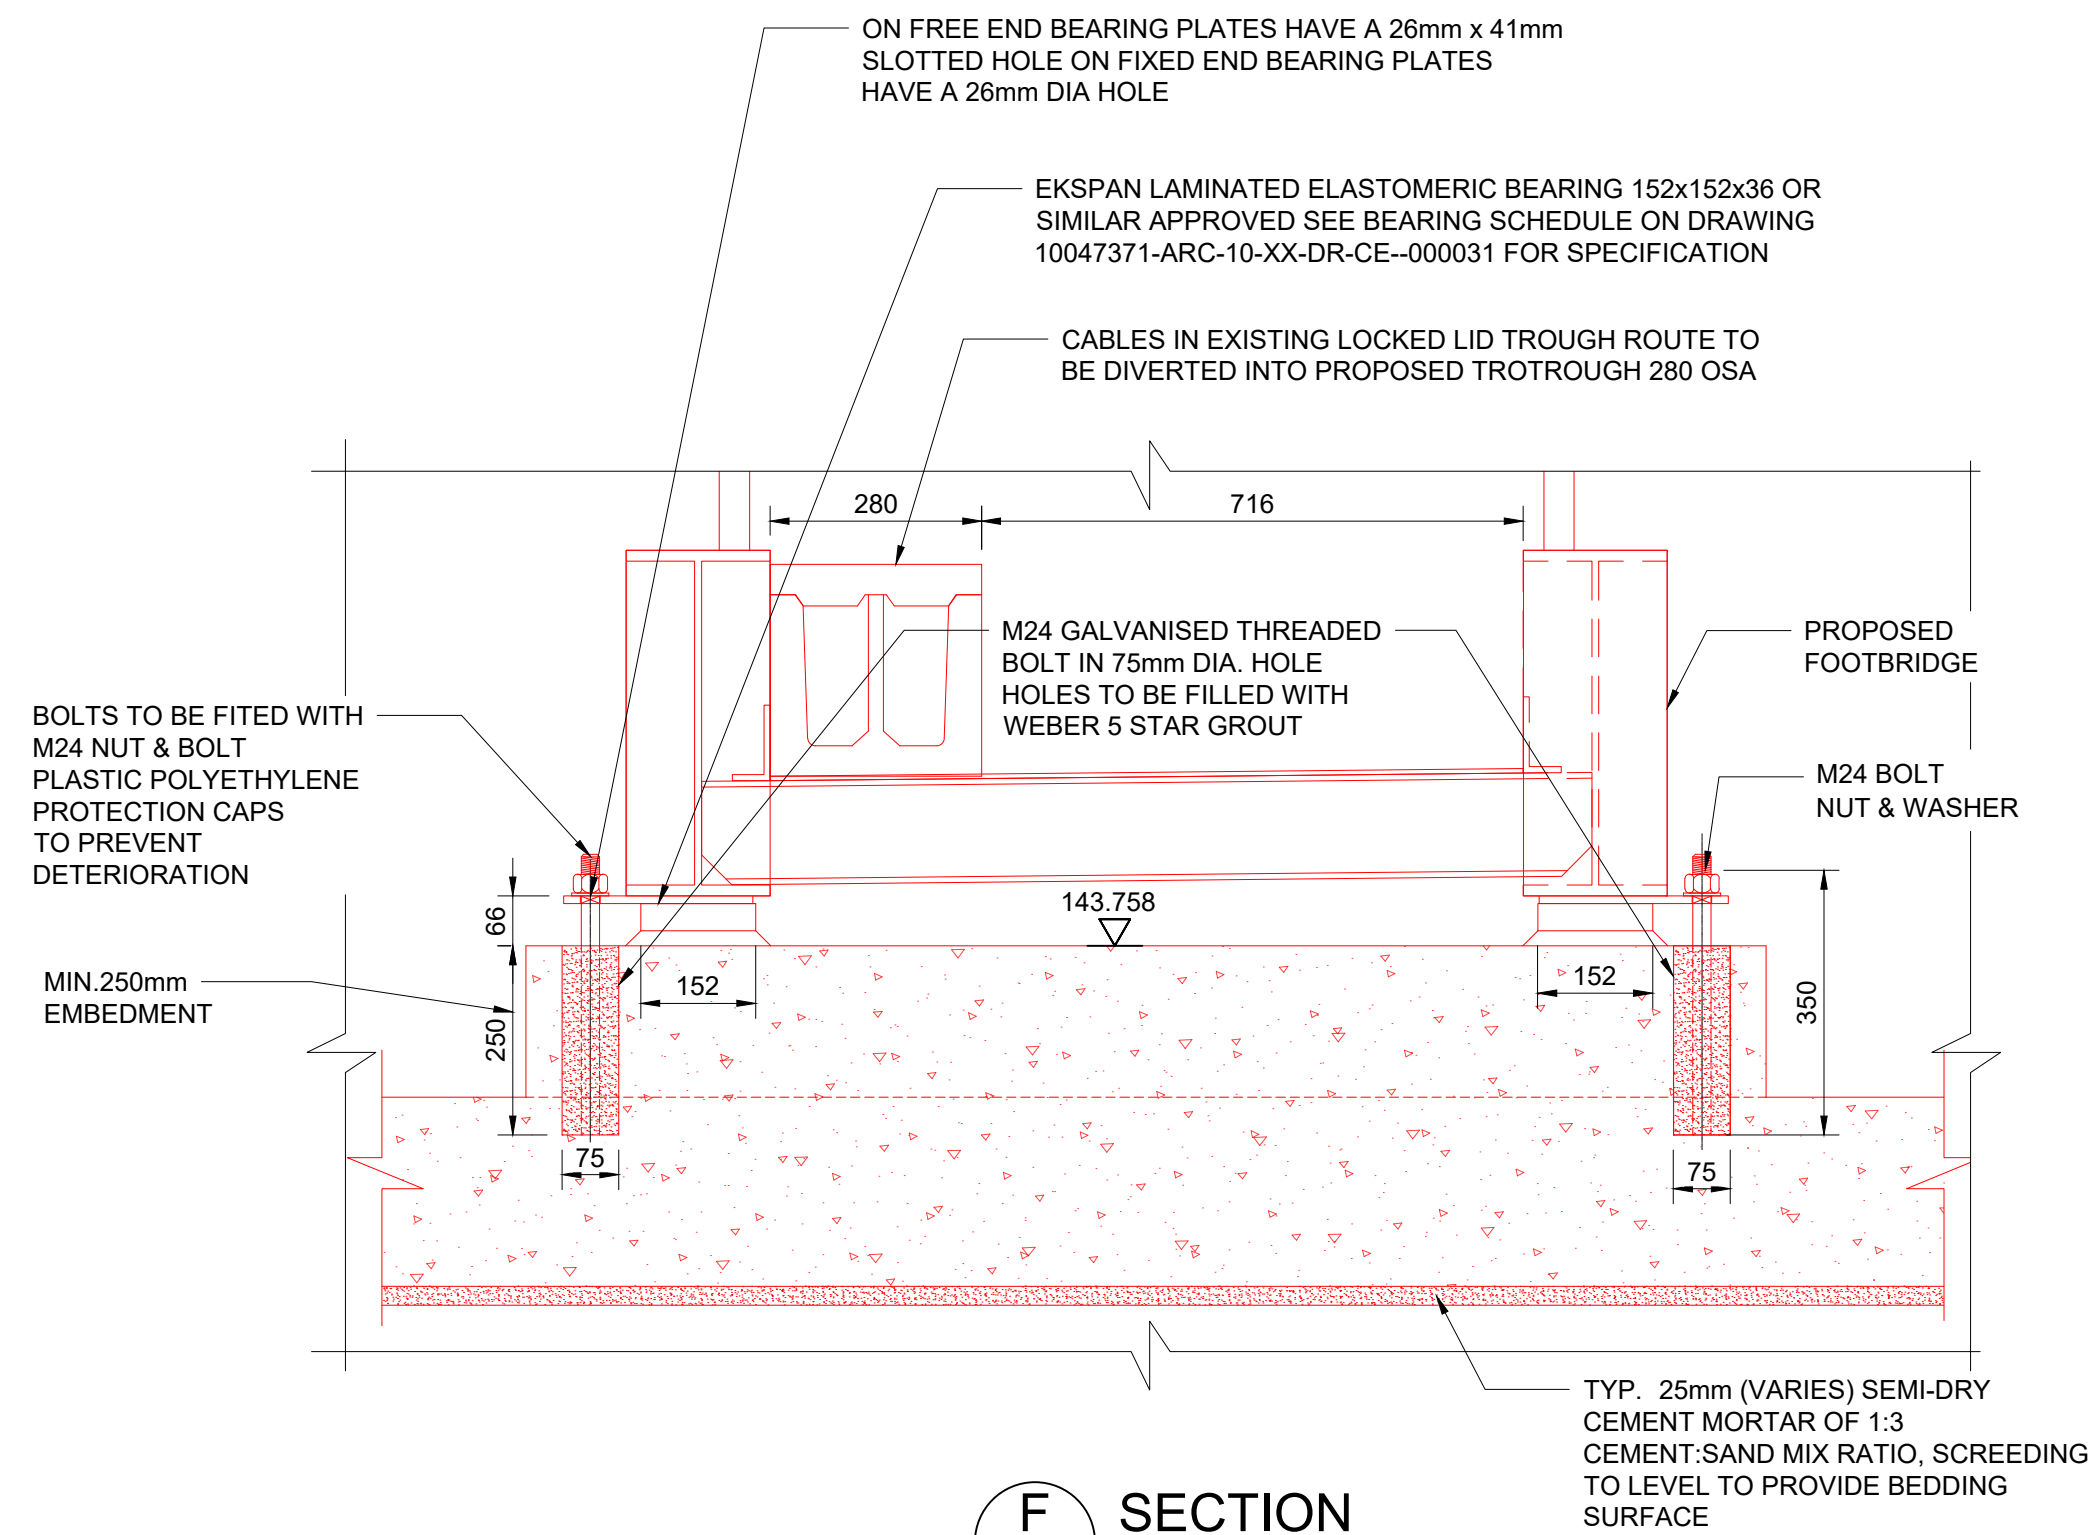

F SECTION
SCALE: 1:10

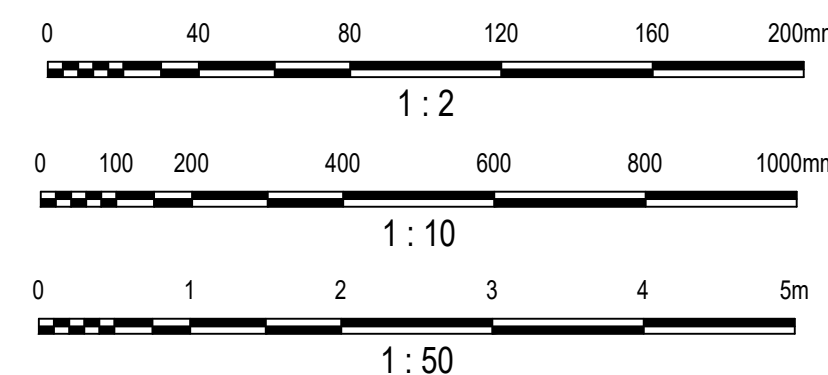

- NOTES:
- ALL DIMENSIONS ARE SHOWN IN MILLIMETRES UNLESS NOTED OTHERWISE. ALL LEVELS ARE SHOWN IN METRES AOD UNLESS NOTED OTHERWISE.
 - THIS DRAWING IS PRODUCED BASED ON TOPOGRAPHICAL SURVEY UNDERTAKEN BY PBH SURVEYS IN OCTOBER 2021 ON BEHALF OF ARCADIS CONSULTING (UK) LTD AND AVAILABLE NETWORK RAIL ARCHIVE INFORMATION. REFER TO TOPO SURVEY REPORT FOR CONTROL STATION COORDINATES AND WITNESS DIAGRAMS.
 - ALL LEVELS AND DIMENSIONS ARE TO BE CHECKED ON SITE PRIOR TO COMMENCING WORKS.

ABBREVIATIONS:

BL	-	BEARING LEVEL
DL	-	DECK LEVEL
GL	-	GROUND LEVEL
TABT	-	TOP OF ABUTMENT LEVEL
UT	-	UPSTAND TOP
CT	-	CILL TOP
DM	-	DEMOLITION LEVEL

B02	01-12-22	FORM G FOR APPROVAL	GF	MB	RP
B01	14-11-22	FORM G FOR APPROVAL	GF	MB	RP
B01.1	29-09-22	DRAFT	GF	MB	RP
Rev	Date	Description	Drawn	Check	Approv



PROJECT:
MVN2/60 UNDERBRIDGE
GRIP 5

ARCADIS
Registered office:
Arcadis Consulting UK Ltd
80 Fenchurch Street
London E3CM 4BY
Coordinating office:
5th Floor, 401 Faraday Street,
Birchwood Park,
Warrington WA3 6GA
Tel: 44 (0)1925 800700
www.arcadis.com

TITLE:
MVN2 60 ROCHDALE CANAL
PROPOSED GENERAL ARRANGEMENT
ELEVATION & SECTION
(SHEET 2 OF 2)

Designed	A.LITTLEWOOD	Signed	01-12-2022
Drawn	G.FERNANDES	Signed	01-12-2022
Checked	M.BARDIN	Signed	01-12-2022
Reviewed	R.PLATT	Signed	01-12-2022
Approved	R.PLATT	Signed	01-12-2022
Scale:	As shown	Datum:	AOD
Original Size:	A1	Grid:	TPEN16
ELR:	MVN2	Mileage:	10m 1016yds
Suitability Code:	S3	Project Number:	10047371

Suitability Description:
FORM G FOR APPROVAL
Drawing Number:
10047371-ARC-10-XX-DR-CE-000026
Revision:
B02