


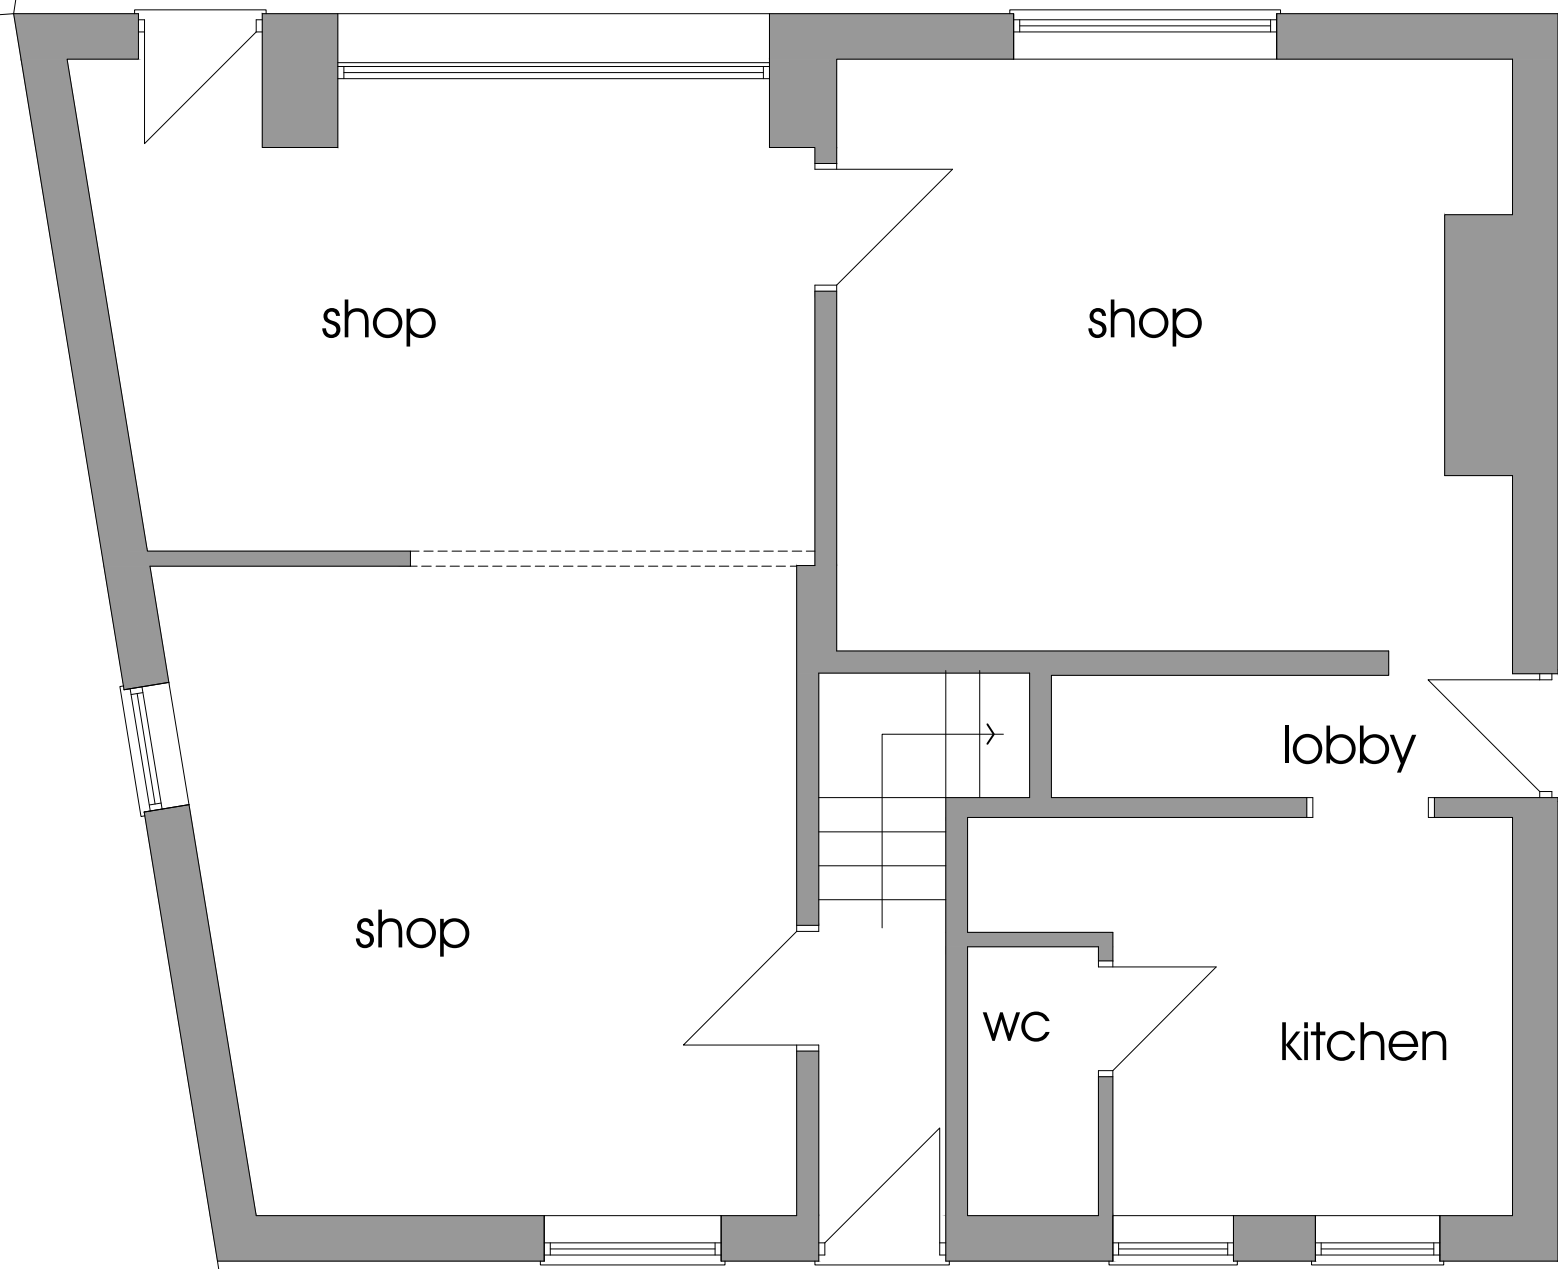

existing plan
Scale: 1:50

PROJECT	248 milnrow road, rochdale
SUBJECT	existing plan
DRAWN	dph
DATE	october 2023
SCALE	1:50 @ A3
DWG No.	03