


OSMasterMap 1250/2500/10000 scale
Tuesday, November 26, 2024, ID: CM-01196294
www.centremapslive.co.uk

1:1250 scale print at A4, Centre: 384973 E, 410885 N

©Crown Copyright Ordnance Survey. Licence no.
AC0000849896

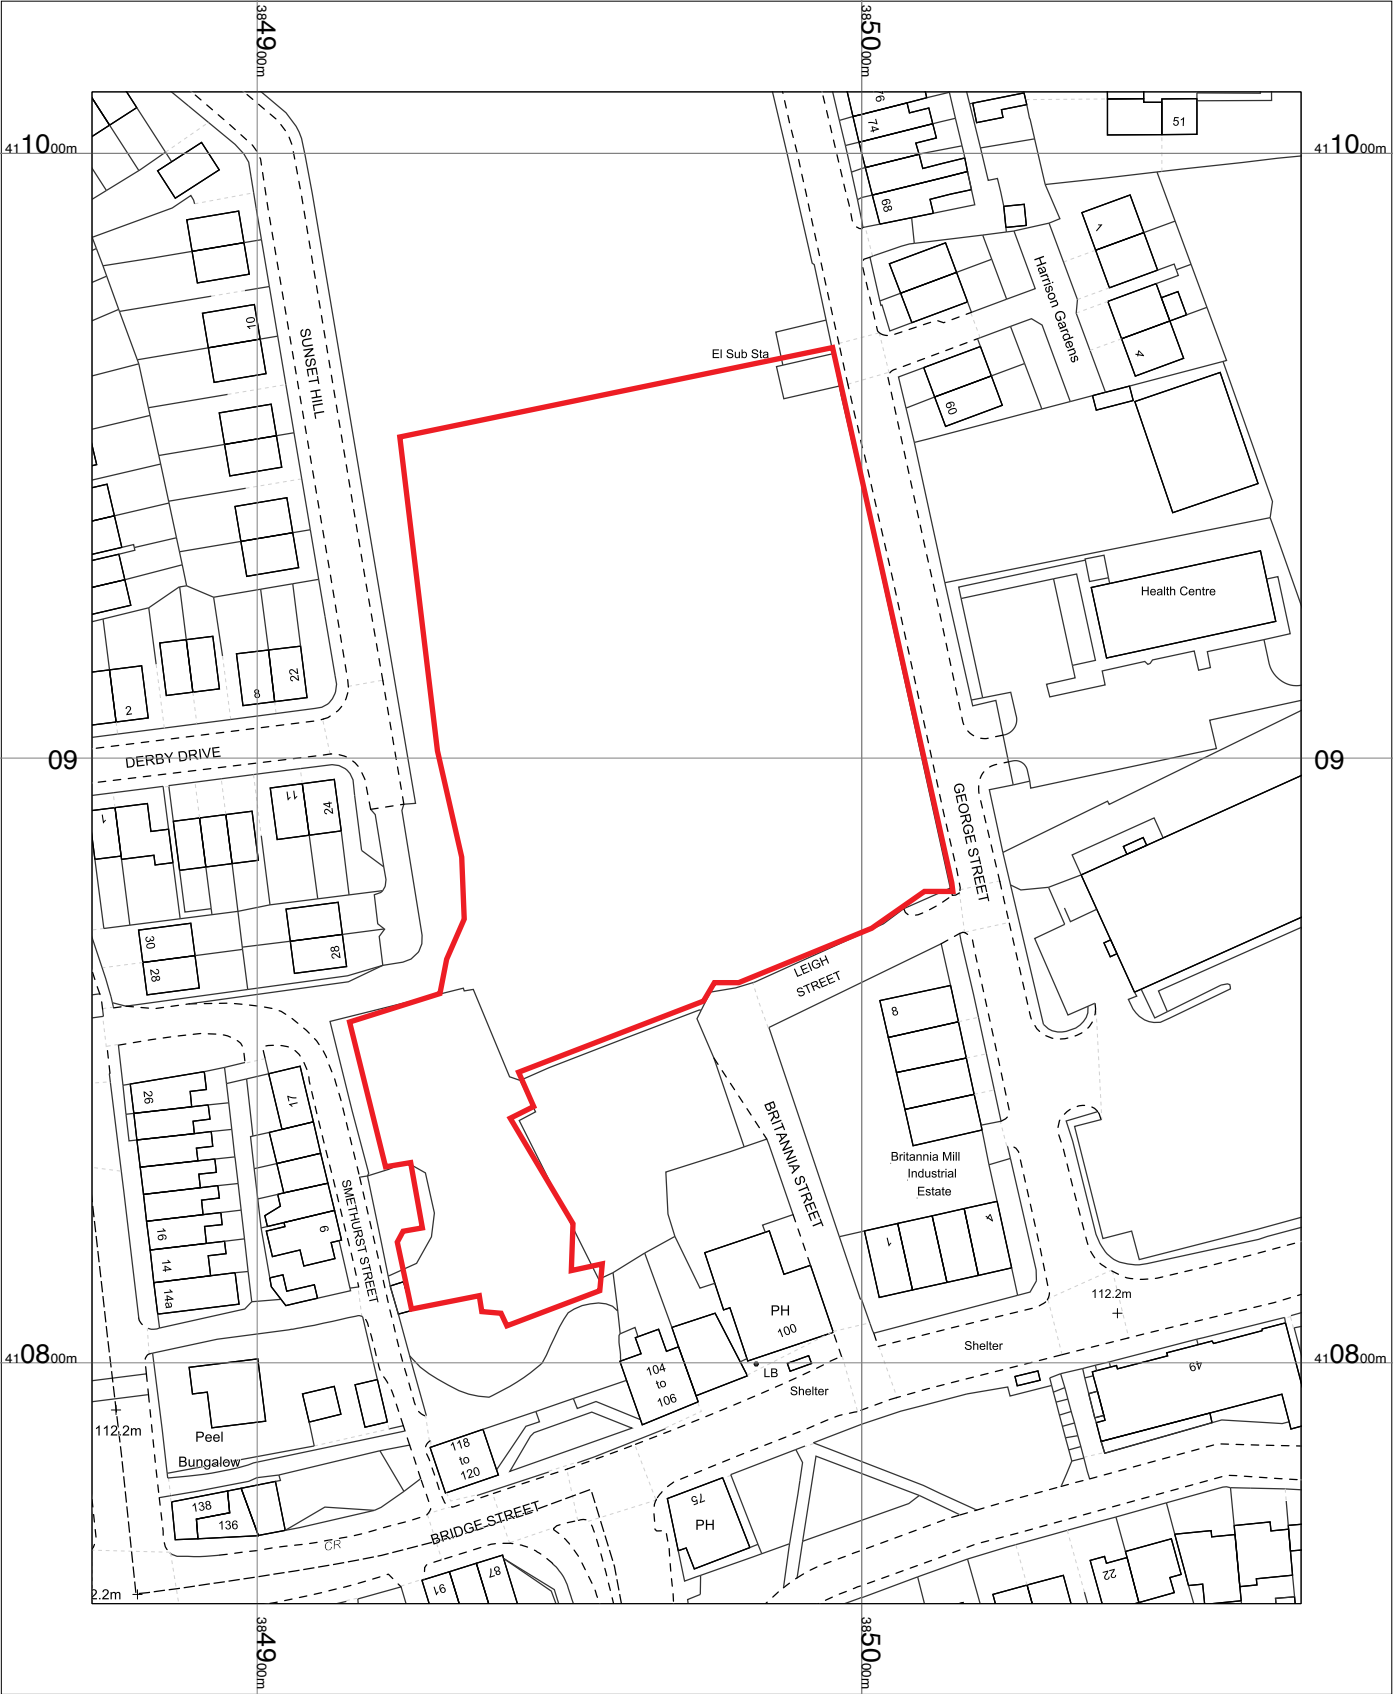