
© COPYRIGHT - No part of this drawing is to be reproduced without permission.


ORIGINAL DRAWING SIZE - A1

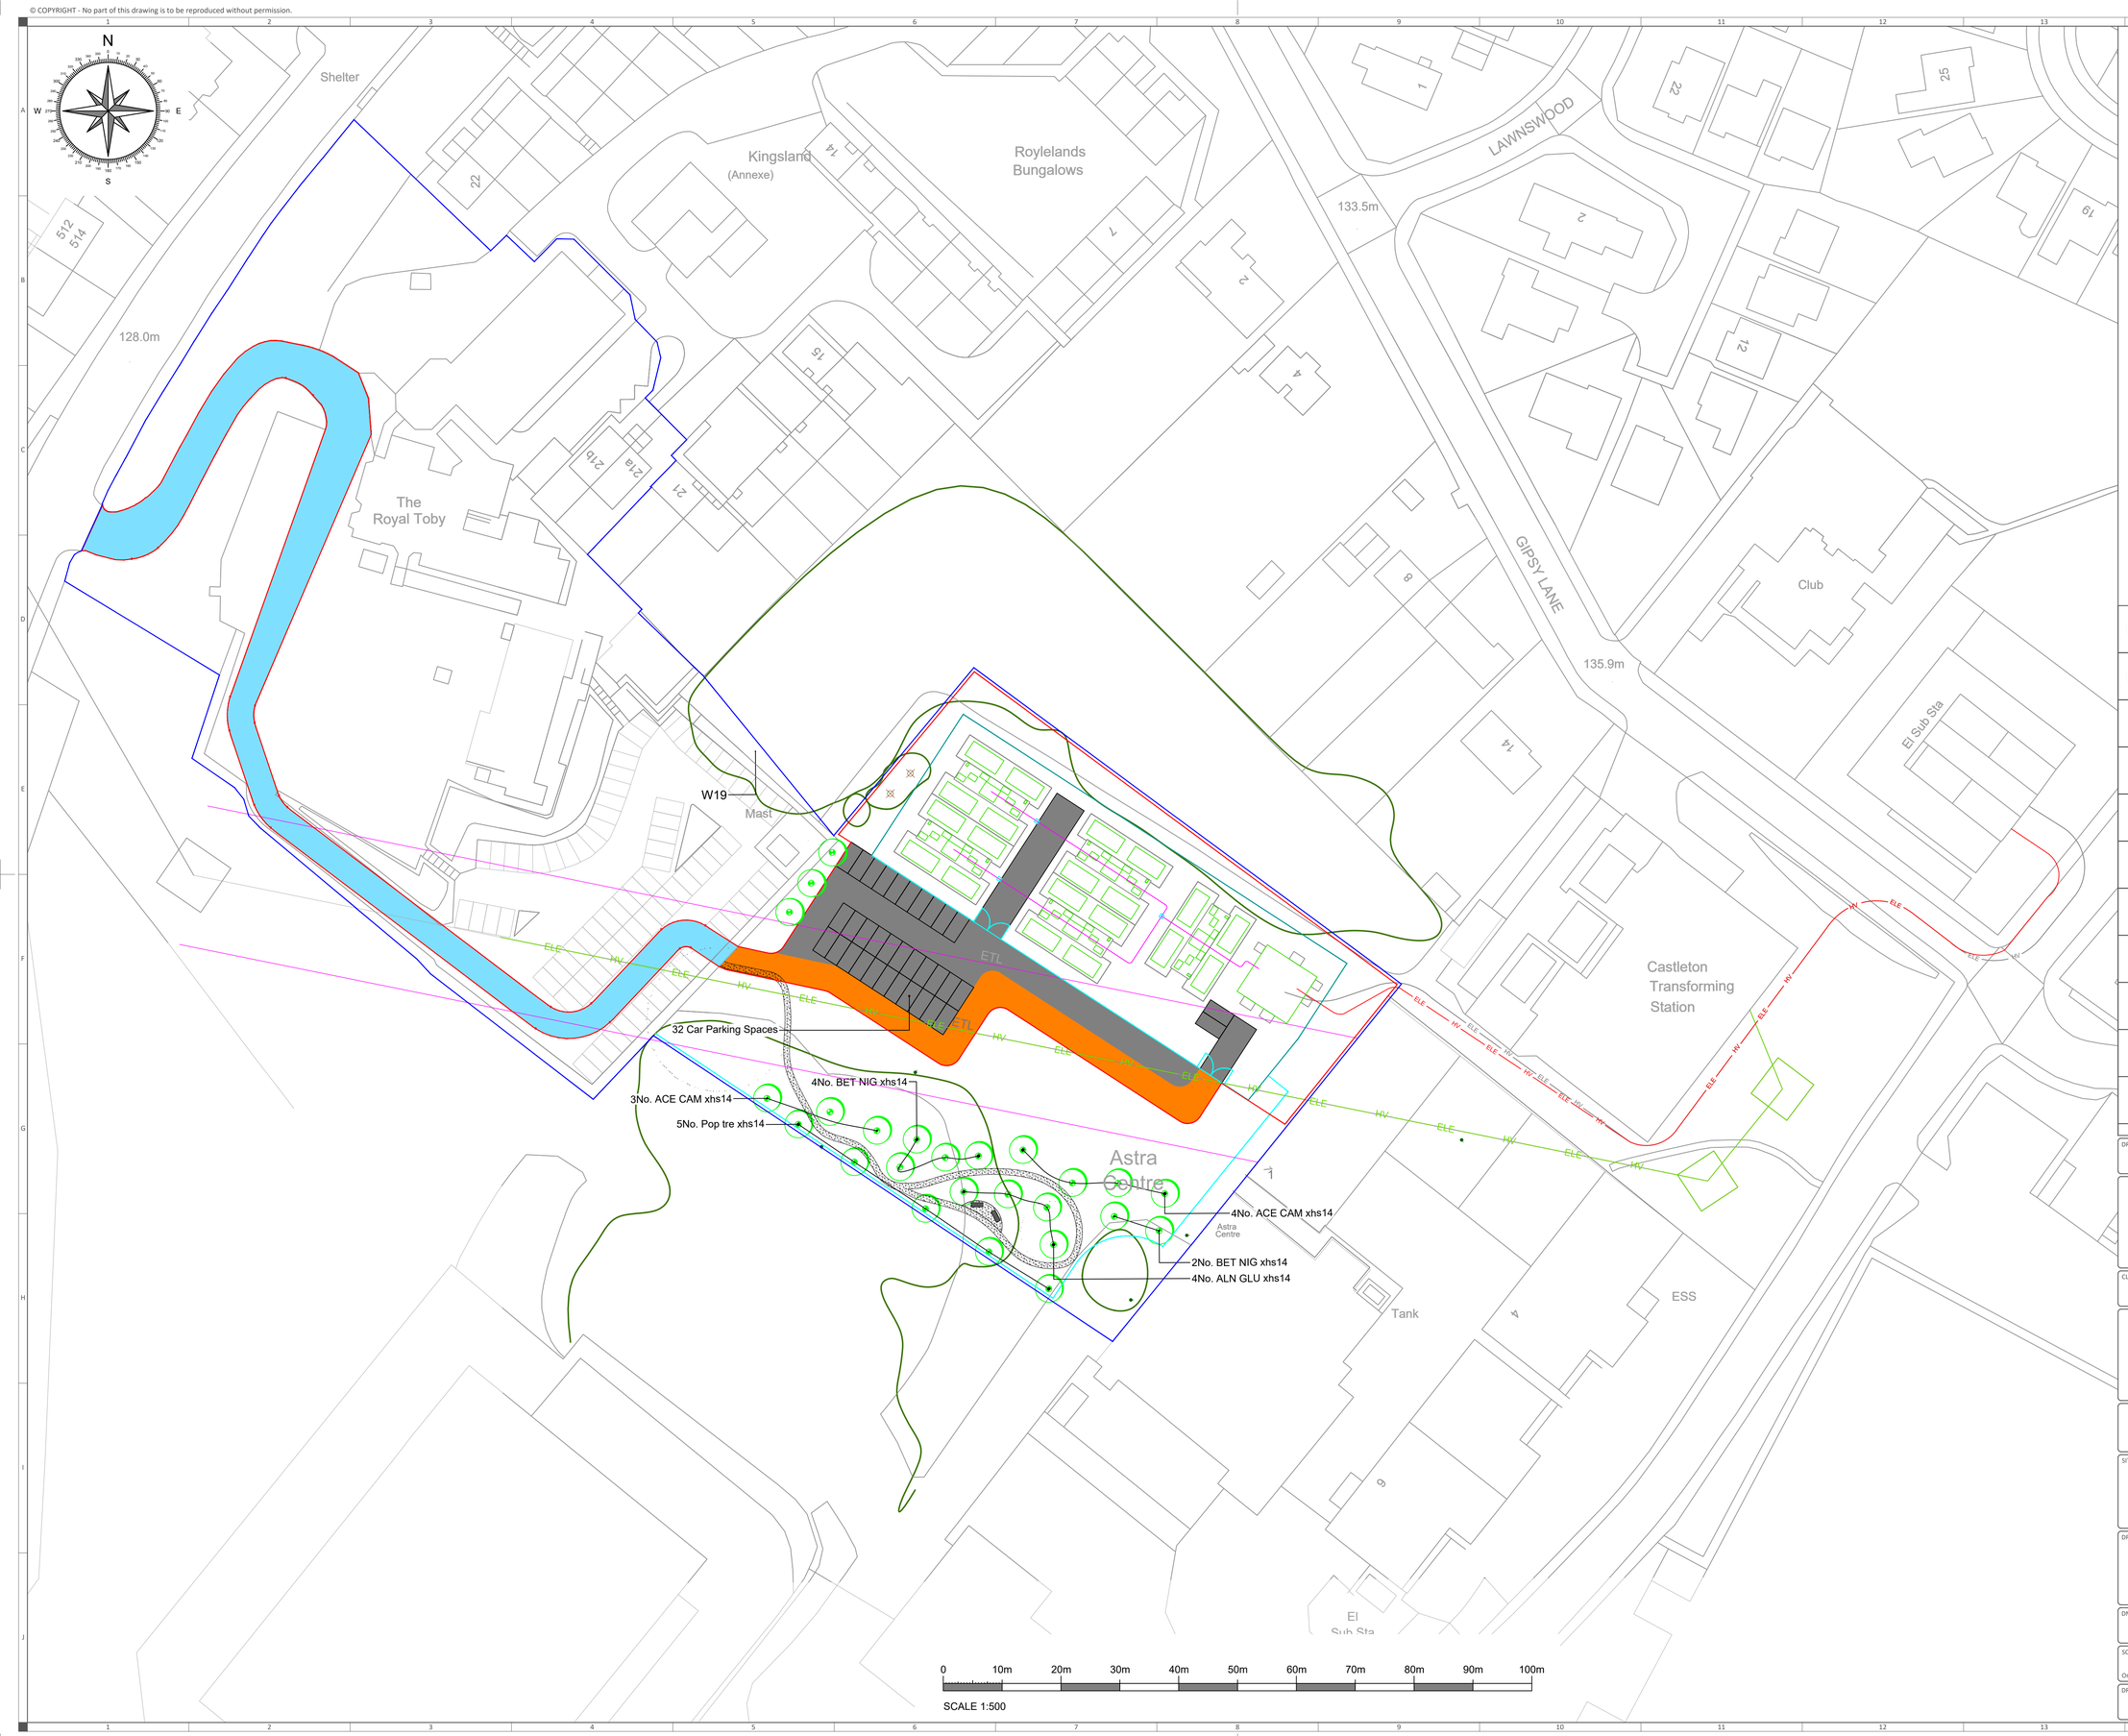

- LANDLORDS PROPERTY
- PROPSED SITE
- DNO ACCESS / MAINTENANCE
- CAR PARKING SURFACE /ACCESS
- 2.4m HIGH PALISADE FENCE
- 4m CONCRETE ACOUSTIC FENCE
- GAS PROPSED GAS PIPE GAS GAS
- ELE HV 33kV CONNECTION ELE HV
- TEMP CONSTRUCION COMPOUND
- 33kV CABLING



4MW BATTERY STORAGE SYSTEM (1x 4.2MW TX & 6x INVERTERS WITH 4x 1MW BATTERY CONTAINER)

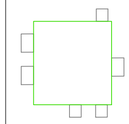

DNO / CUSTOMER SUBSTATION

VERSION	DRAWN BY	CHECKED BY	APPROVED BY	DATE
P11	RN	MH	CN	05/11/2019
AMENDED BLUE LINE BOUNDARY / ADDED EXISTING CAR PARKING SPACES				
P10	RN	MH	CN	10/10/2019
AMENDED FENCE LINE BACK TO PALISADE				
P9	RN	MH	CN	01/10/2019
ADDED TREES / AMENDED FENCE LINE TO WOODEN HYBRID				
P8	RN	MH	CN	01/10/2019
AMENDED FRONT FENCELINE FROM PALISADE TO WOODEN ACOUSTIC				
P7	RN	MH	CN	26/09/2019
AMENDED BACK, LEFT AND RIGHT FENCE TO CONCRETE ACOUSTIC TO REDUCE SOUND LEVELS				
P6	RN	MH	CN	20/09/2019
AMENDED CAR PARKING AREA				
P5	RN	MH	CN	19/09/2019
REMOVED LANDSCAPING EASEMENT				
P4	RN	MH	CN	19/09/2019
AMENDED RED LINE / REMOVED YELLOW CONSTRUCTION AREA & TREE CENTER POINTS / CHANGED EXTERNAL WOODEN FENCE TO PALISADE				
P3	RN	MH	CN	19/09/2019
AMENDED CAR PARK LOCATION NORTH WEST / REMOVED TREES NORTH WEST OF ACCESS				
P2	RN	MH	CN	17/09/2019
AMENDED RED LINE TO MATCH BLUE ROAD / AMENDED PUBLIC PATHWAY				
P1	RN	MH	CN	17/09/2019
FIRST ISSUE				

DRAWING STATUS: FOR TENDER

Arlington Energy Ltd

CLIENT: ARLINGTON ENERGY

CLIENT PROJECT REF: MAN006

SMITH brothers CONTRACTING LIMITED

Smith Brothers (Contracting) Limited
Unit G8, Navigation Close, Lowfields Business Park, Elland, West Yorkshire, HX5 9HB

SITE ADDRESS:
GIPSY LANE
ROCHDALE
OL11 3HA

DRAWING TITLE:
GIPSY LANE
PLANNING ARRANGEMENT
1:500

DNO	VOLTAGE CONNECTION	SMITH BROTHERS REFERENCE NUMBER
ENWL	33kV	21225

SCALE	PROJECTION	DRAWN BY
1:500 Original Size A1	N/A	RN

DRAWING NUMBER	REVISION
21225-0201	P11