




GROUND FLOOR PLAN
(EXISTING)

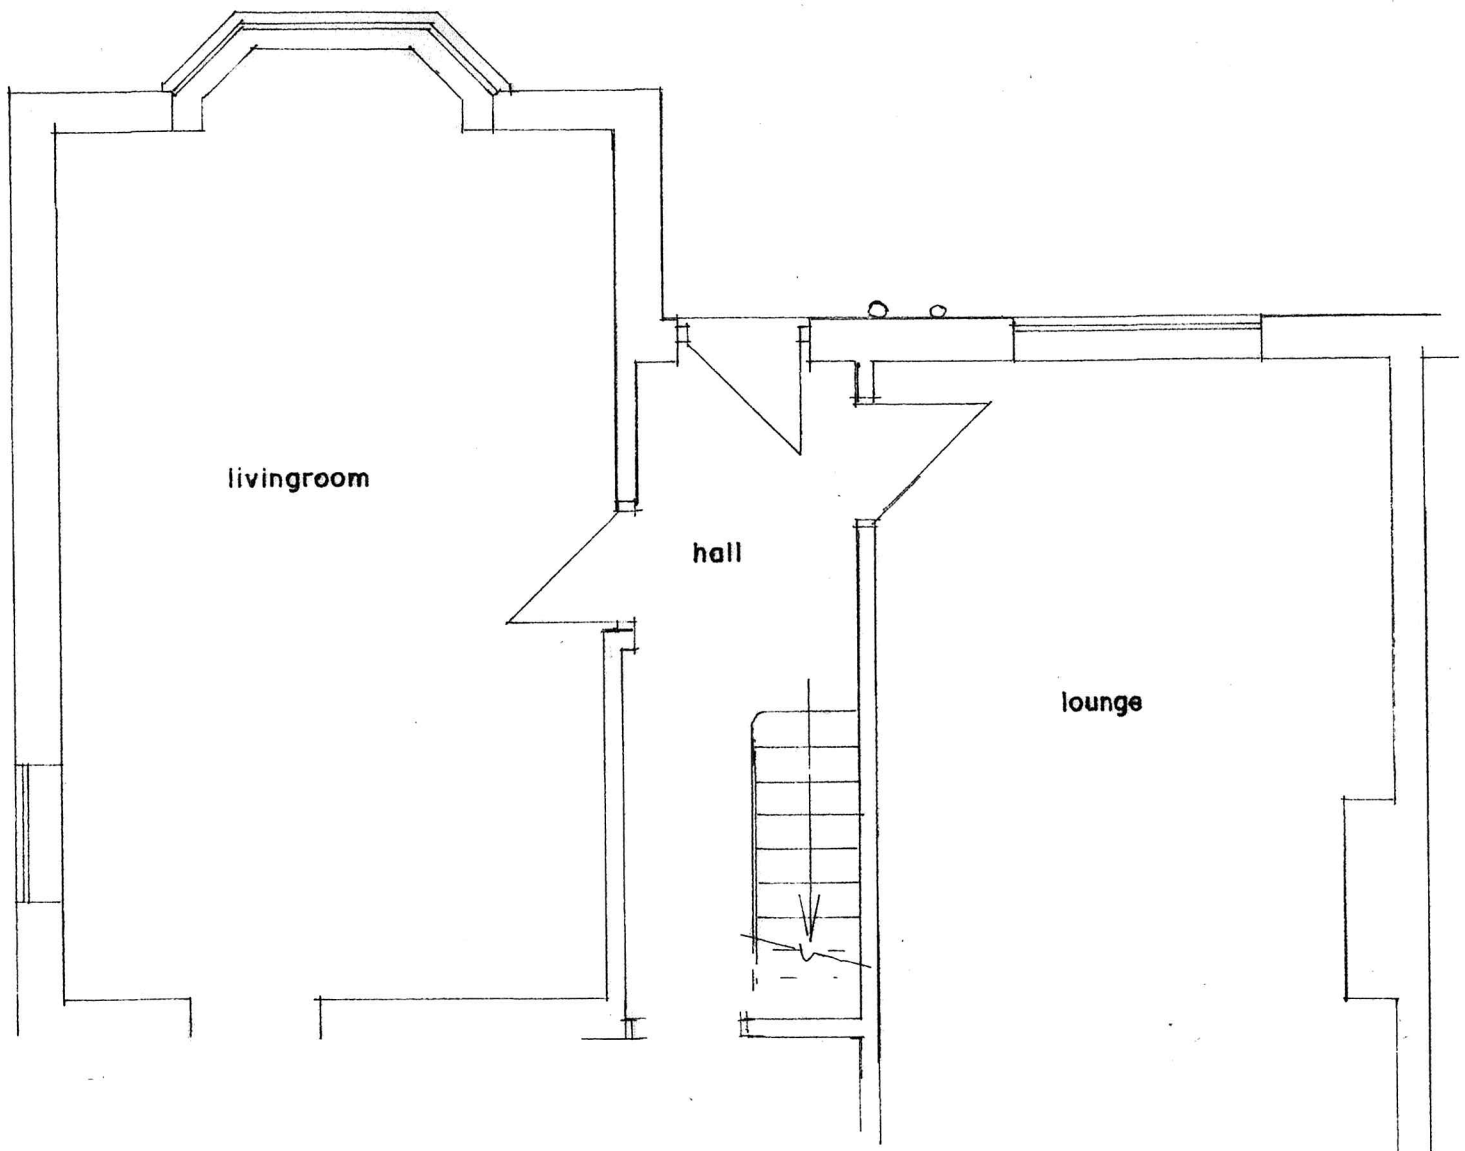

FRONT ELEVATION
(EXISTING)

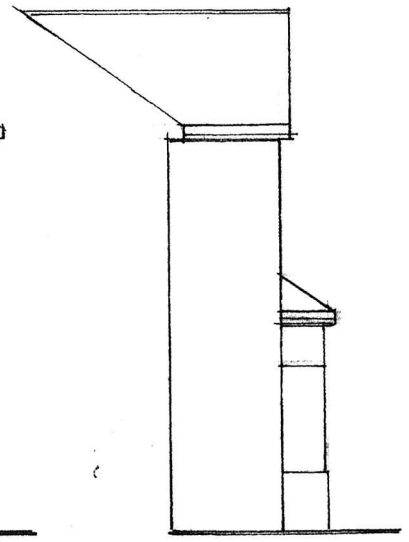

SIDE ELEVATION
(EXISTING)

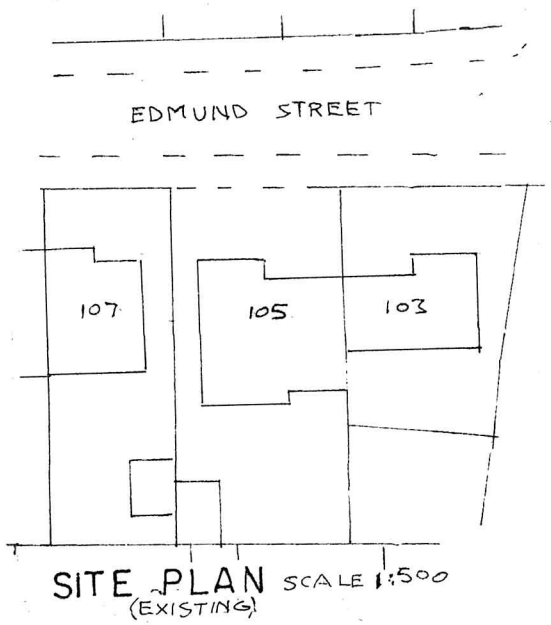


SITE PLAN SCALE 1:500
(EXISTING)

BUILDING DESIGN SERVICES
M. FAROOQ
6 Stock Close, Shawclough, Rochdale OL12 6BB
Tel: 01706 712231 Mob: 07967605763

PROPOSED NEW PORCH AT FRONT OF
105 EDMUND STREET ROCHDALE OL12 6QF

For: Mr MOHAMMED SHAKEEL


Plan	*Scale 1:50*	**1645A /1**
Elevation	*Scale 1:100*	

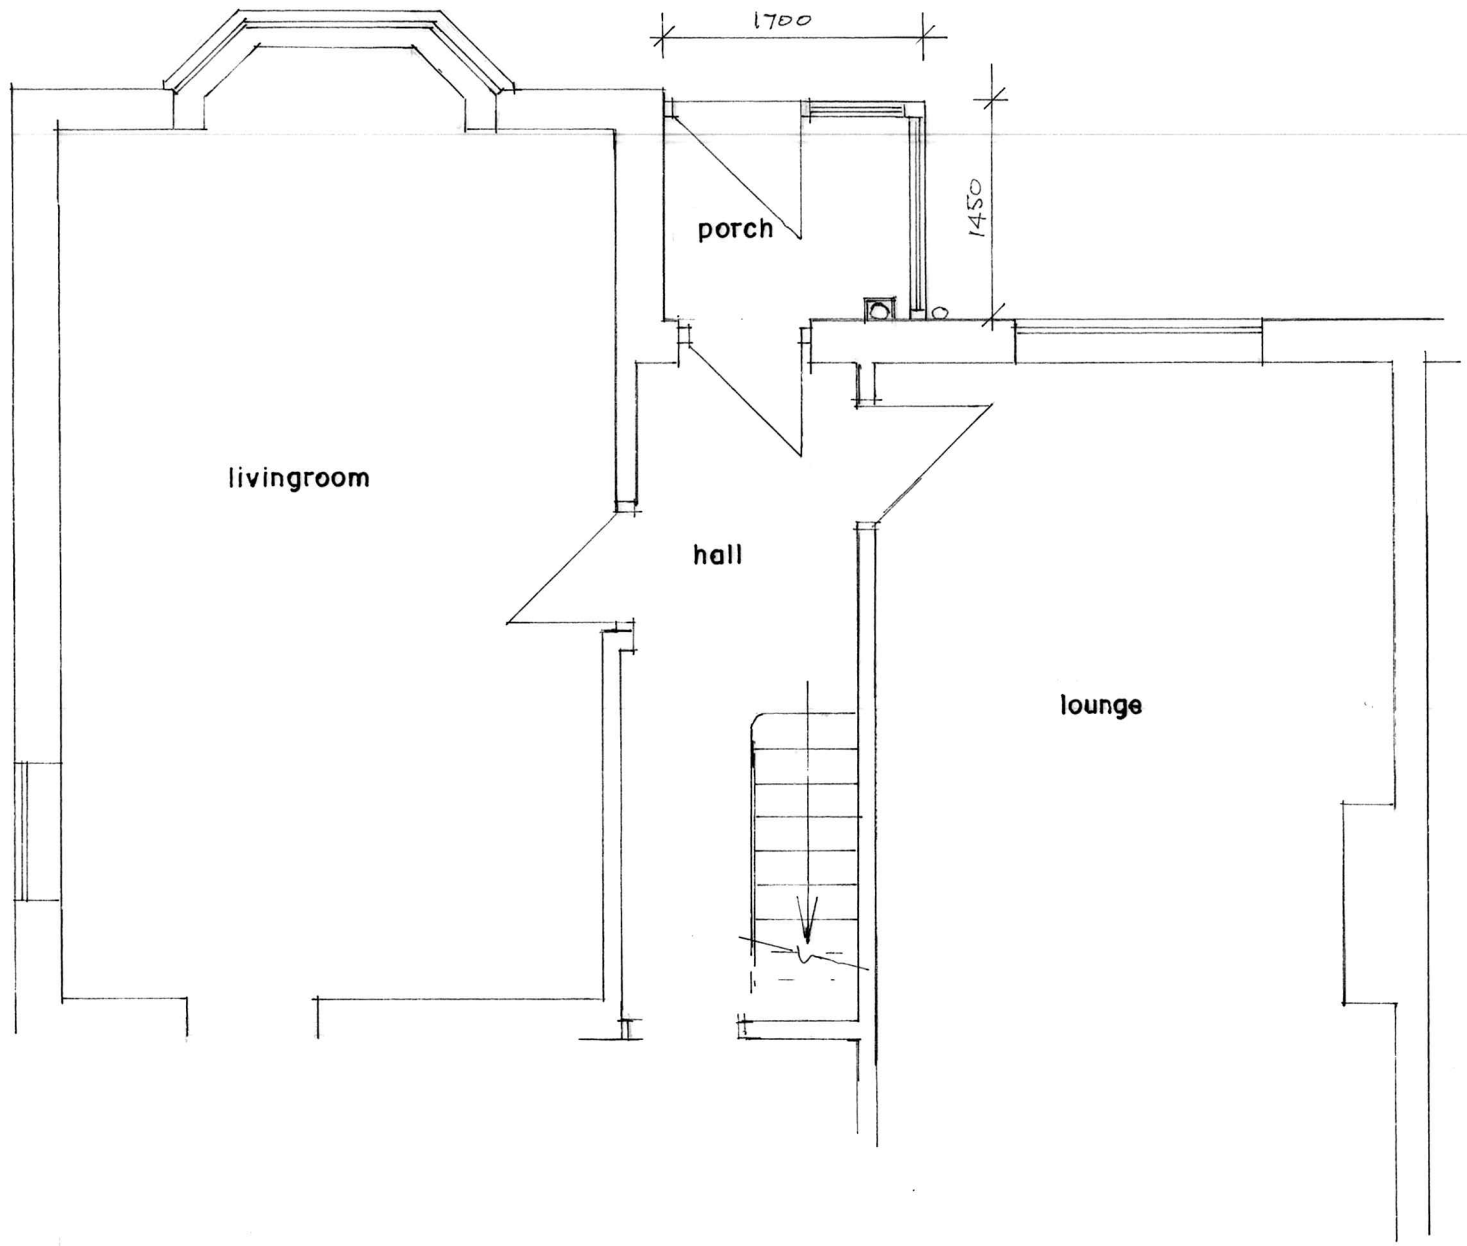


GROUND FLOOR PLAN
(PROPOSED)



FRONT ELEVATION
(PROPOSED)

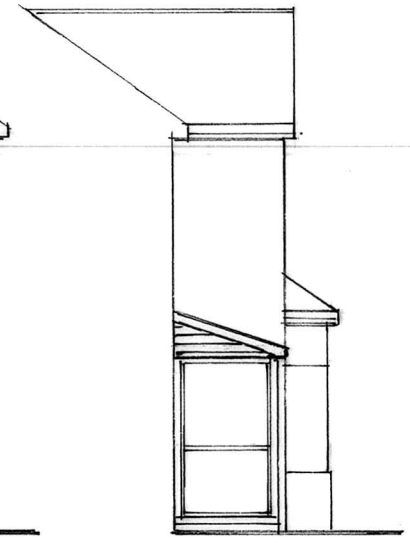

SIDE ELEVATION
(PROPOSED)

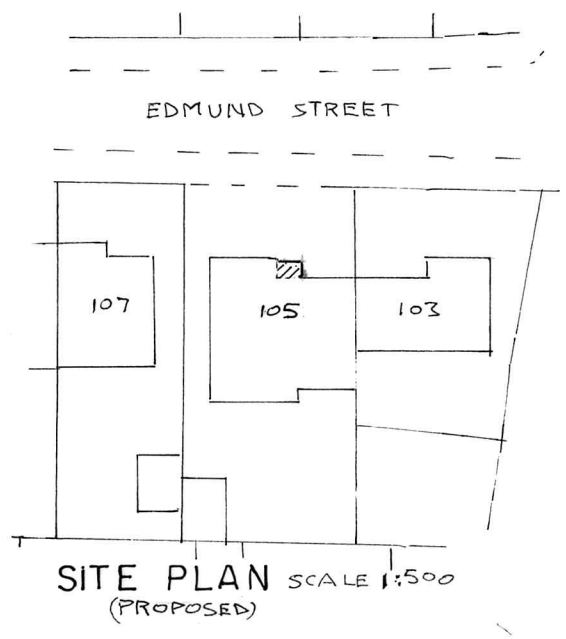

SITE PLAN SCALE 1:500
(PROPOSED)

BUILDING DESIGN SERVICES
M. FAROOQ
6 Stock Close, Shawclough, Rochdale OL12 6BB
Tel: 01706 712231 Mob: 07967605763

PROPOSED NEW PORCH AT FRONT OF
105 EDMUND STREET ROCHDALE OL12 6QF

For: Mr MOHAMMED SHAKEEL

Plan	*Scale 1:50*	**1645A /2**
Elevation	*Scale 1:100*	