


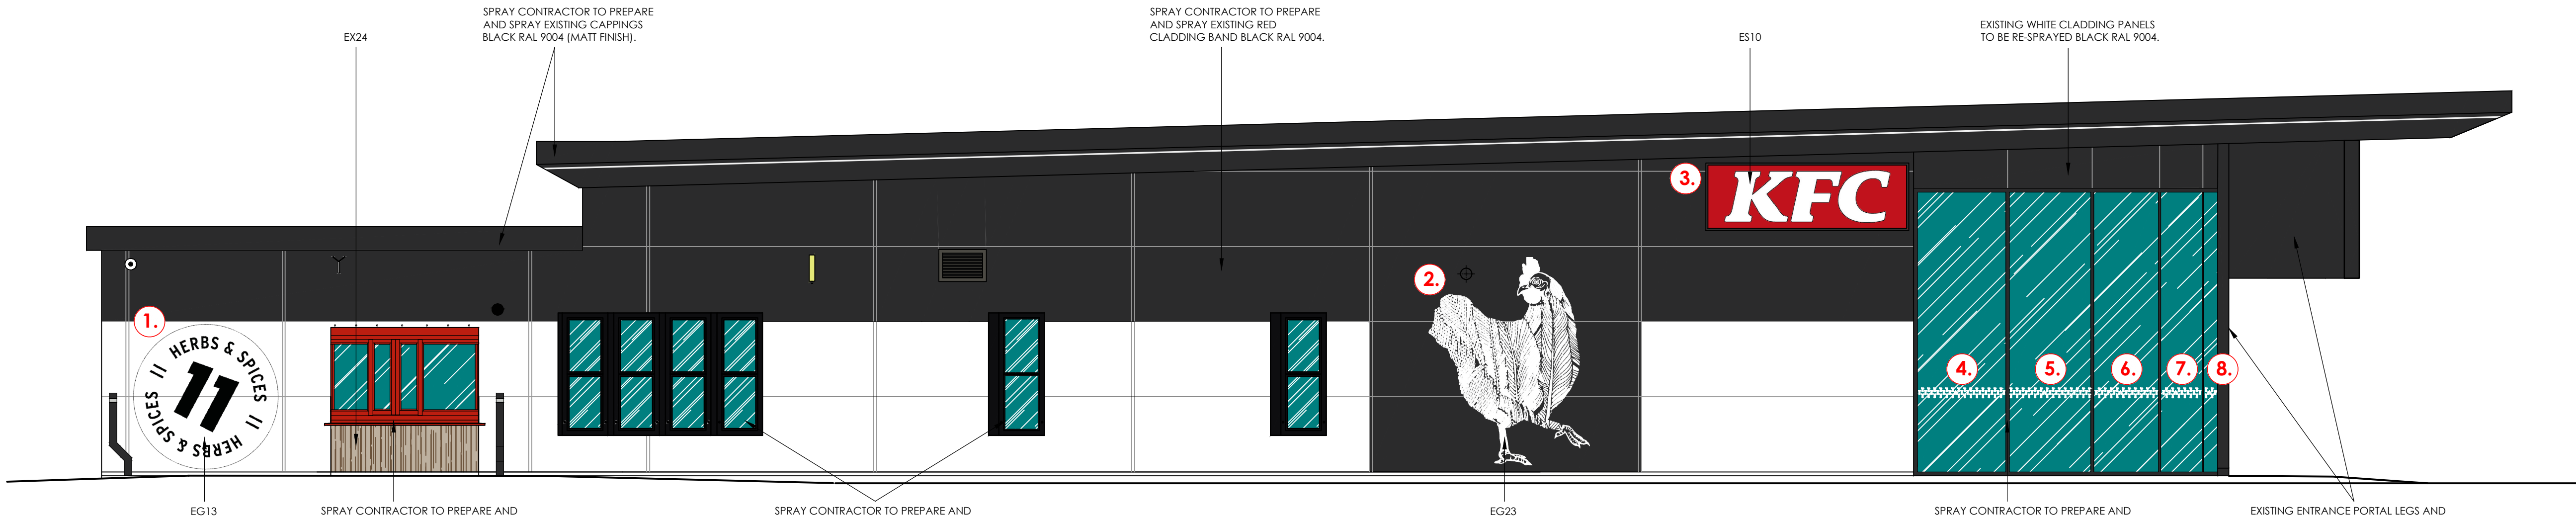


proposed drive-thru elevation

scale - 1:50 @ A1; 1:100 @ A3

Frank Belshaw
Building Surveyors Limited

wheatley springs barn, wheatley lane road,
barrowford, nelson, lancashire, BB9 6QS,
tel no. (01282) 699668, fax no. (01282) 602447.

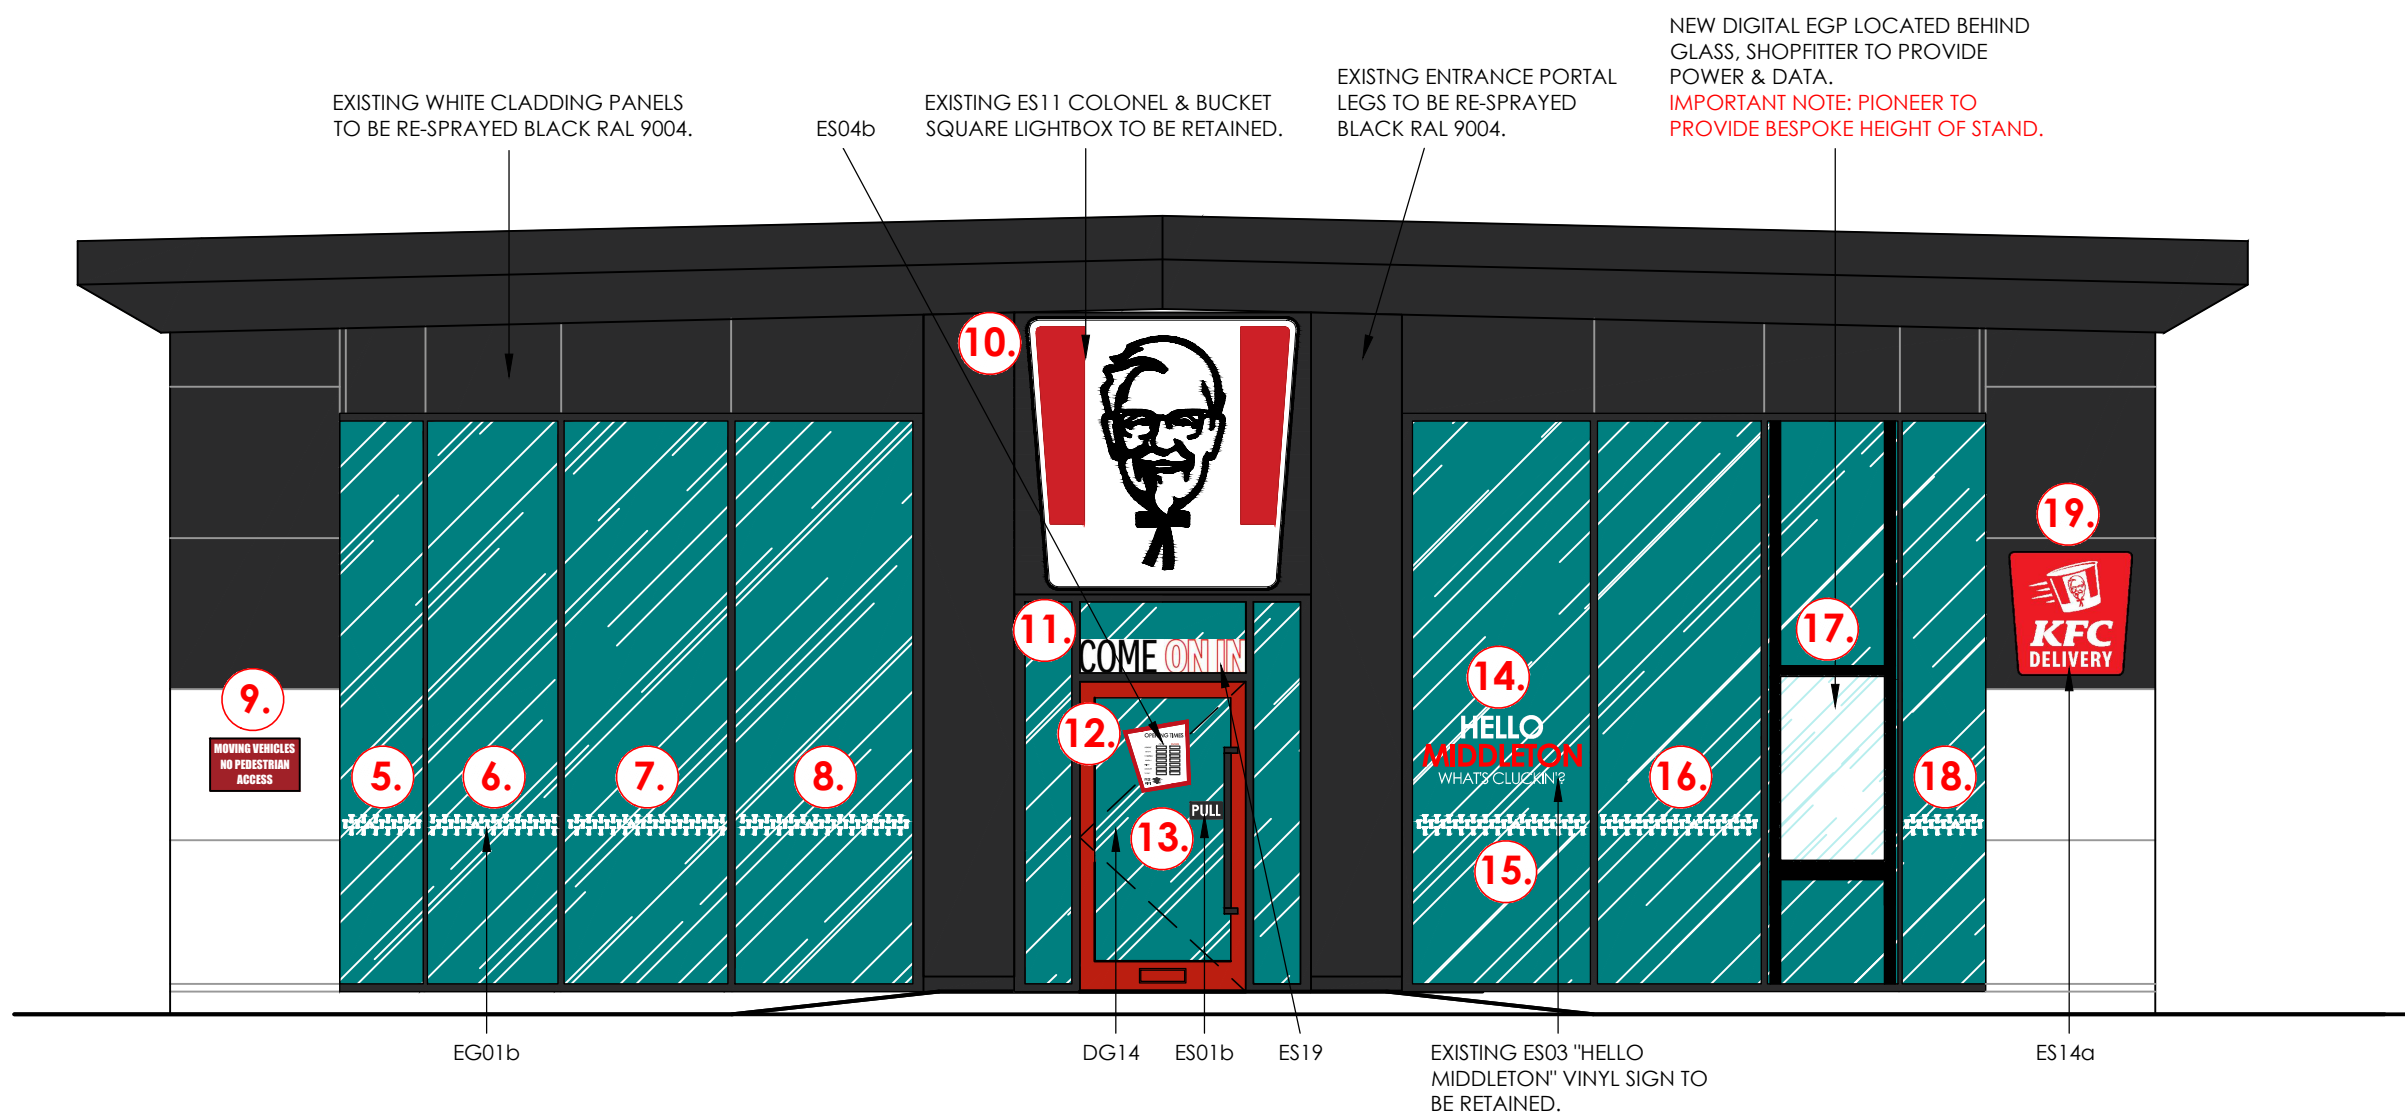

proposed entrance elevation

scale - 1:50 @ A1; 1:100 @ A3

PROPOSED EXTERNAL SIGNAGE SCHEDULE			
signage image (n/a)	description	signage image (n/a)	description
	DG14 - SITE MEASURED ALUMINIUM ENTRANCE DOOR POWDER COATED RED RAL 3020 WITH LETTER PLATE TO BOTTOM PANEL & FITTED WITH PUSH/PULL 1m LONG BLACK RAL 9004 NYLON COATED DOOR HANDLES. NEW DDA ACTION BUTTON TO BE INSTALLED ON THE SHOPFRONT FRAME.		HELLO MIDDLETON (EG03) EXISTING VINYL 'HELLO MIDDLETON' TEXT TO BE RETAINED.
	DG15 - SITE MEASURED ALUMINIUM DOOR TO BE KANNERS OR SWALAS. EXISTING ALUMINIUM FRAME TO BE RETAINED. FRAME FINISH - POWDER COATED BLACK RAL 9004. DOOR FINISH - POWDER COATED BLACK RAL 7023. 1m LONG PUSH/PULL HANDLES TO BE NYLON COATED AND POWDER COATED IN RAL 9004. DOORS TO BE MANUFACTURED TO INCLUDE 'ANTI-PICK' TRAP DOOR STYLE'. IRONMONGERY FROM LAIDLAW SOLUTION LTD. OR 3WAY APPROVED CLADDING TO BE 24mm DOUBLE GLAZED UNITS CONSISTING OF 4mm LAMINATED GLASS WITH 16mm SILVER SPACER AND 4mm TOUCHED GLASS.		OPENING HOURS (SITE SPECIFIC) (ES04b) 3M CLEAR VINYL WITH FOL, CERBERE, DESIGN. FLOOD PRINTED ON WHITE VINYL. SIZE: 400mm x 350mm. VINYL APPLIED FACING OUT OF STORE.
	WINDOW MANIFESTATION (EG01b) WHITE BOW TIES AND KISS FISHES ON CLEAR VINYL APPLIED TO INSIDE OF WINDOW.		KFC LIGHTBOX - WHITE (WITH RED BACKGROUND) (ES10) INTERNALLY ILLUMINATED LIGHTBOX. OUTER FACES, DRIVING RAL 3020. PRE CUT LETTERS CUT THROUGH DI BOND TO OPAL GSO PERPETEX FACE AND LED INTERNAL ILLUMINATION BY SUGAN LED FROM. IMPORTANT NOTE: SIGN BOX TO BE FABRICATED LARGE ENOUGH TO COVER ALL SHOWING FROM EXISTING KFC LETTERS TO BE REPLACED.
	OUR PLACE OR YOURS (EG12) VINYL GRAPHIC APPLIED ONTO EXTERNAL CLADDING. SIZE SITE SPECIFIC.		COLONEL & BUCKET (ES11) EXISTING INTERNALLY ILLUMINATED COLONEL SIGN BOX TO BE RETAINED. LIGHTING TO UPGRADED TO LED IF REQUIRED.
	11 HERBS AND SPICES EXTERNAL GRAPHIC (EG13) VINYL GRAPHIC APPLIED ON EXTERNAL CLADDING. SIZE SITE SPECIFIC.		DELIVERY ENTRANCE - VINYL (ES13a) RED 30x50x30 VINYL WITH WHITE WRITING.
	FLY POSTER EXTERNAL GRAPHIC (EG18) VINYL CUT PRINTED ONTO CLEAR AND APPLIED ON EXTERNAL WALL CLADDING. SIZE SITE SPECIFIC.		DELIVERY DRIVERS ENTRANCE - VINYL (ES14a) RED 30x50x30 VINYL WITH WHITE WRITING. SIZE SITE SPECIFIC.
	PULL SIGN (ES01) DOUBLE SIDED 3M CONTROLTAC 180. COLOUR: BLACK AND WHITE. SIZE: 210 x 110mm.		ENTRANCE DOUBLE SIDED LIGHTBOX (ES19) MATT CUT VINYL REVERSE APPLIED TO LIGHTBOX INSTALLED ABOVE ENTRANCE DOOR. VERTICALLY ALIGNED WITH GLAZING PANEL. HORIZONTALLY ALIGNED BETWEEN MAIN FASCIA SIGN AND FRAMEWORK.
			DURASID SIDING V-GROOVE 250mm - DIGITALLY PRINTED VERTICAL PLANKS (EG04) DURASID SIDING V-GROOVE 250mm - DIGITALLY PRINTED VERTICAL PLANKS. COLOUR: 527250 - 003 AFRICAN PADAUK.
			DURASID SIDING V-GROOVE 250mm - DIGITALLY PRINTED VERTICAL PLANKS (EG04) DURASID SIDING V-GROOVE 250mm - DIGITALLY PRINTED VERTICAL PLANKS. COLOUR: 527250 - 005 BARNWOOD GREY.

Soul Foods Group



IMAGE ENHANCEMENT

store address
MIDDLETON
KEMP STREET
MIDDLETON
M24 4UA
franchisee
SASA LTD

drawing title
PROPOSED
EXTERNAL ELEVATIONS - SHEET 1

drawn by	checked	date
RCH	---	20/02/24
store no.	scale	
2065	1:50 @ A1	

KFC drawing no.	FB ref.	revision
2065/2024/P211	2024/14	A