



(A) Existing Front Elevation



(B) Existing Side Elevation





(C) Existing Side Elevation



(D) Existing Rear Elevation



Existing Site Plan 1:100 @ A1

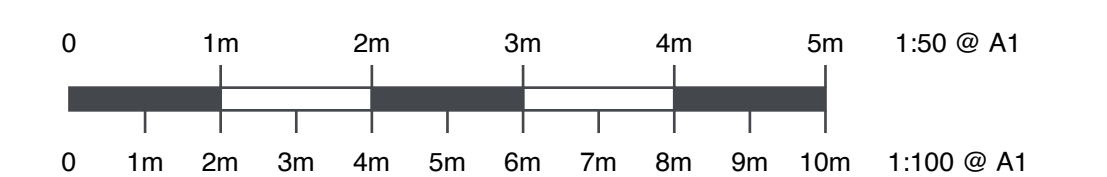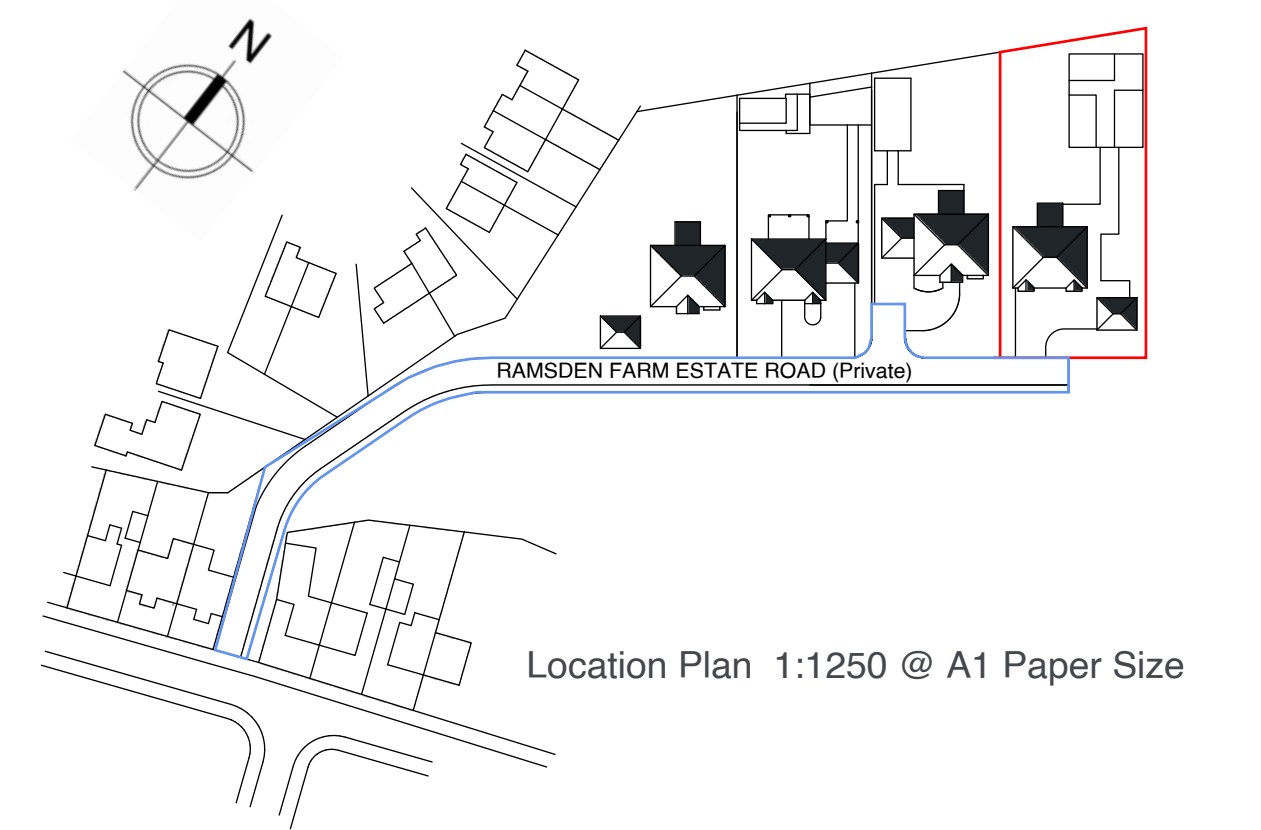






(A) Proposed Front Elevation

(B) Proposed Side Elevation





(C) Proposed Side Elevation


(D) Proposed Rear Elevation

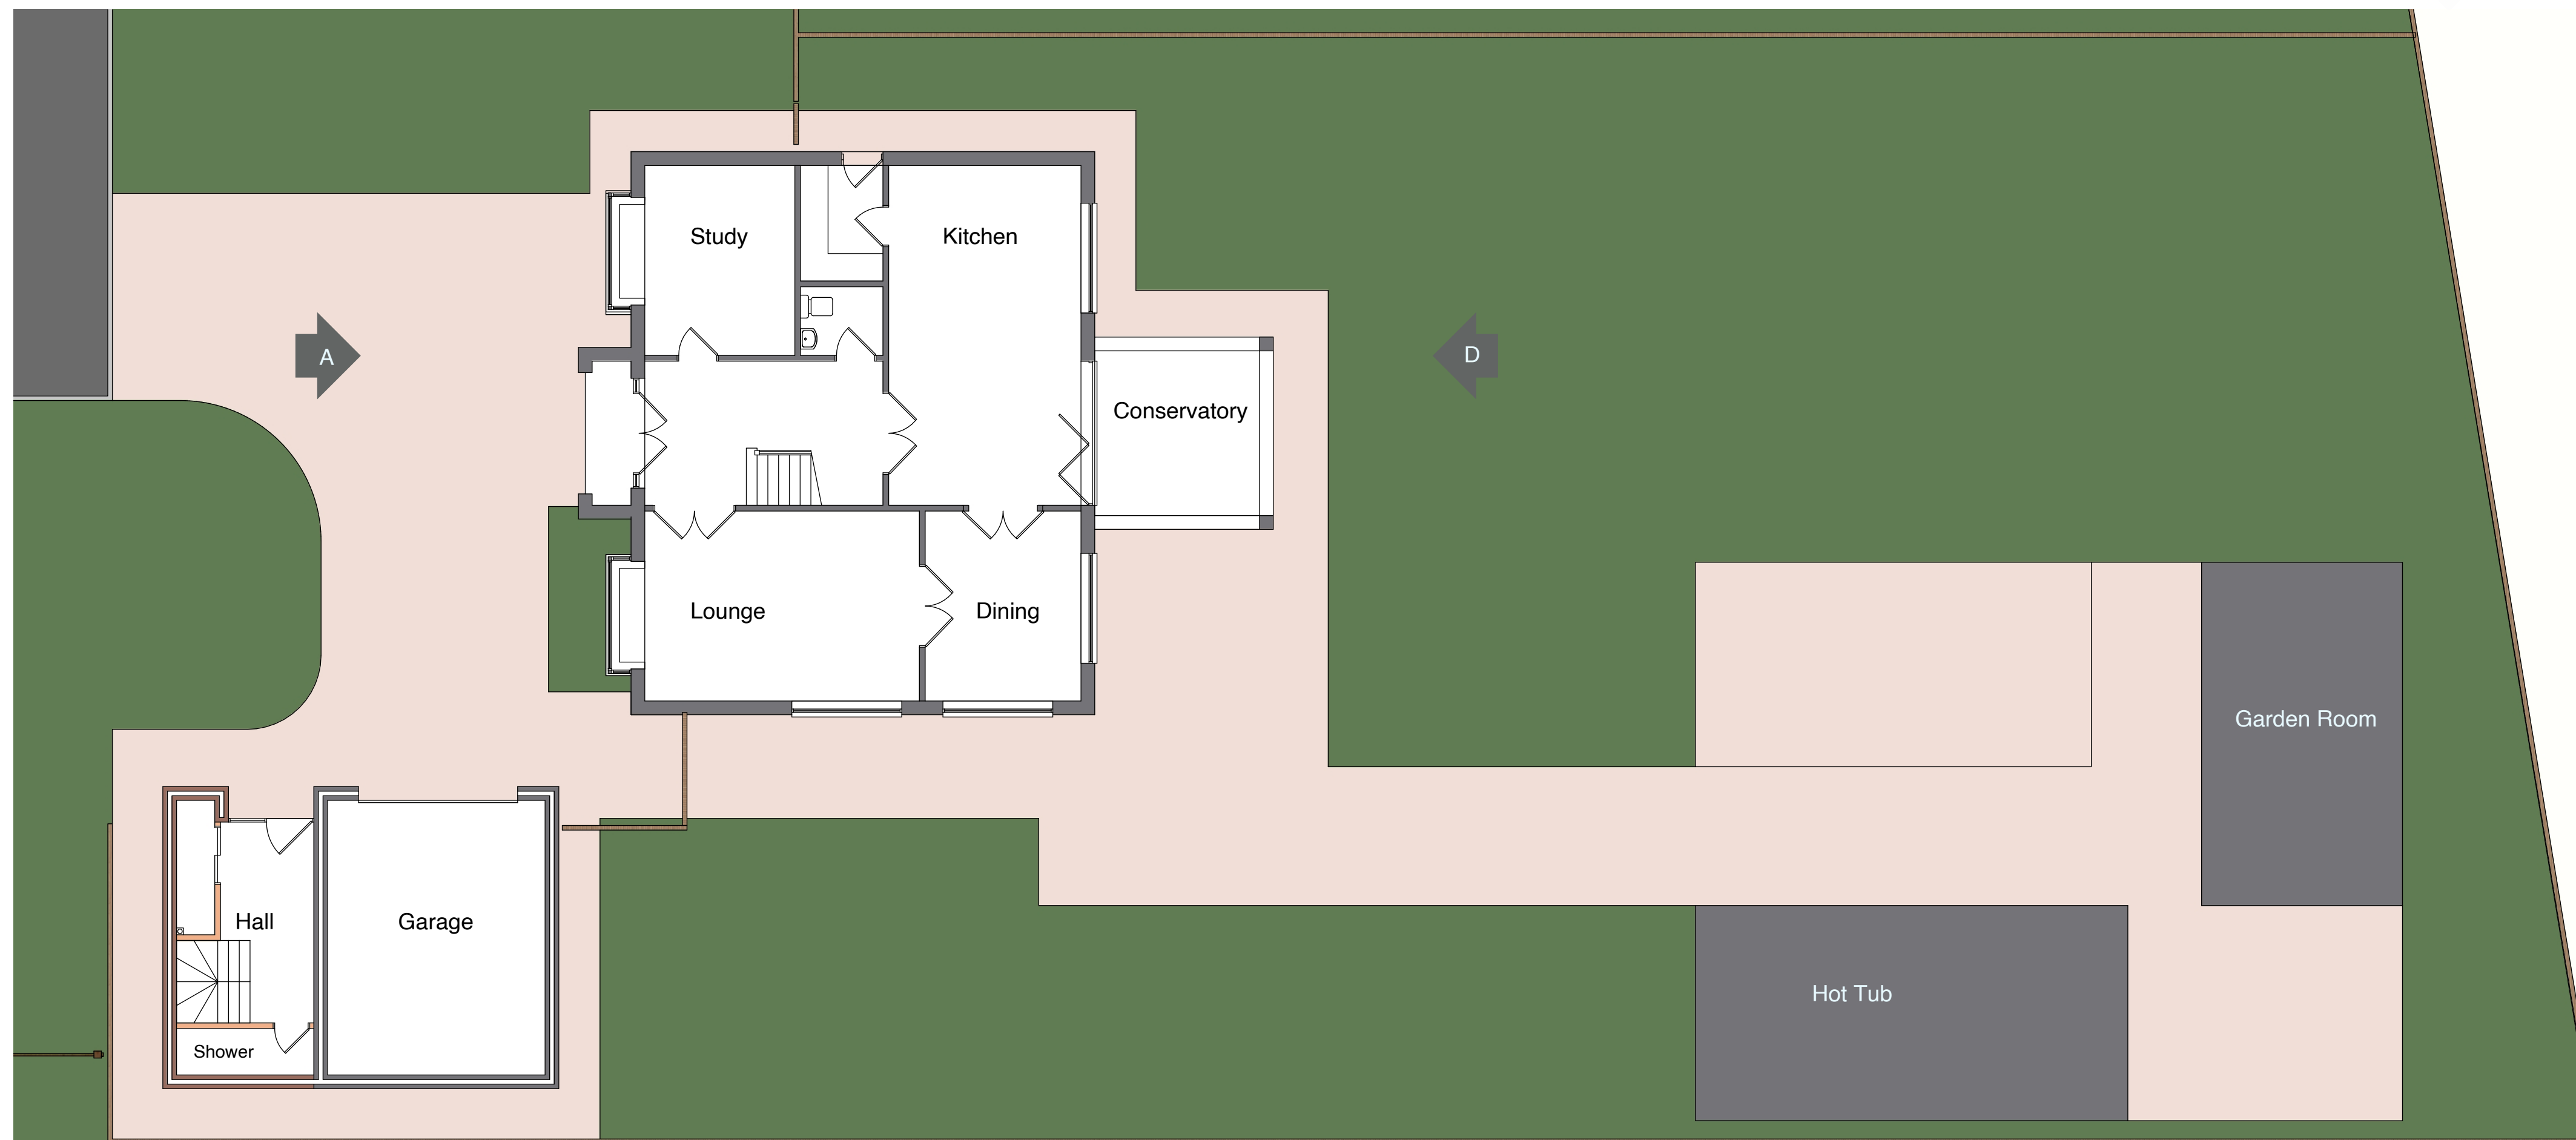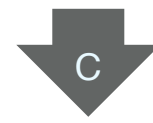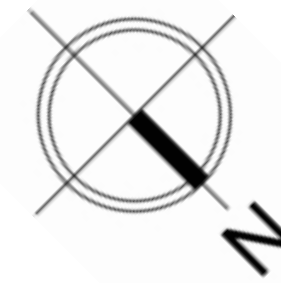

Proposed Site Plan 1:100 @ A1

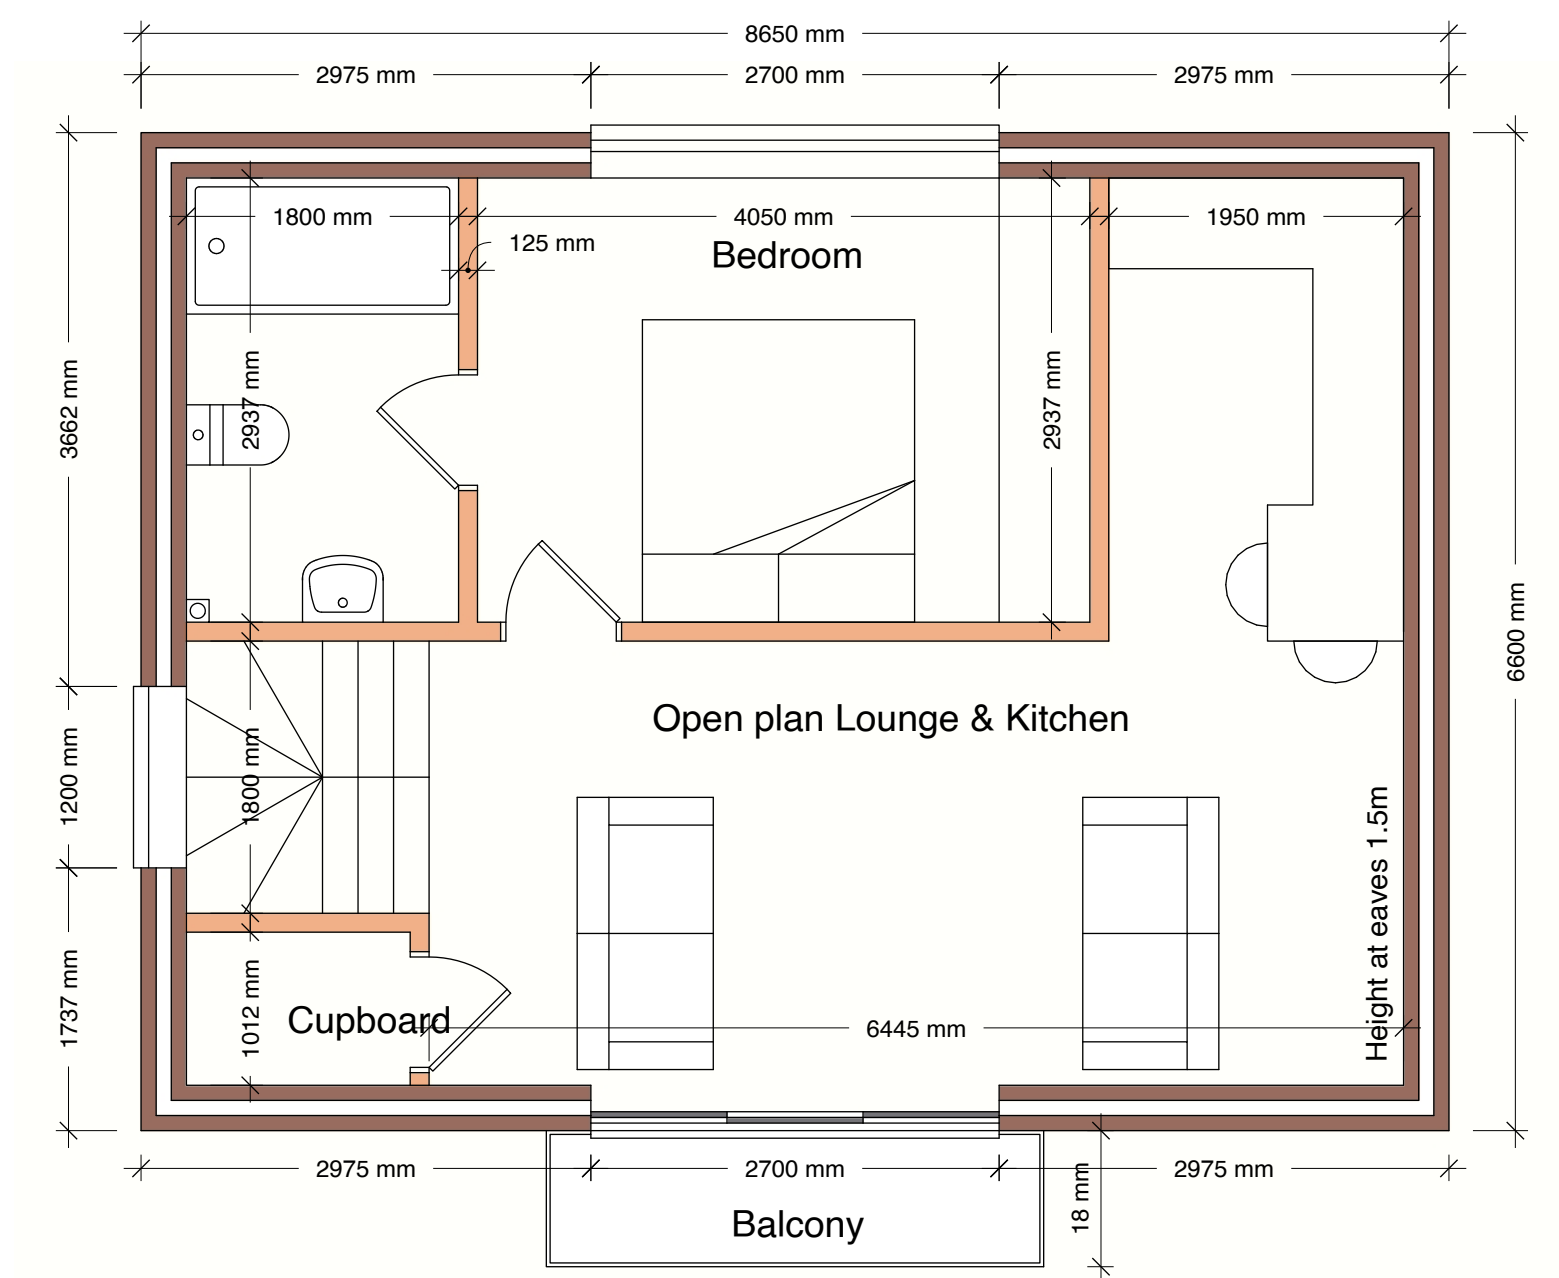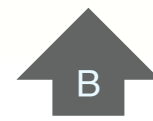

Proposed First Floor

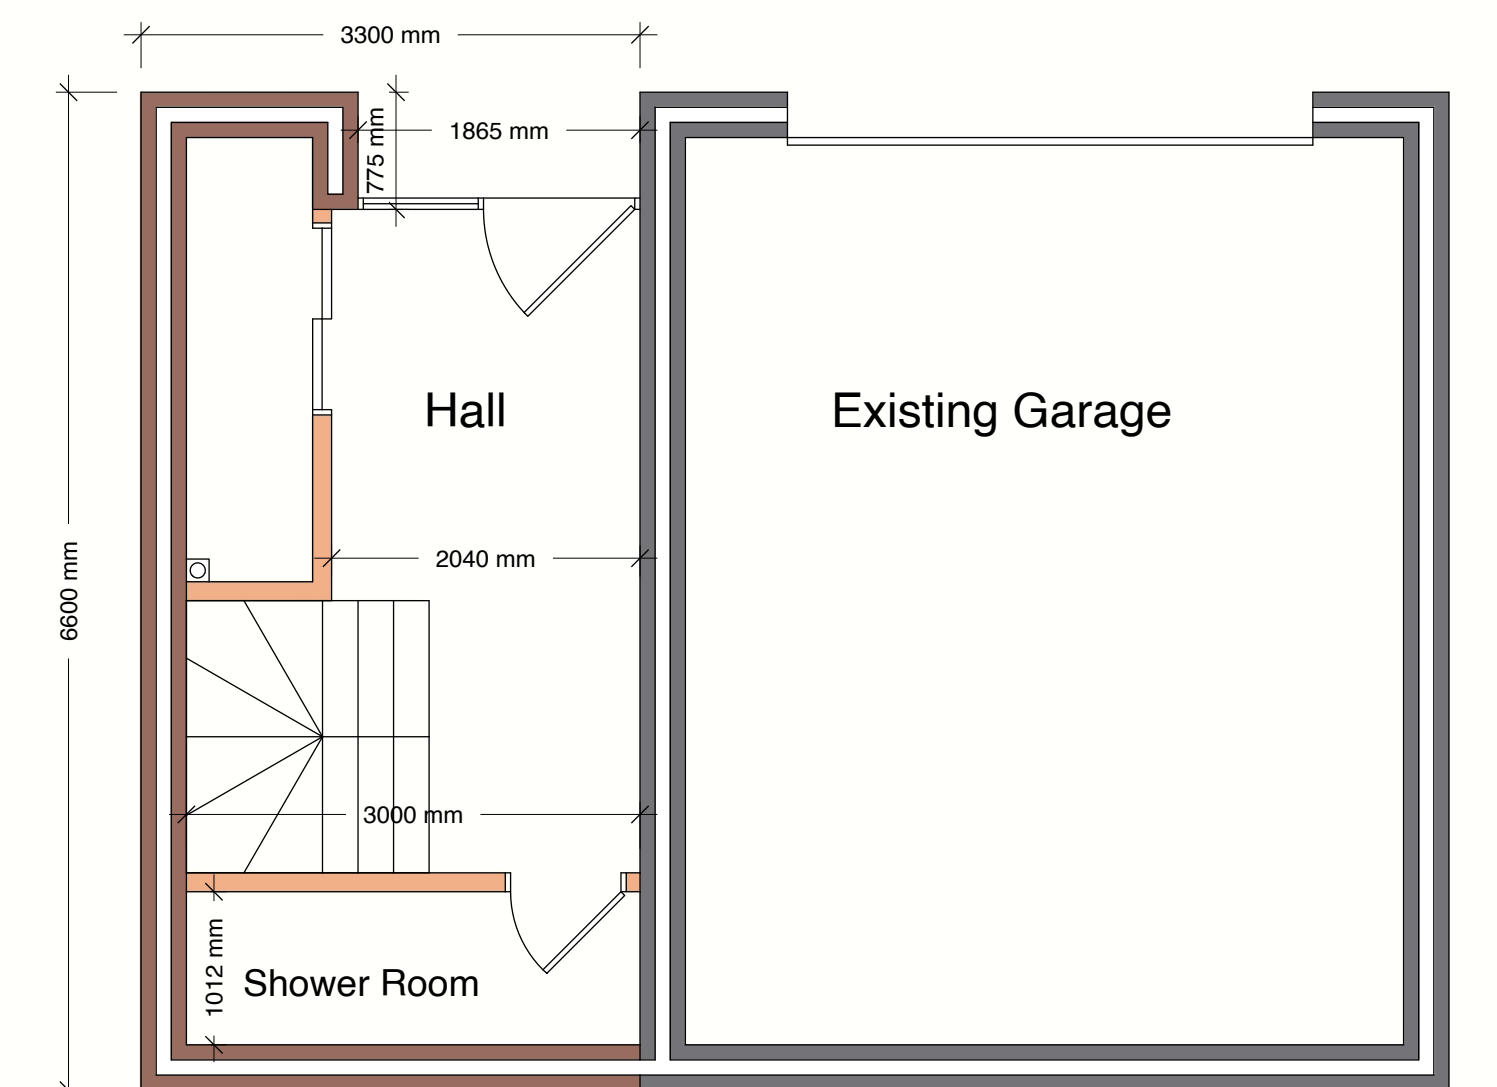

Proposed Ground Floor

