


PROPOSED BEAM THROUGH PARTITION DETAIL - TYPICAL RECESSED JUNCTION AS SHOWN WHEN BEAM PASSES THROUGH JUNCTION


EXISTING BEAM Partition Position for Messy Studio

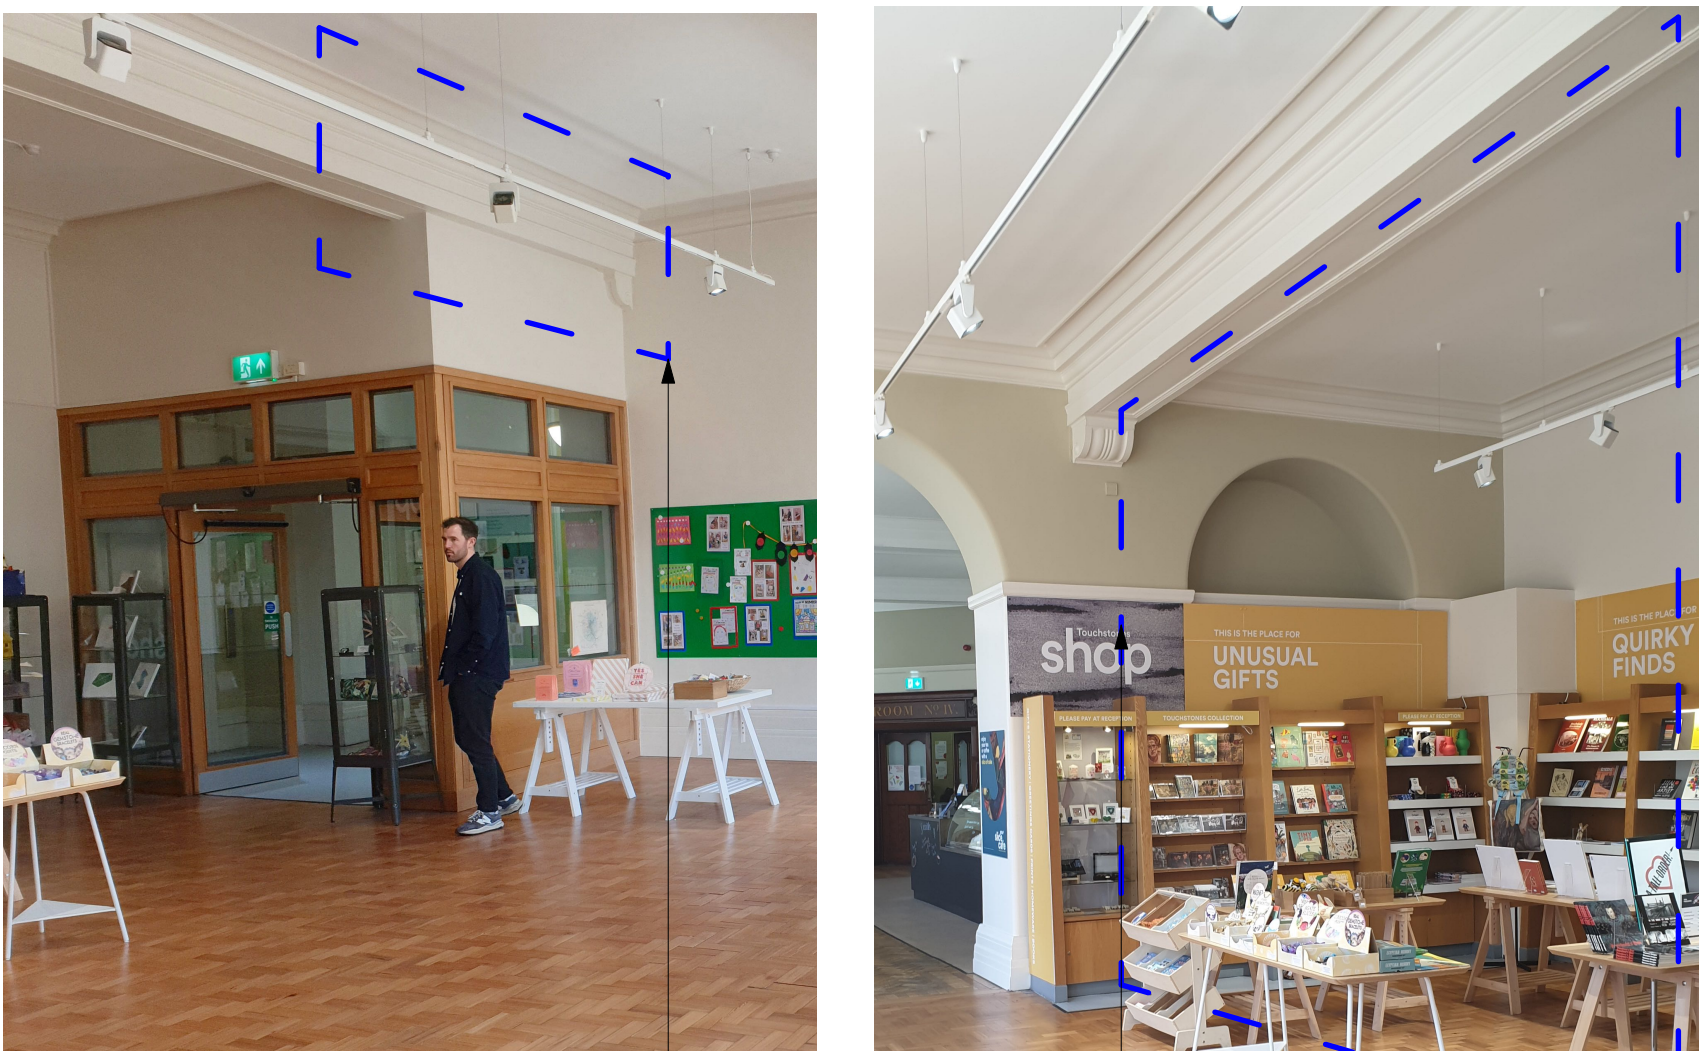

The existing partition detail of the new partition wall meeting the historical beam will be replicated in the messy studio as the partition wall runs underneath the beam


Position of new partition in relation to existing beam

EXISTING BEAM Partition Position for Digital/Podcast Studio

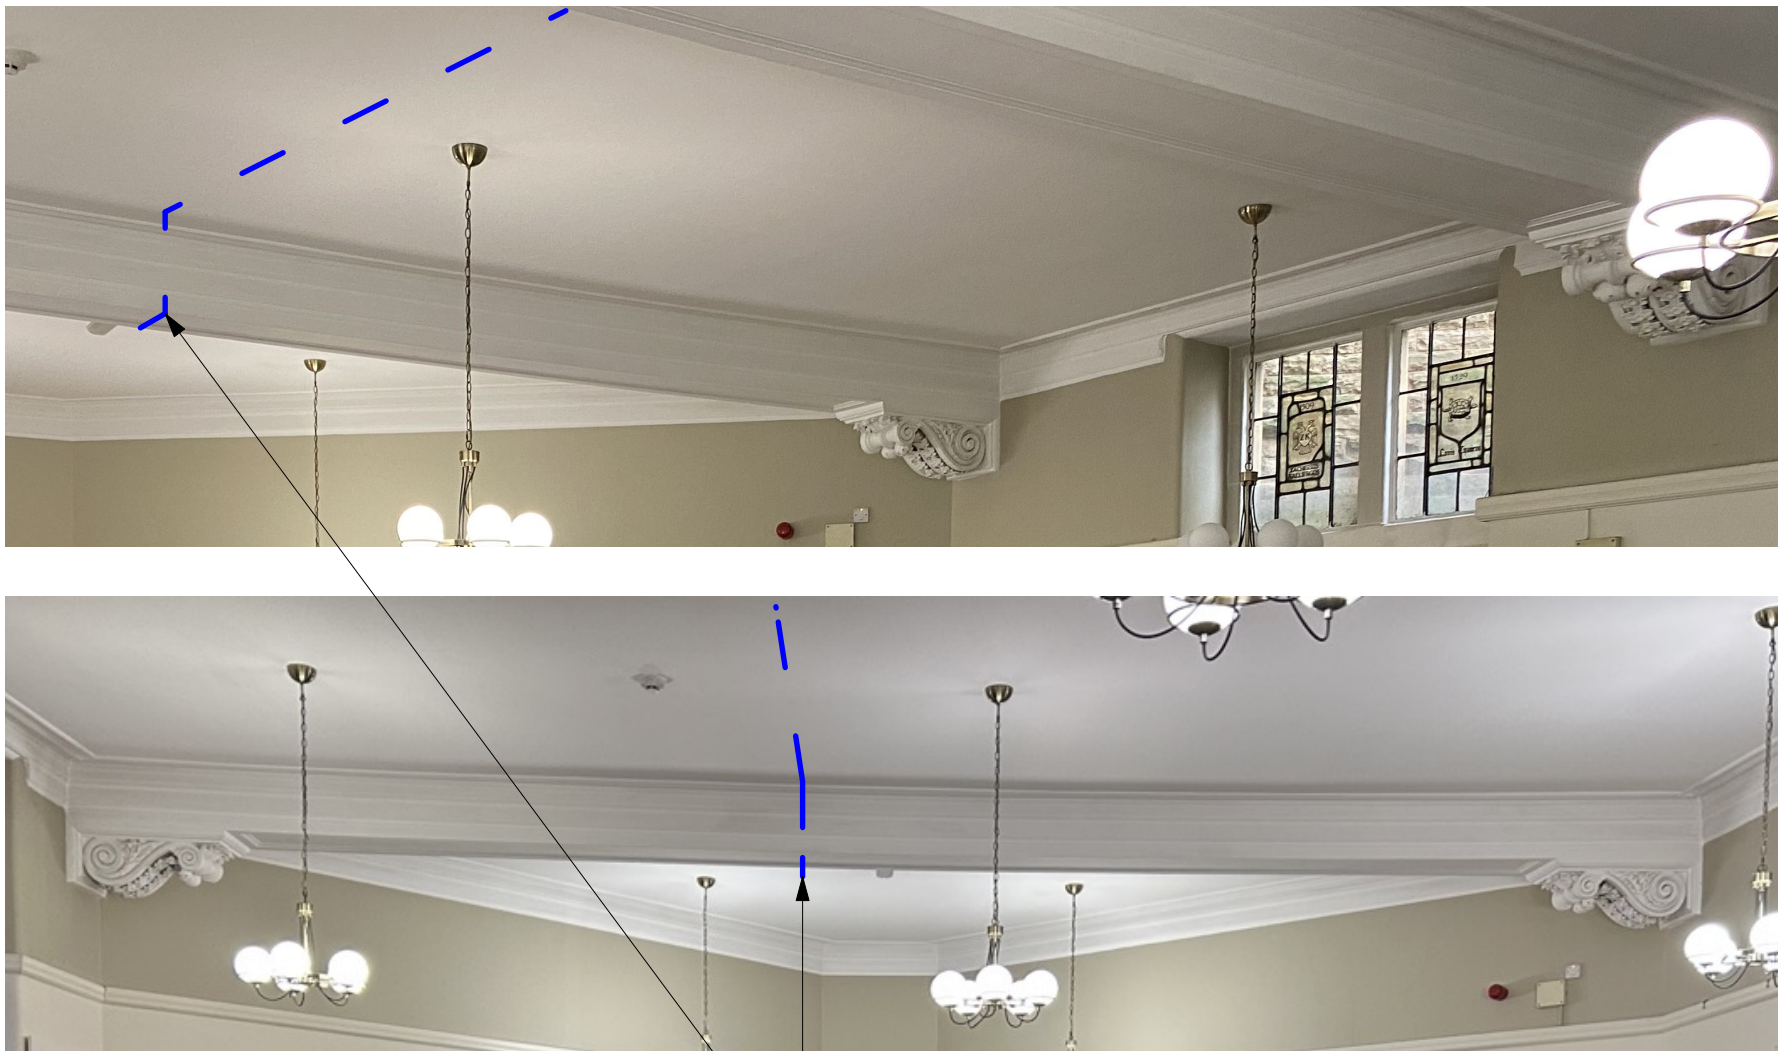


Position of new partition in relation to existing beam. As the beam runs perpendicular to the partition wall, a timber boards will be cut flush around the ornamental details of the beam at the junction.

KEY PLAN - (Positions where new partitions interact with original beams)

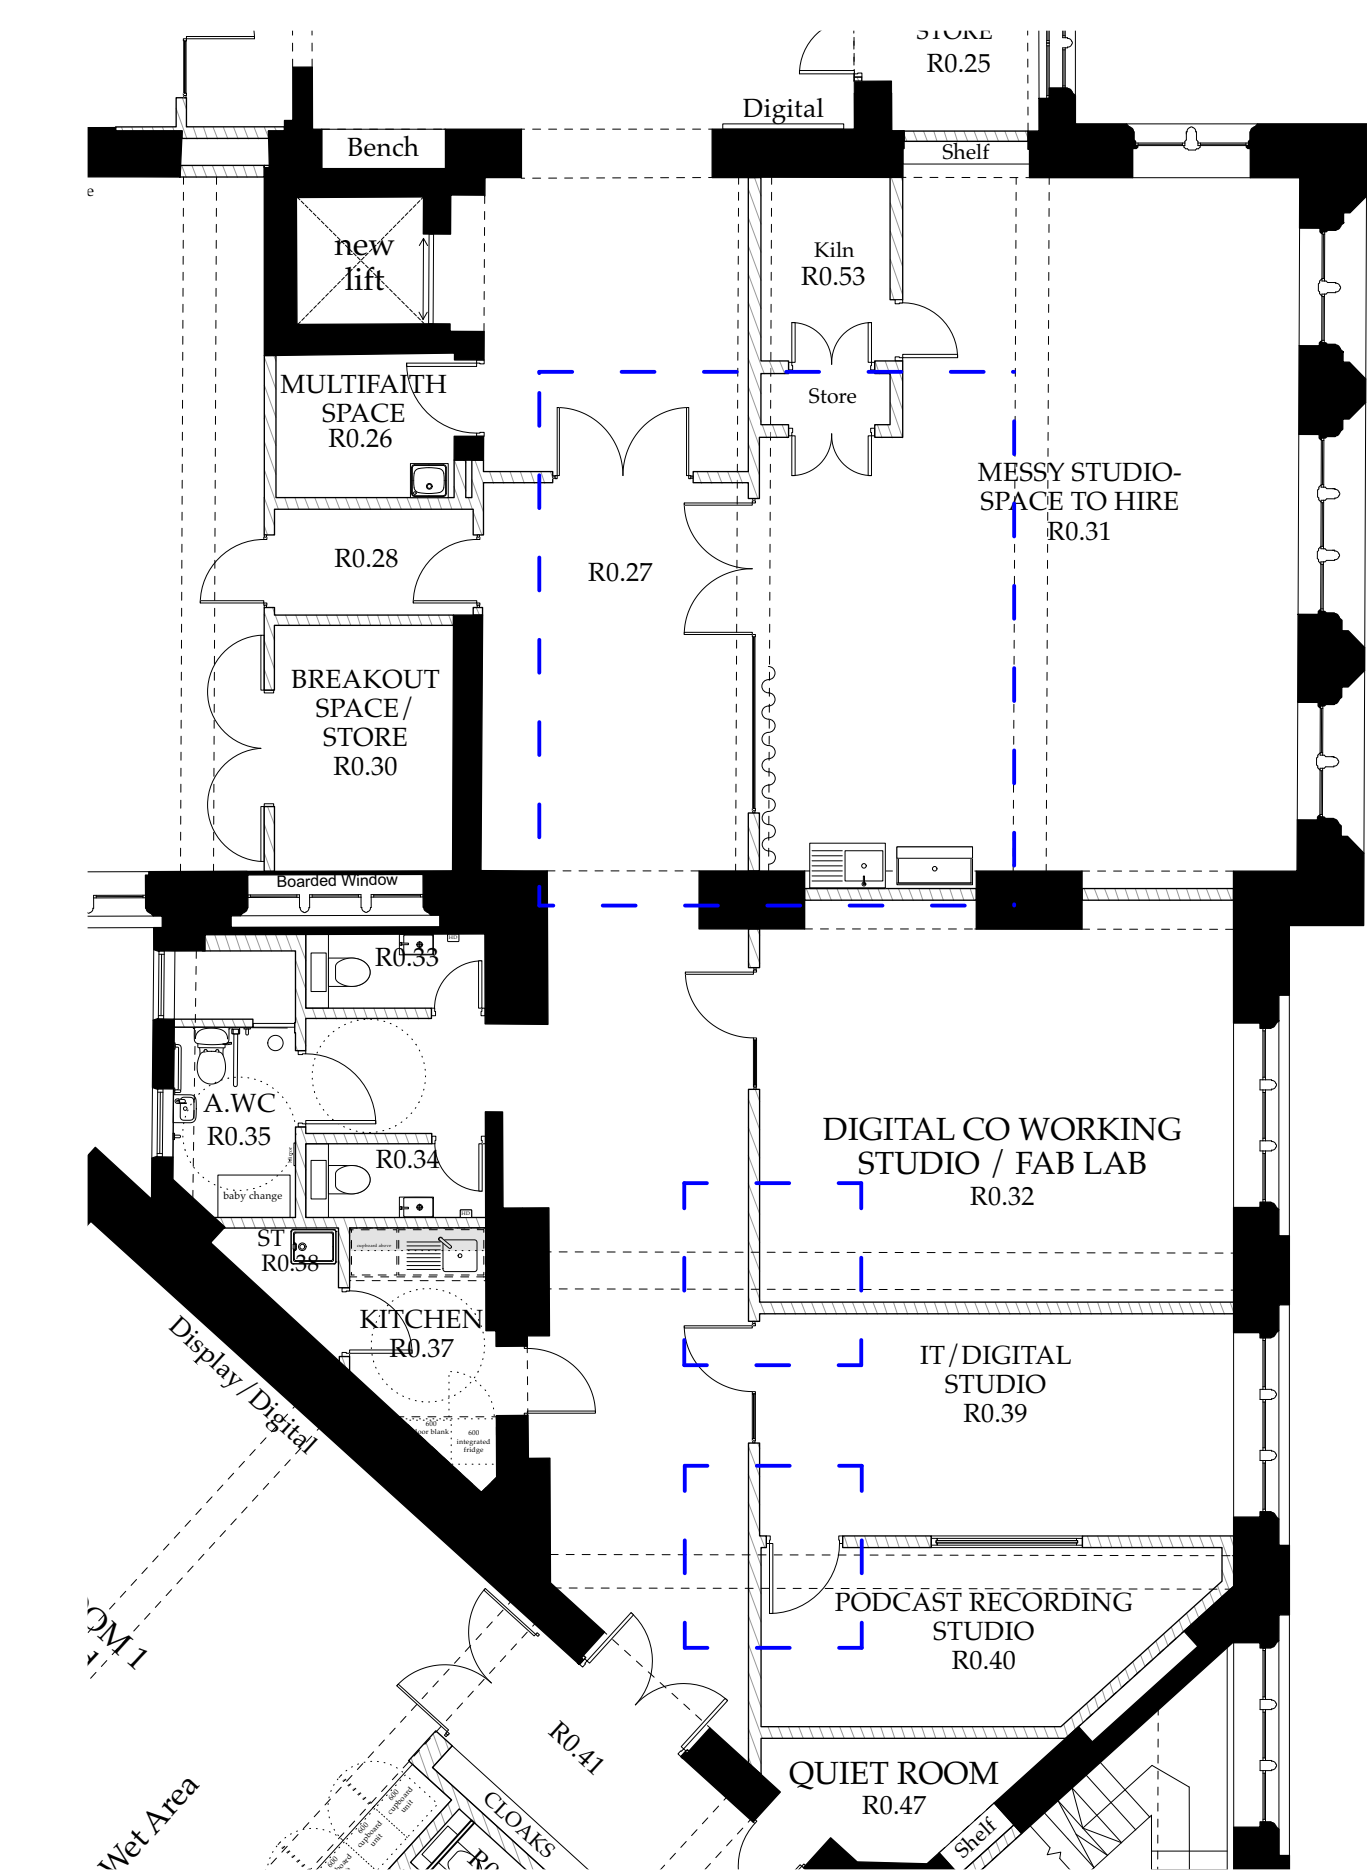


PROPOSED PLAN OF CO WORKING/PODCAST STUDIO | 1:25 @A1

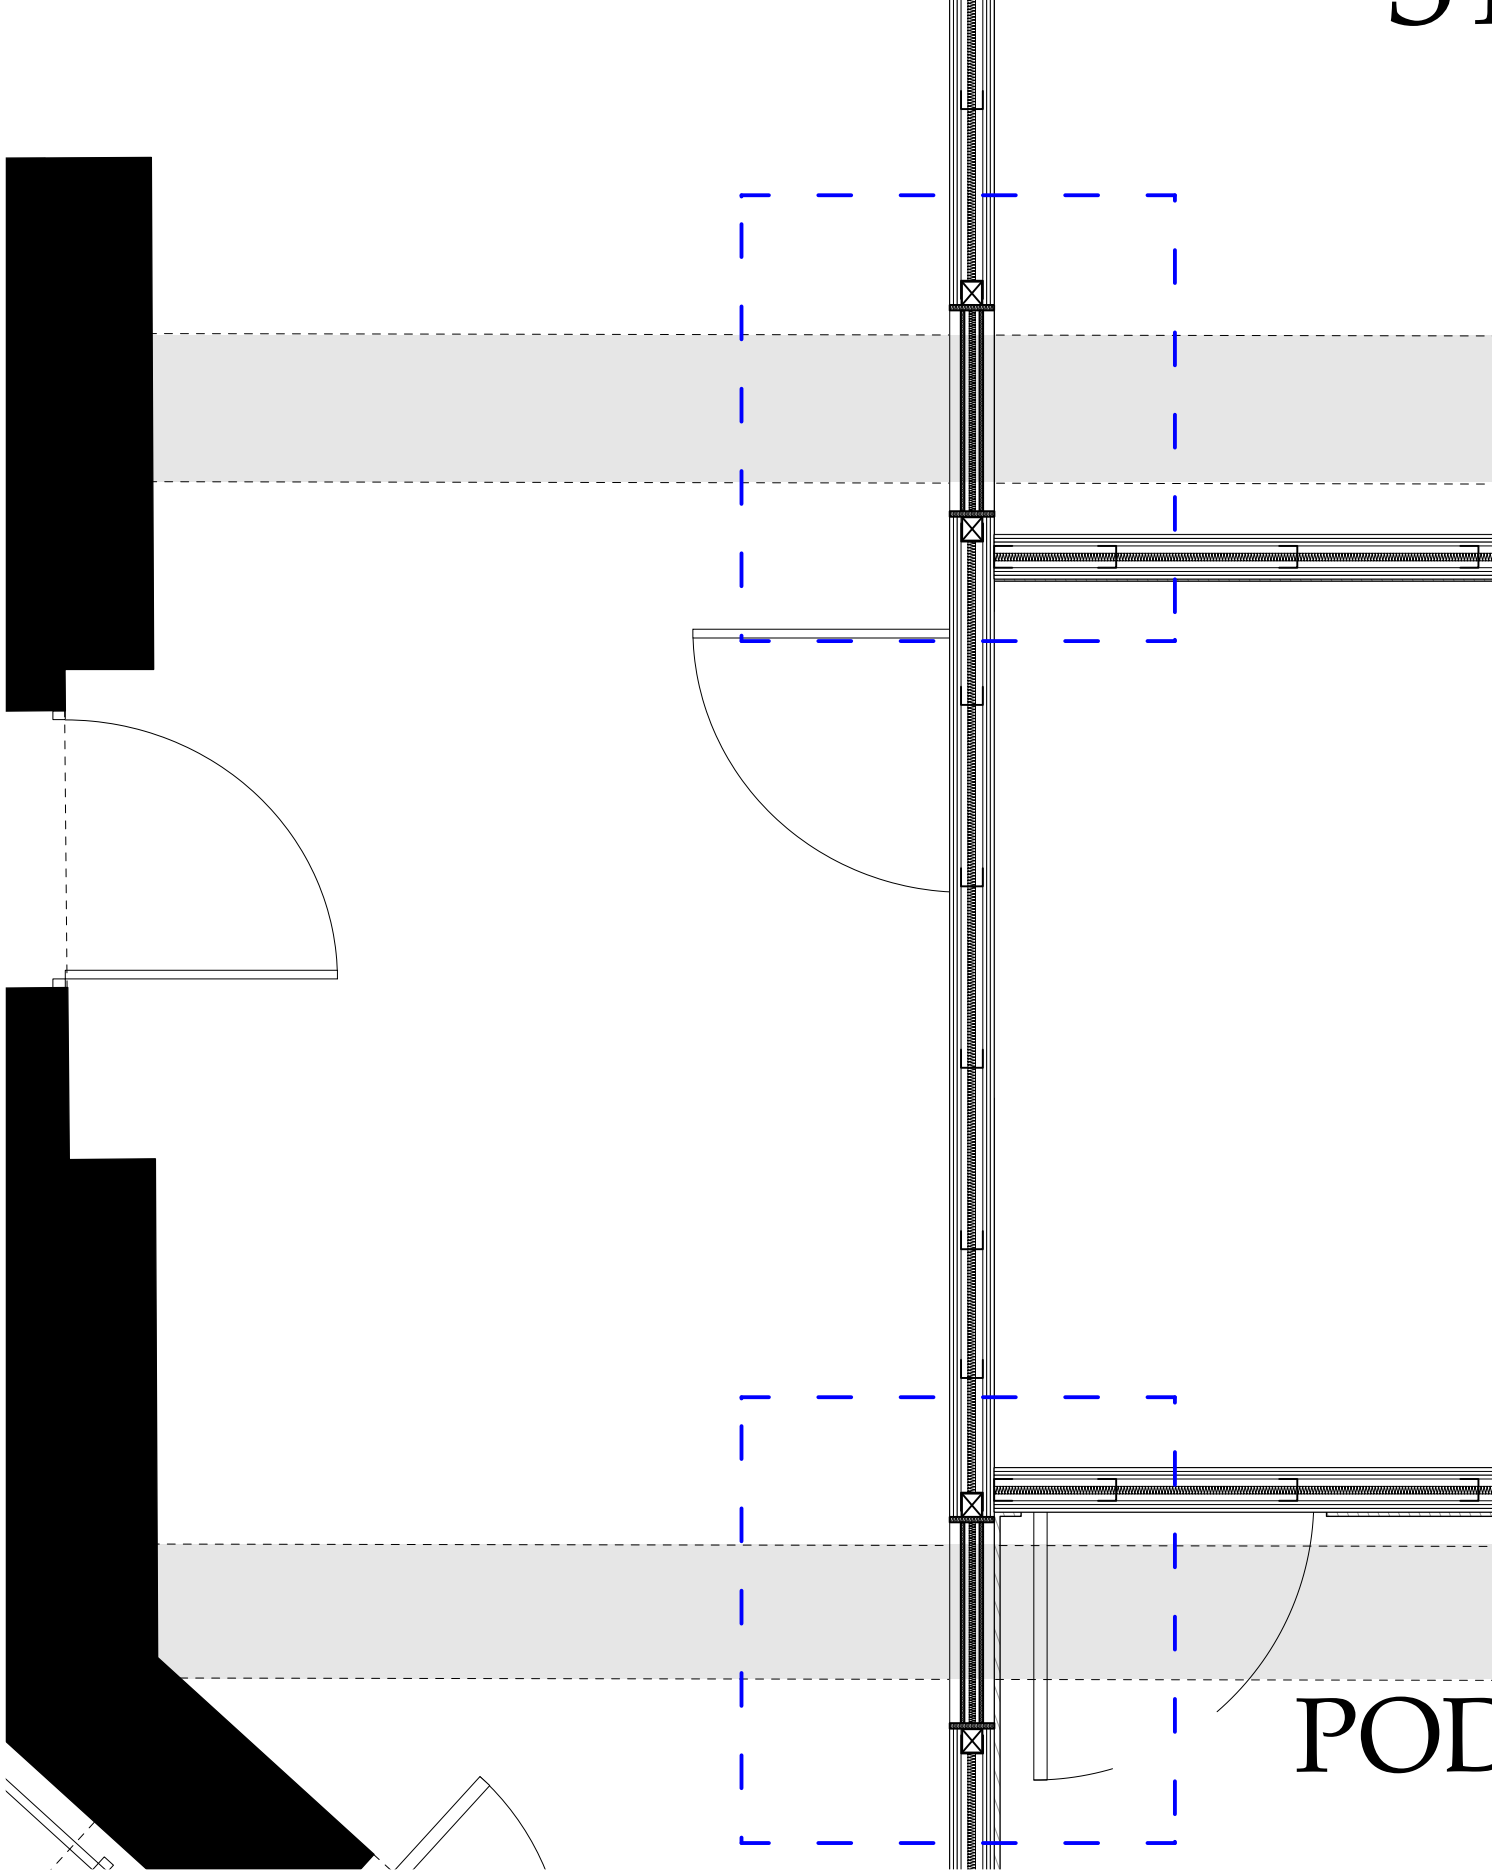


PROPOSED DETAIL OF BEAM THROUGH WALL | 1:25 @A1


SECTION | 1:25 @A1

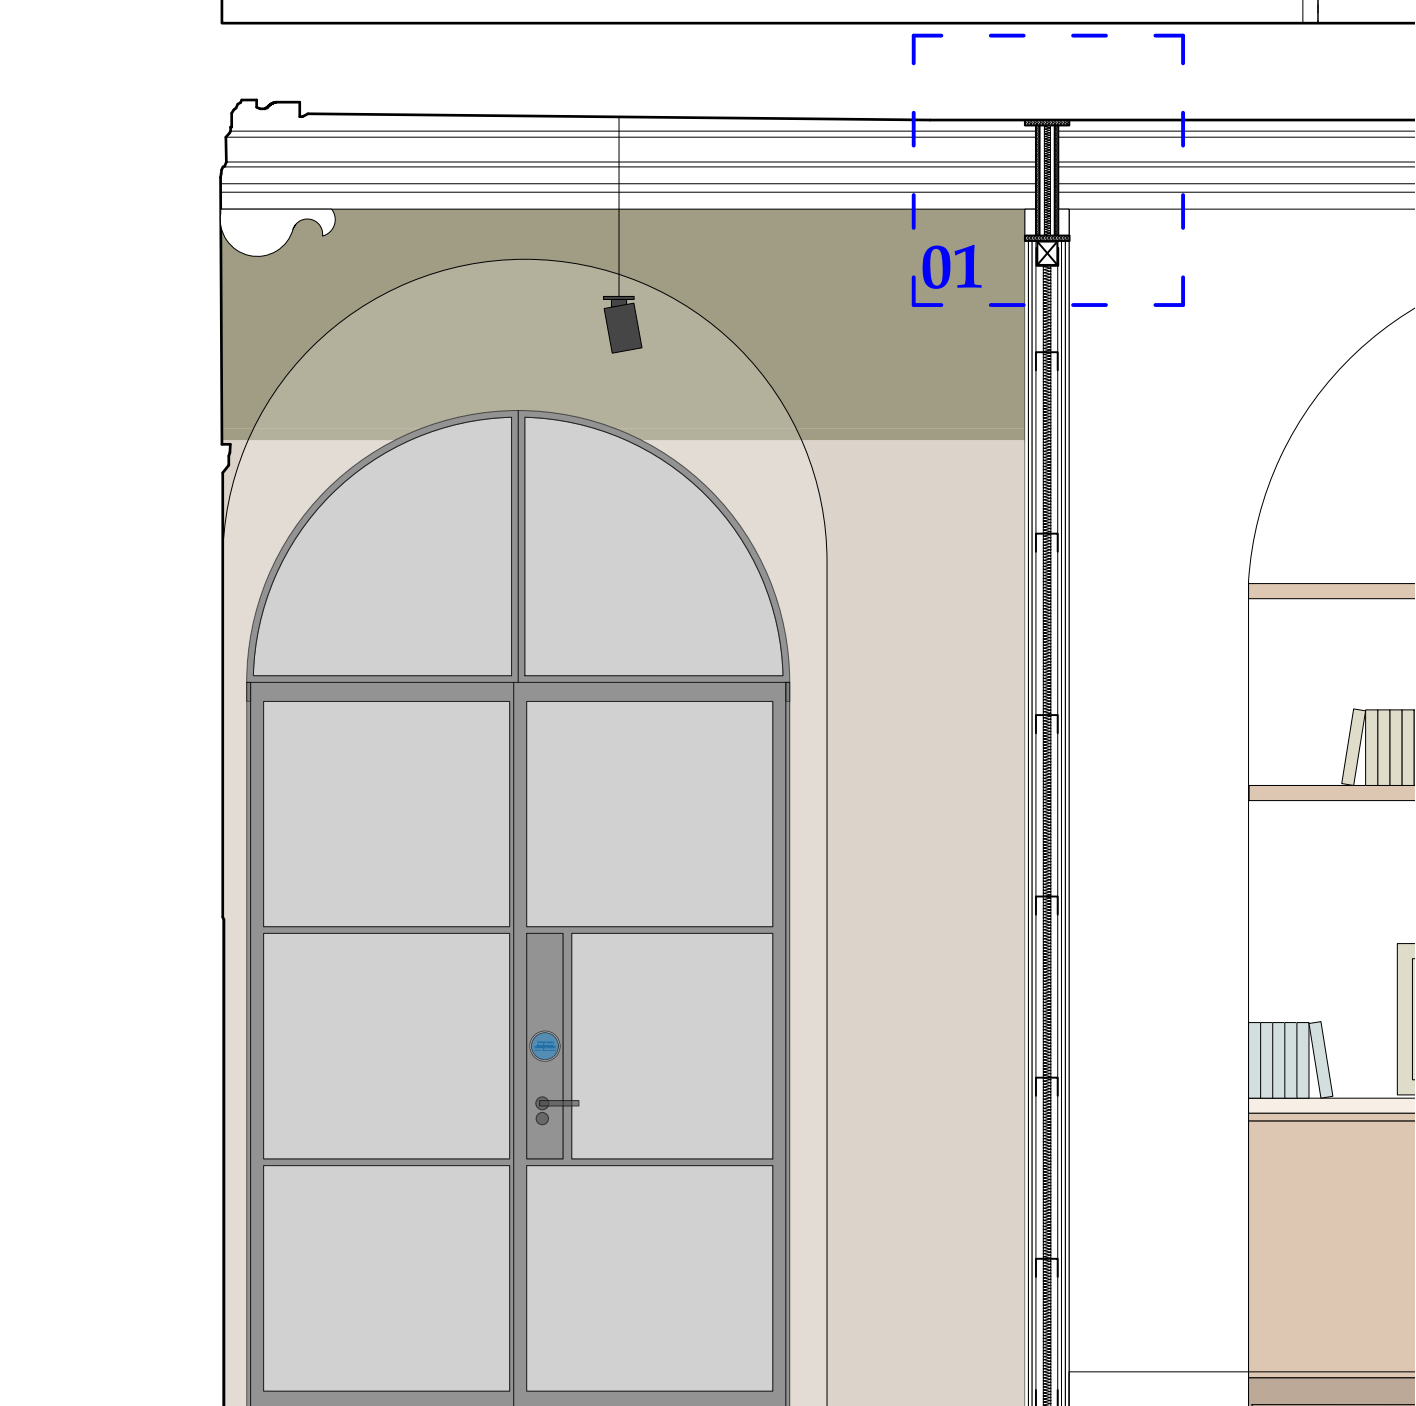

ELEVATION | 1:25 @A1

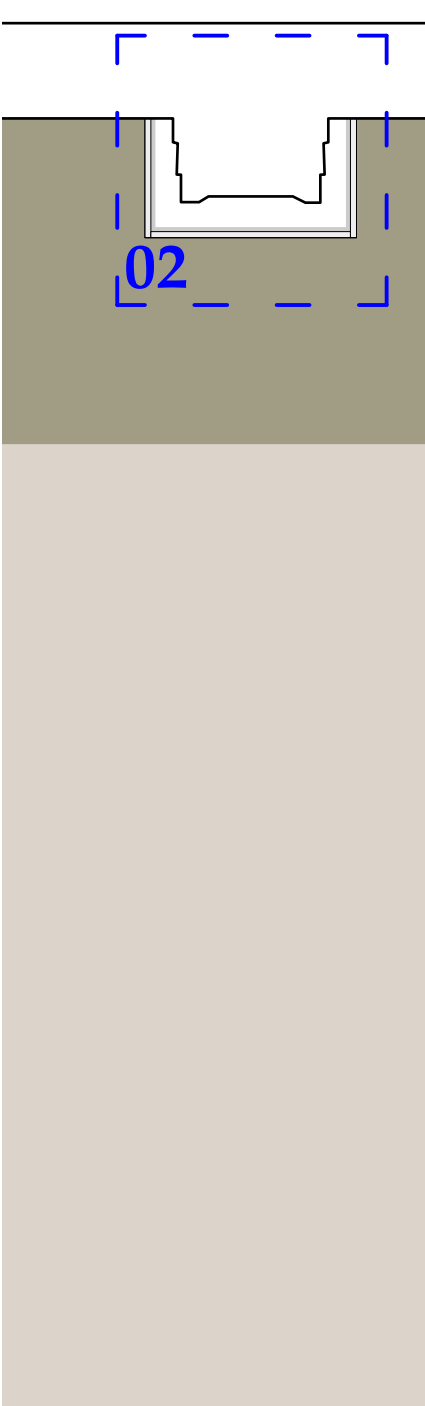

PRECEDENT

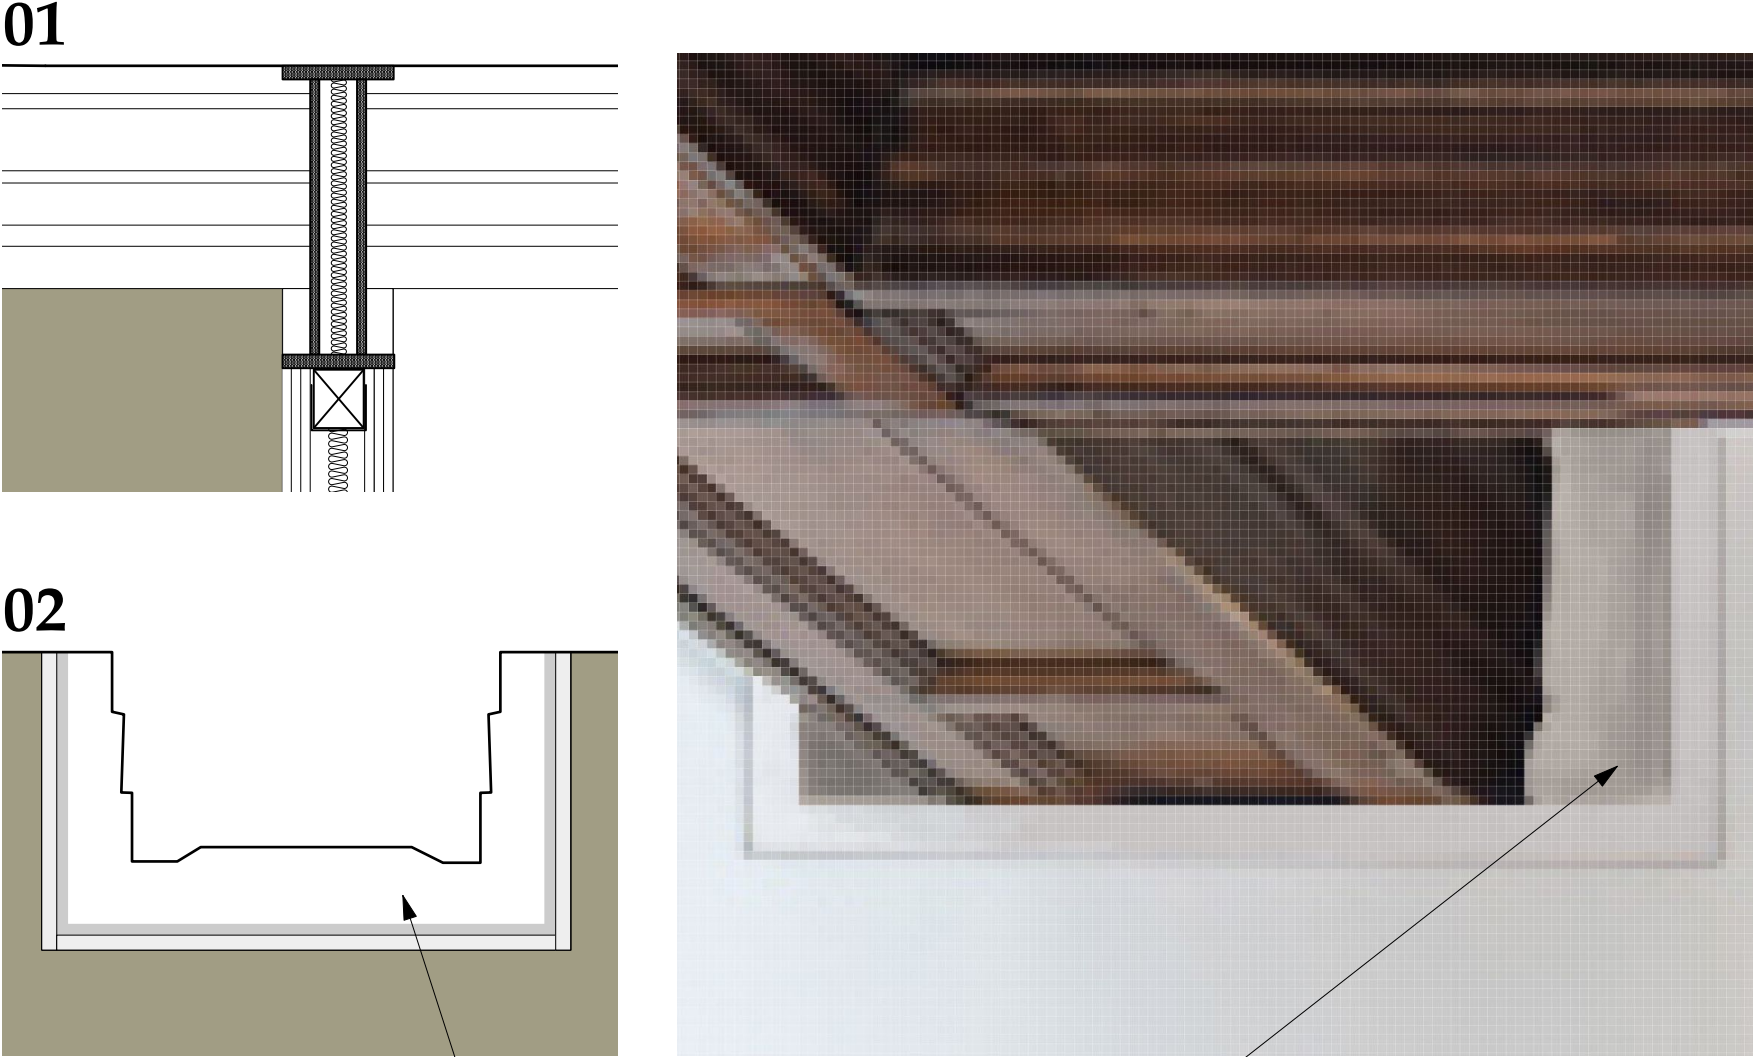

Recess in wall created with white plasterboard with sharp plastered edges into the recess