
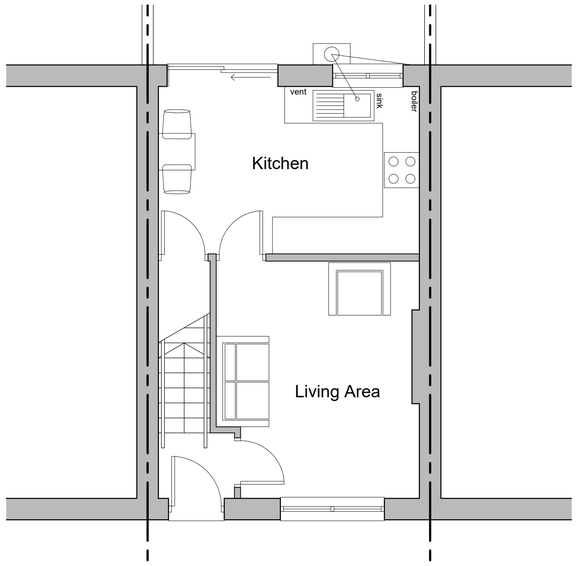



existing ground floor plan

scale 1:50

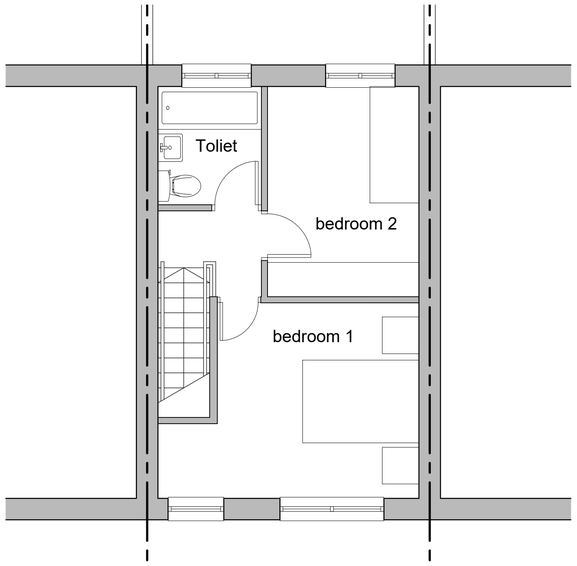

existing first floor plan

scale 1:50

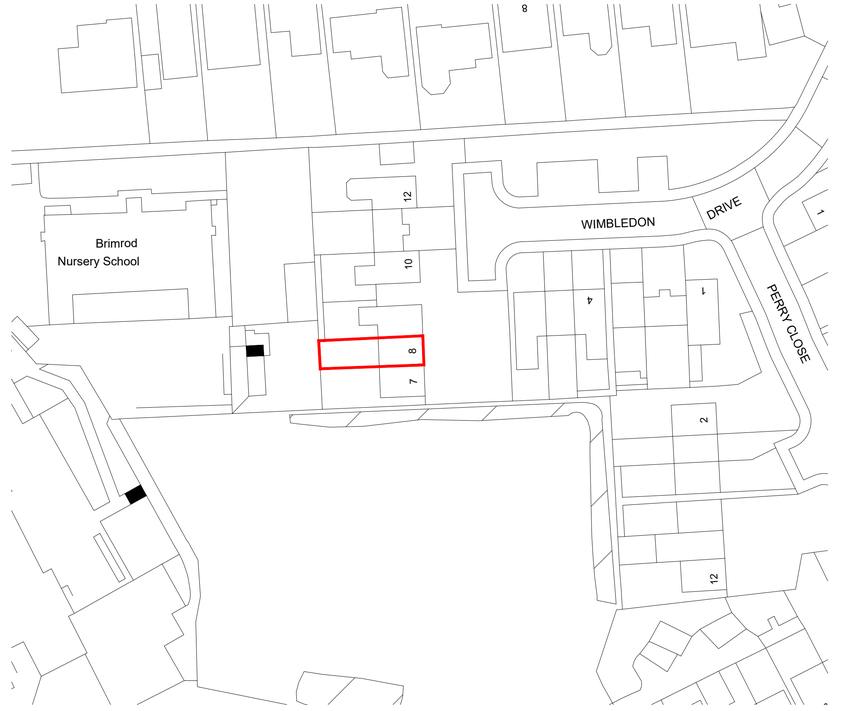

site plan

scale 1:500

N




existing front elevation

scale 1:50



existing rear elevation

scale 1:50

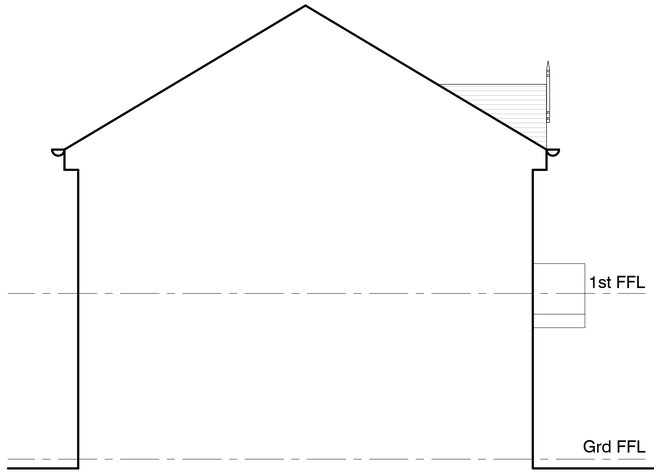

existing gable elevation

scale 1:50

scale 1:50 0 2.5m

© Copyright Footprint Design Ltd

IMPORTANT NOTES: Do Not Scale from this Drawing. Use Figured Dimensions Only.

DRAWING STATUS: PLANNING

REVISION	DATE	DESCRIPTION

FOOTPRINT DESIGN
E info@footprintdesign.net
W www.footprintdesign.net

CLIENT: WASIF ARSHAD | SCALE: 1:50@A1 | DATE: 22.12.20

PROJECT: 8 WIMBLEDON DRIVE, ROCHDALE, OL11 4NH

DRAWING TITLE: EXISTING GENERAL ARRANGEMENT

DRAWING NO: A016_L(00)001