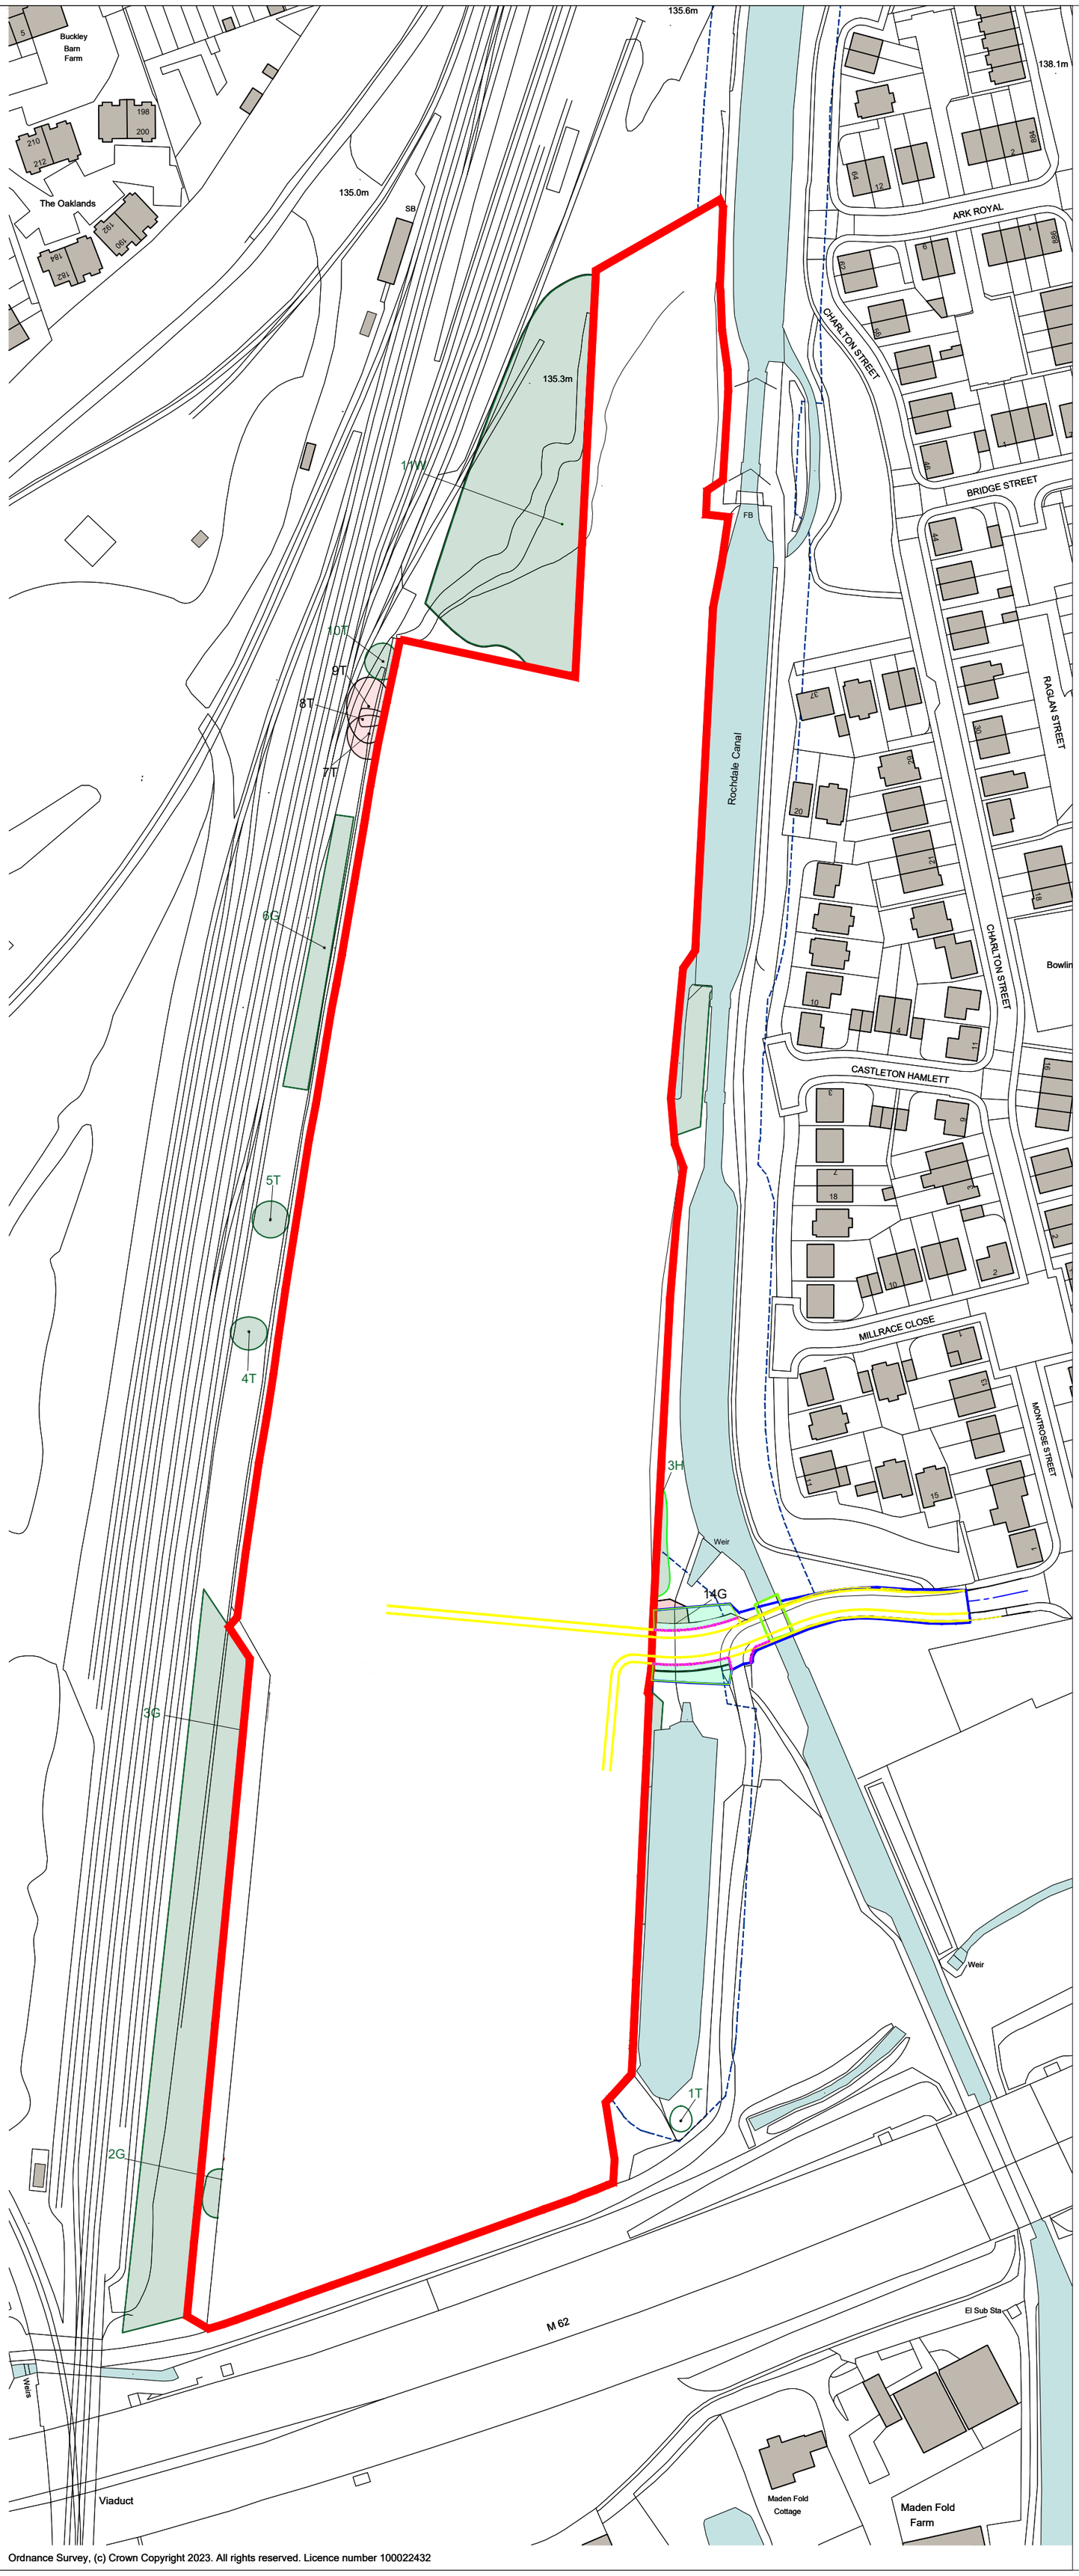


Ordnance Survey, (c) Crown Copyright 2023. All rights reserved. Licence number 100022432

0 5 1015 25 50 m

SCALE BAR 1:1250

KEY

- SITE BOUNDARY
- CANAL BRIDGE
- LAND WITH IN CRT OWNERSHIP
- FENCING TO BE ERECTED
- NEW ROAD TO BE INSTALLED
- BANKING SUPPORTING ROAD

REV	DATE	DRAWN	DESCRIPTION	ARCH CHECK	ENG CHECK
PL02	12.11.24	IG	Updated following comments - coloured lines added		
PL01	16.10.24	IG	Red edge amended on the southern boundary to follow 3G line		

TITLE

LAND SALE PLAN

MCI
A KEEPMOAT HOMES COMPANY

PROJECT

TRUB FARM, ROCHDALE

DRN BY	SCALE	JOB REF	DRAWING NUMBER	REV
IG	1:1250 @ A2	JOB	MCI-100-DR-A-507	PL02
DATE 5.9.24				