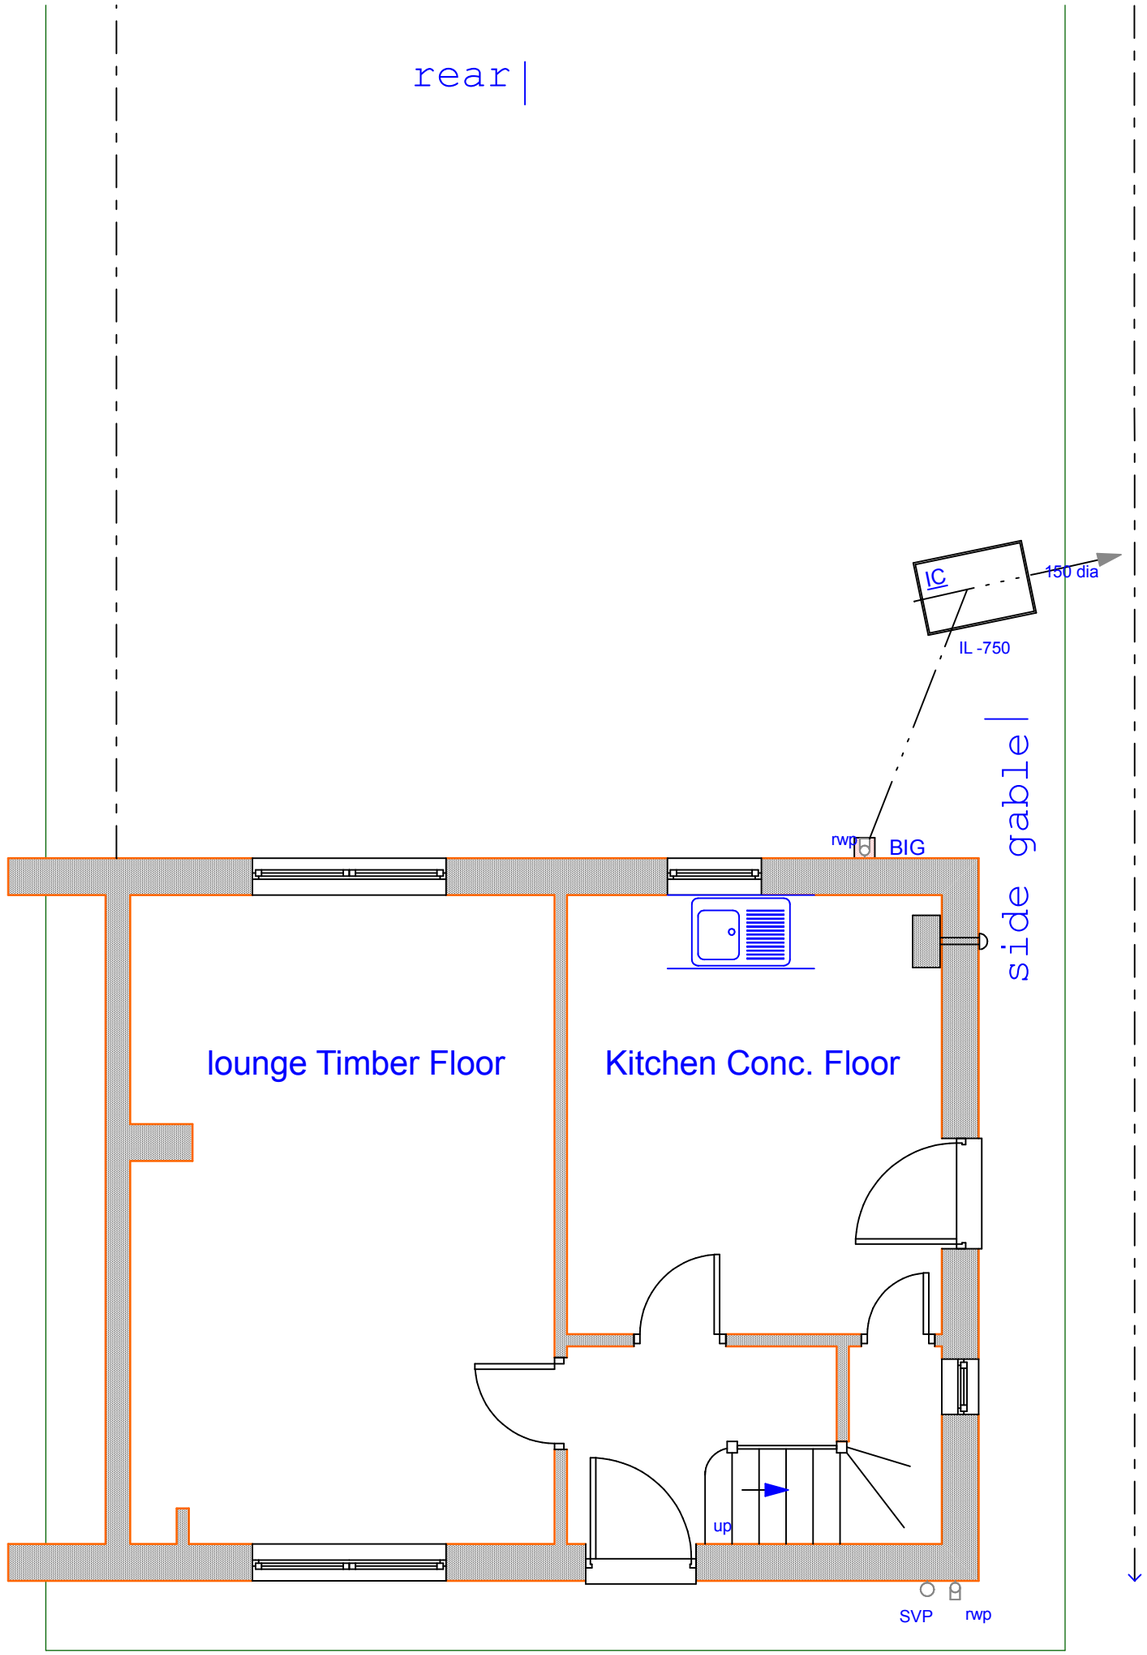


Ground Floor
1/50


Existing Details

Notes:- This drawing is COPYRIGHT no copy or alteration may be made without our prior permission


DO NOT SCALE FROM THIS DRAWING FOR SETTING OUT OF WORKS

Jeffrey C. Goodchild
Architectural Technologist
62 Belmont Ave, Springhead,
Oldham, OL4 4RS.
Tel : 07815 165 98985

Dwg.Size A3	**Client:** Mr M A Mughal
Scale: Various	**Address:** 5 Further Pitts, Rochdale, OL11 5DF
Date: 28/10/2020	
Dwg. Rev. Page 5536	**Title:** Rear Ground storey Extension

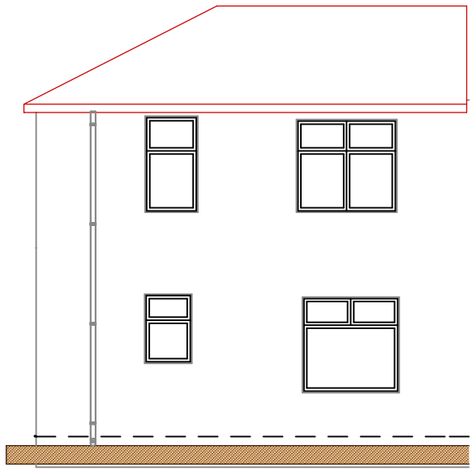

Rear Elevation

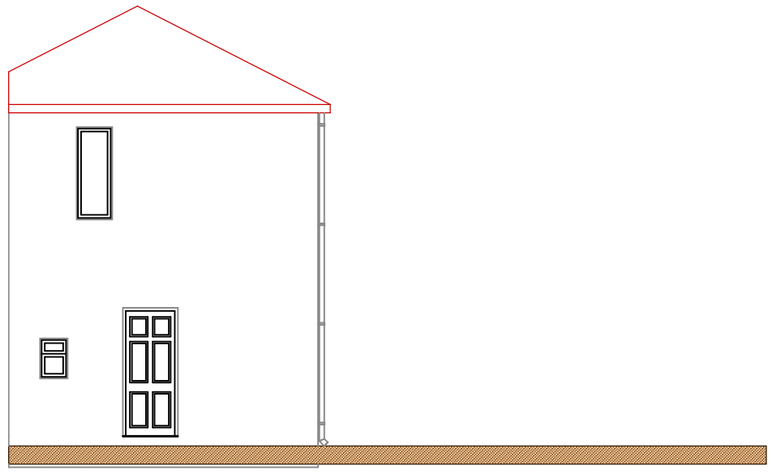

Side Elevation


Existing Details

Notes:- This drawing is COPYRIGHT no copy or alteration may be made without our prior permission


DO NOT SCALE FROM THIS DRAWING FOR SETTING OUT OF WORKS

Jeffrey C. Goodchild
Architectural Technologist
62 Belmont Ave, Springhead,
Oldham, OL4 4RS.
Tel : 07815 165 98985

Dwg.Size A3	**Client:** Mr M A Mughal
Scale: 1/100	**Address:** 5 Further Pitts, Rochdale, OL11 5DF
Date: 28/10/2020	
Dwg. Rev. Page 5536	**Title:** Rear Ground storey Extension

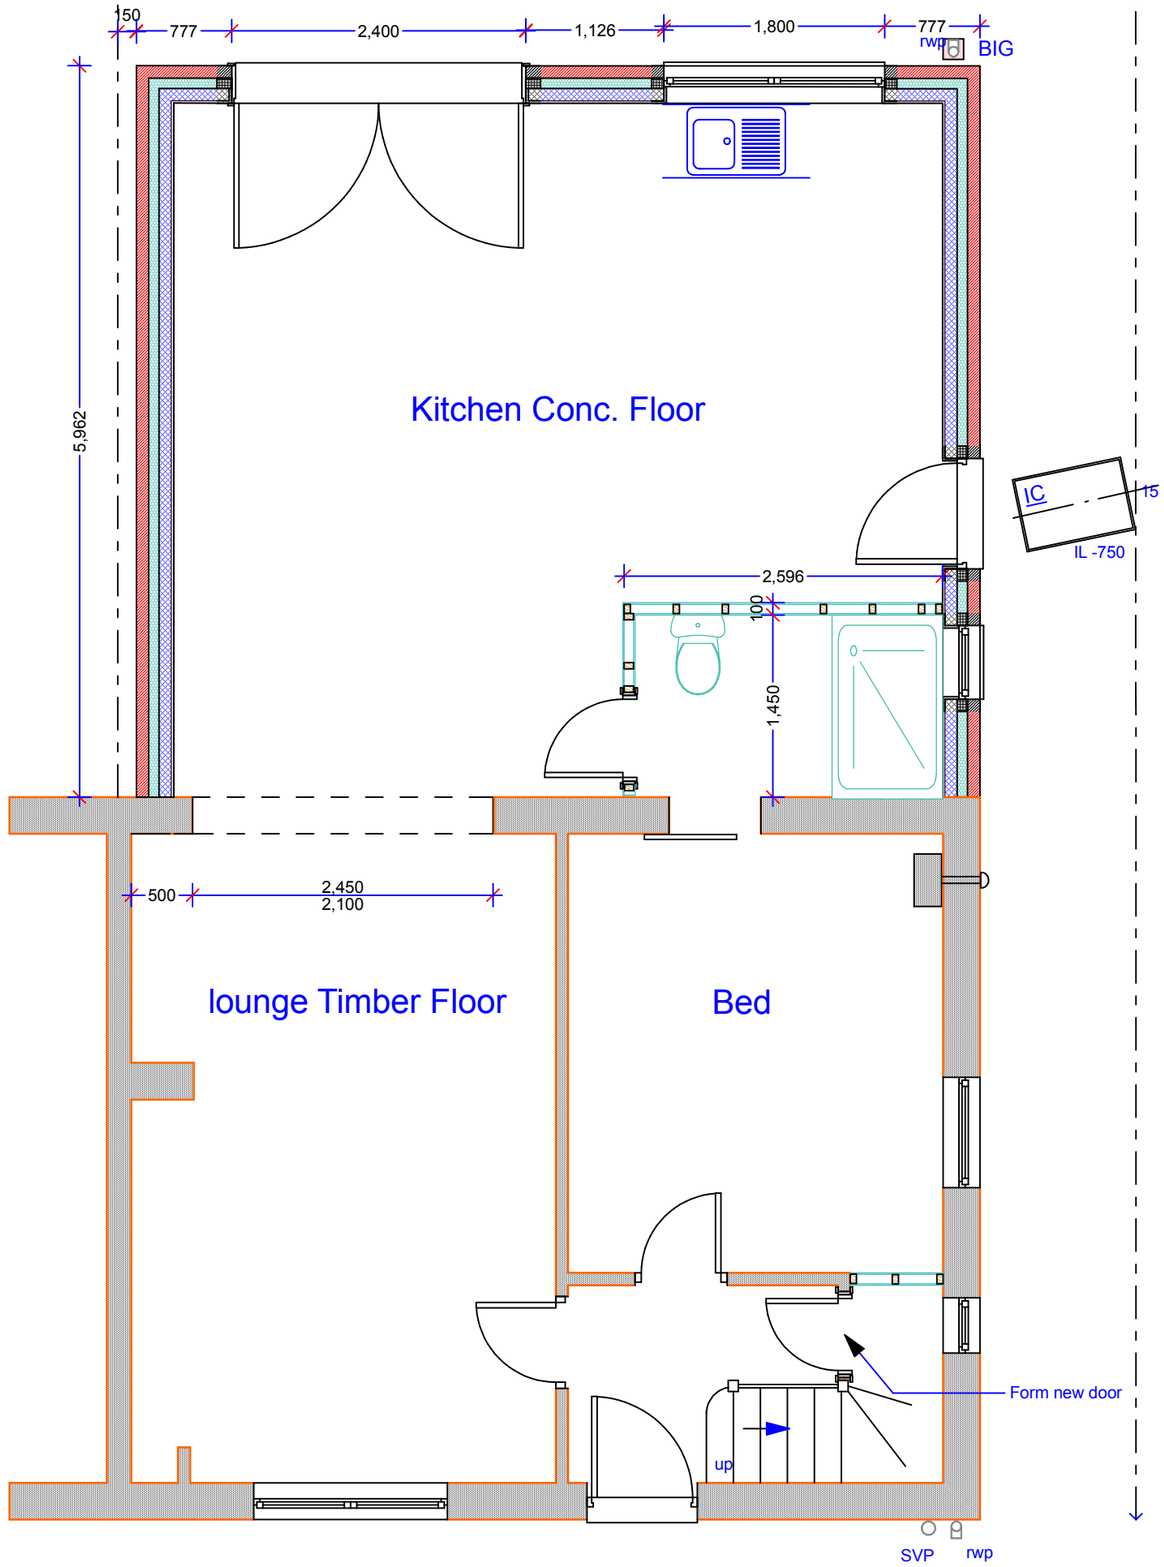

Ground Floor

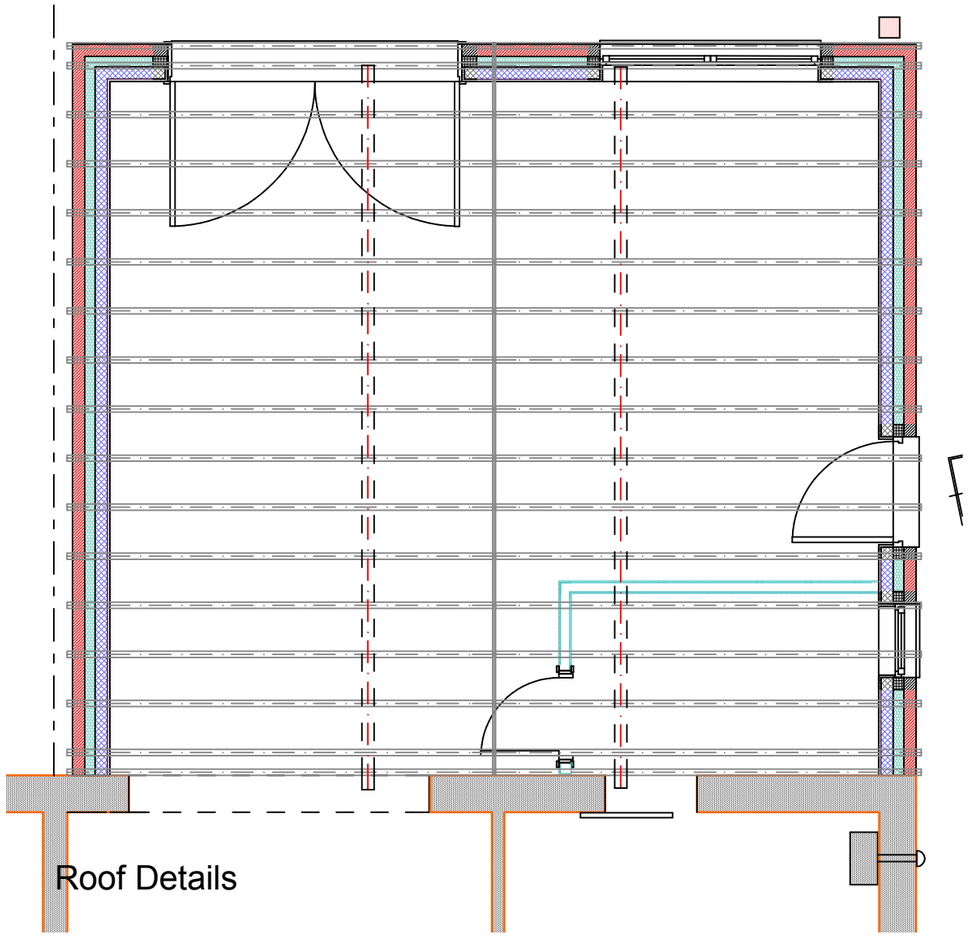

Proposed Details

Notes:- This drawing is COPYRIGHT no copy or alteration may be made without our prior permission

DO NOT SCALE FROM THIS DRAWING FOR SETTING OUT OF WORKS

Jeffrey C. Goodchild
Architectural Technologist
62 Belmont Ave, Springhead,
Oldham, OL4 4RS.
Tel : 07815 165 98985

Dwg.Size A3

Scale: 1/50


Date: 28/10/2020

Dwg. Rev. Page
5536


Client: Mr M A Mughal


Address: 5 Further Pitts,
Rochdale,
OL11 5DF

Title: Rear Ground storey Extension

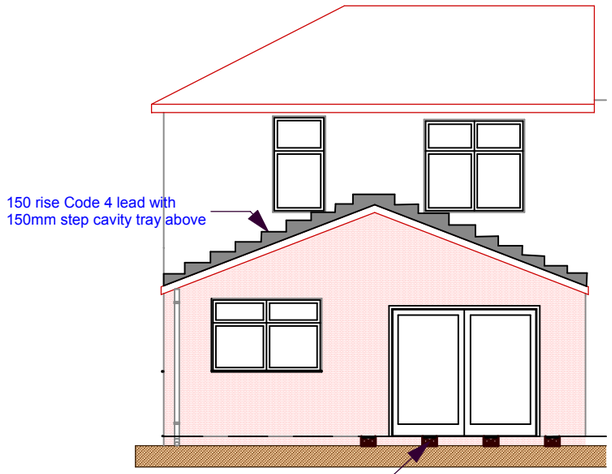

Rear Elevation

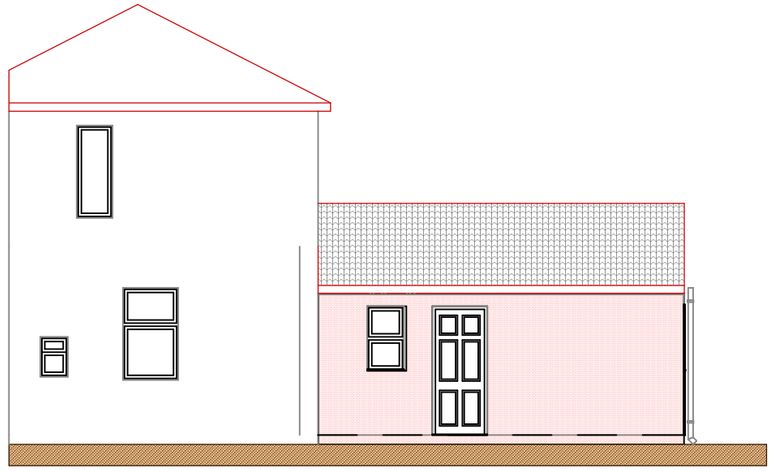

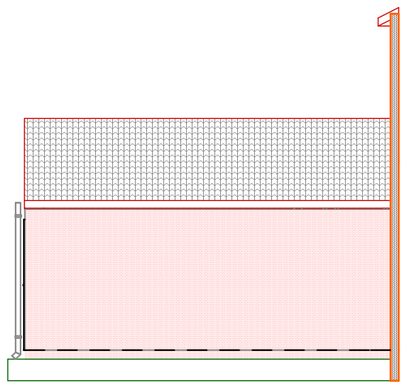

Side Elevation

Proposed Details

Notes:- This drawing is COPYRIGHT no copy or alteration may be made without our prior permission

DO NOT SCALE FROM THIS DRAWING FOR SETTING OUT OF WORKS

Jeffrey C. Goodchild
Architectural Technologist
62 Belmont Ave, Springhead,
Oldham, OL4 4RS.
Tel : 07815 165 98985

Dwg.Size	A3
Scale:	1/100
Date:	28/10/2020
Dwg. Rev. Page	5536
Client:	Mr M A Mughal
Address:	5 Further Pitts, Rochdale, OL11 5DF
Title:	Rear Ground storey Extension

Notes:- This drawing is COPYRIGHT no copy or alteration may be made without our prior permission

DO NOT SCALE FROM THIS DRAWING FOR SETTING OUT OF WORKS

Jeffrey C. Goodchild
Architectural Technologist
62 Belmont Ave, Springhead,
Oldham, OL4 4RS.
Tel : 07815 165 98985

Dwg.Size A3

Scale:

Date: 28/10/2020

Dwg. Rev. Page
5536

Client: Mr M A Mughal

Address: 5 Further Pitts,
Rochdale,
OL11 5DF

Title: Rear Ground storey Extension