
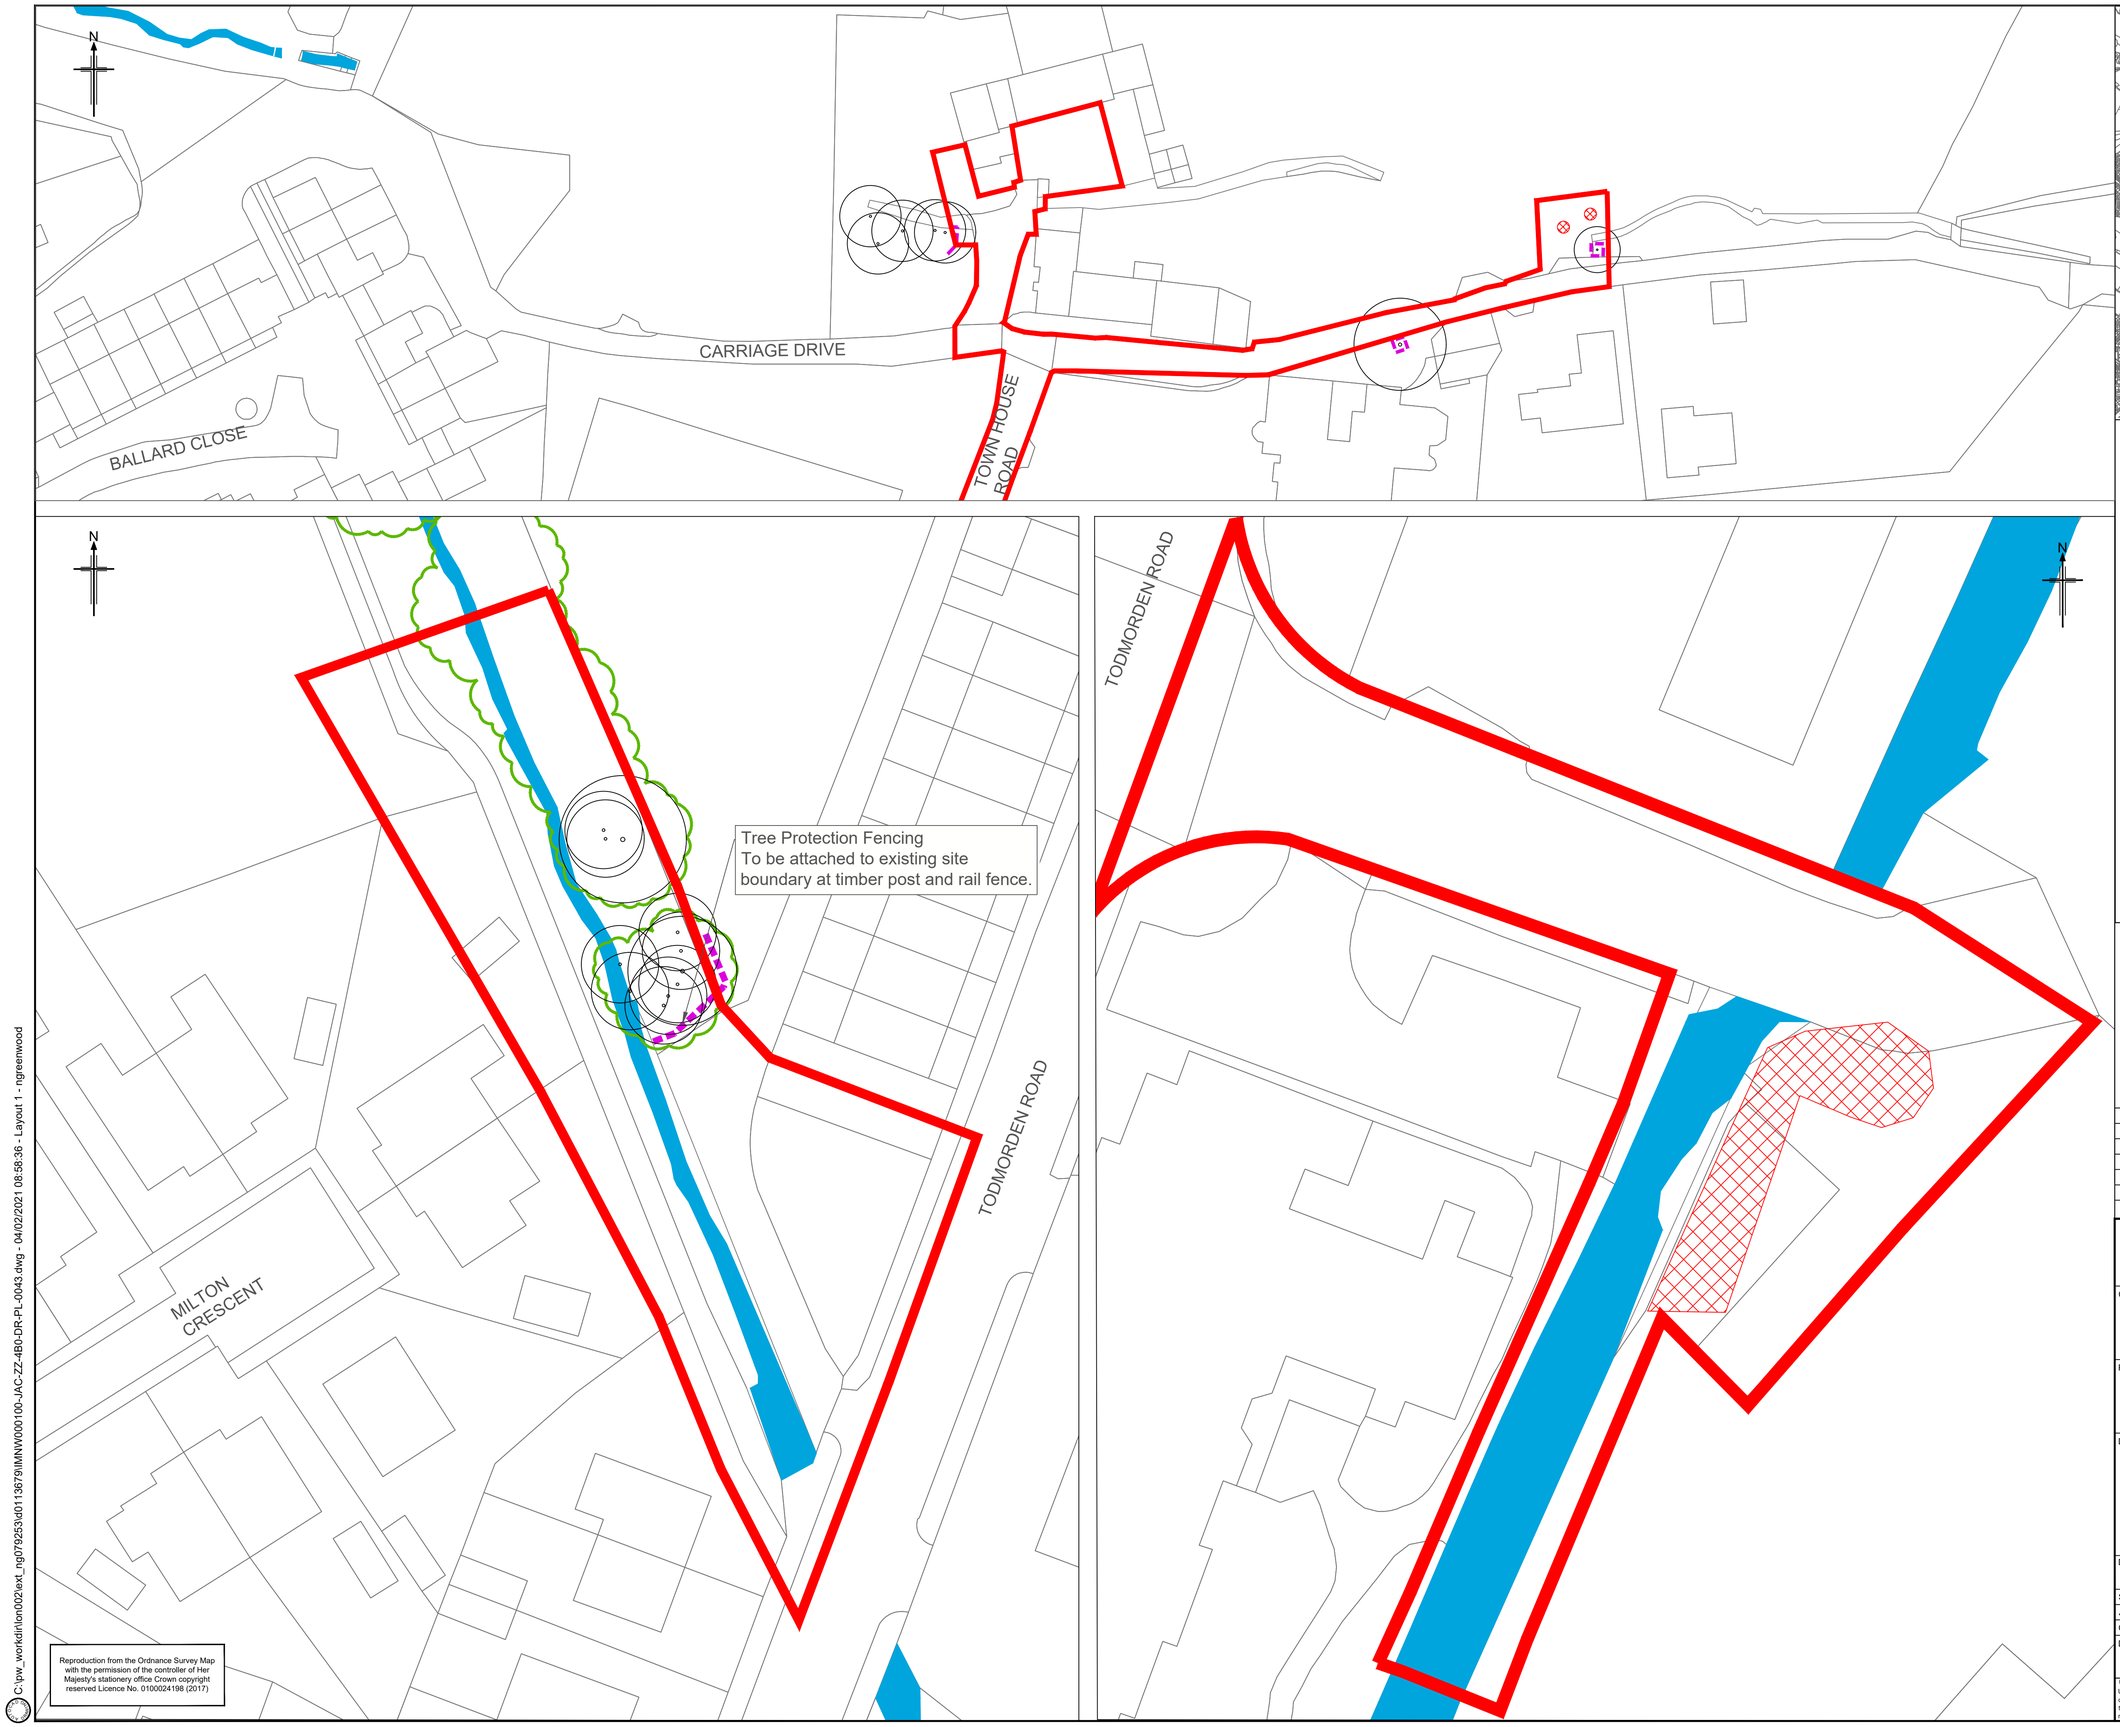


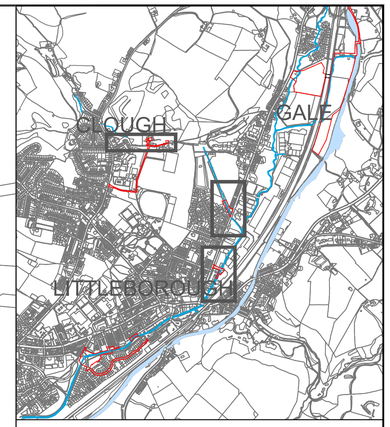

KEY

- Application Boundary
- Trees and Groups to be removed
  For further information see report IMNW000100-JAC-ZZ-4B0-RP-EN-0049
- Trees and Groups to be retained and requiring protection at locations adjacent to the proposed works and activity routes
- Tree protection fencing during construction. To be erected prior to any demolition or construction work begins on site and removed only when all external works are completed. Fencing to BS5837:2012, Figure 2. No works, excavation or storage of materials or any other activity to take place within protected areas and fencing to form the Construction Exclusion Zone (CEZ) unless works stated below are implemented.
  Fencing can be moved to undertake localised works by hand but must be reinstated in position once completed.
  Tree protection fencing to be removed immediately prior to construction and re-erected around the edge of the new/resurfaced paving upon completion of the work.

1:250

0 5 10 15 20 25

DRAWING TO BE READ IN COLOUR

Rev	Rev. Date	Purpose of revision	Drawn	Checkd	Rev'd	Apprv'd
C04	09/01/20	Planning Submission	NG	GR	MB	PT
P03	27/11/19	Scheme split into 2 phases	NG	AR	MB	PT
C02	04/12/18	Planning Submission	AF	GR	MB	PT
P01	20/11/18	For Review and Comment	SM	AR	MB	PT

JACOBS
5 First Street, Manchester M15 4GU
Tel +44 (0)161 235 6000 Fax +44(0)161 235 6001
www.Jacobs.com

Client: Environment Agency

Project: ROCHDALE & LITTLEBOROUGH FRMS
PHASE 1A - LITTLEBOROUGH

Drawing title: Tree Removals, Retention and Protection Plan
Sheet 2 of 3
Todmorden Road

Drawing status: A4

Scale	1:500@A1, 1:1000@A3	DO NOT SCALE
Jacobs No.	B228P008	Rev C04
Client no.	IMNW000100	

Drawing number: IMNW0001-JAC-ZZ-4B0-DR-PL-0043

© Copyright 2018 Jacobs U.K. Limited. The concepts and information contained in this document are the property of Jacobs. Use or copying of this document in whole or in part without the written permission of Jacobs constitutes an infringement of copyright. Limitation: This drawing has been prepared on behalf of, and for the exclusive use of Jacobs' Client, and is subject to, and issued in accordance with, the provisions of the contract between Jacobs and the Client. Jacobs accepts no liability or responsibility whatsoever for, or in respect of, any use of, or reliance upon, this drawing by any third party.

Reproduction from the Ordnance Survey Map with the permission of the controller of Her Majesty's stationery office Crown copyright reserved Licence No. 0100024198 (2017)

C:\pw_workdir\lon002\ext_ng079253\d011367911MNW000100-JAC-ZZ-4B0-DR-PL-0043.dwg - 04/02/2021 08:58:36 - Layout 1 - ngreenwood