




Existing Axos

Rev	Revision History		By	Date
Client:				
David Boyle				
Drawing:				
Proposed Axonometric Views				
Drawing Number:				
C2046-VS-200-02				
Scale:	Size:	Date:		
	A3	21/02/22		
Drawn:	Checked:	Rev:		
LS	JW			
Status:	Planning			

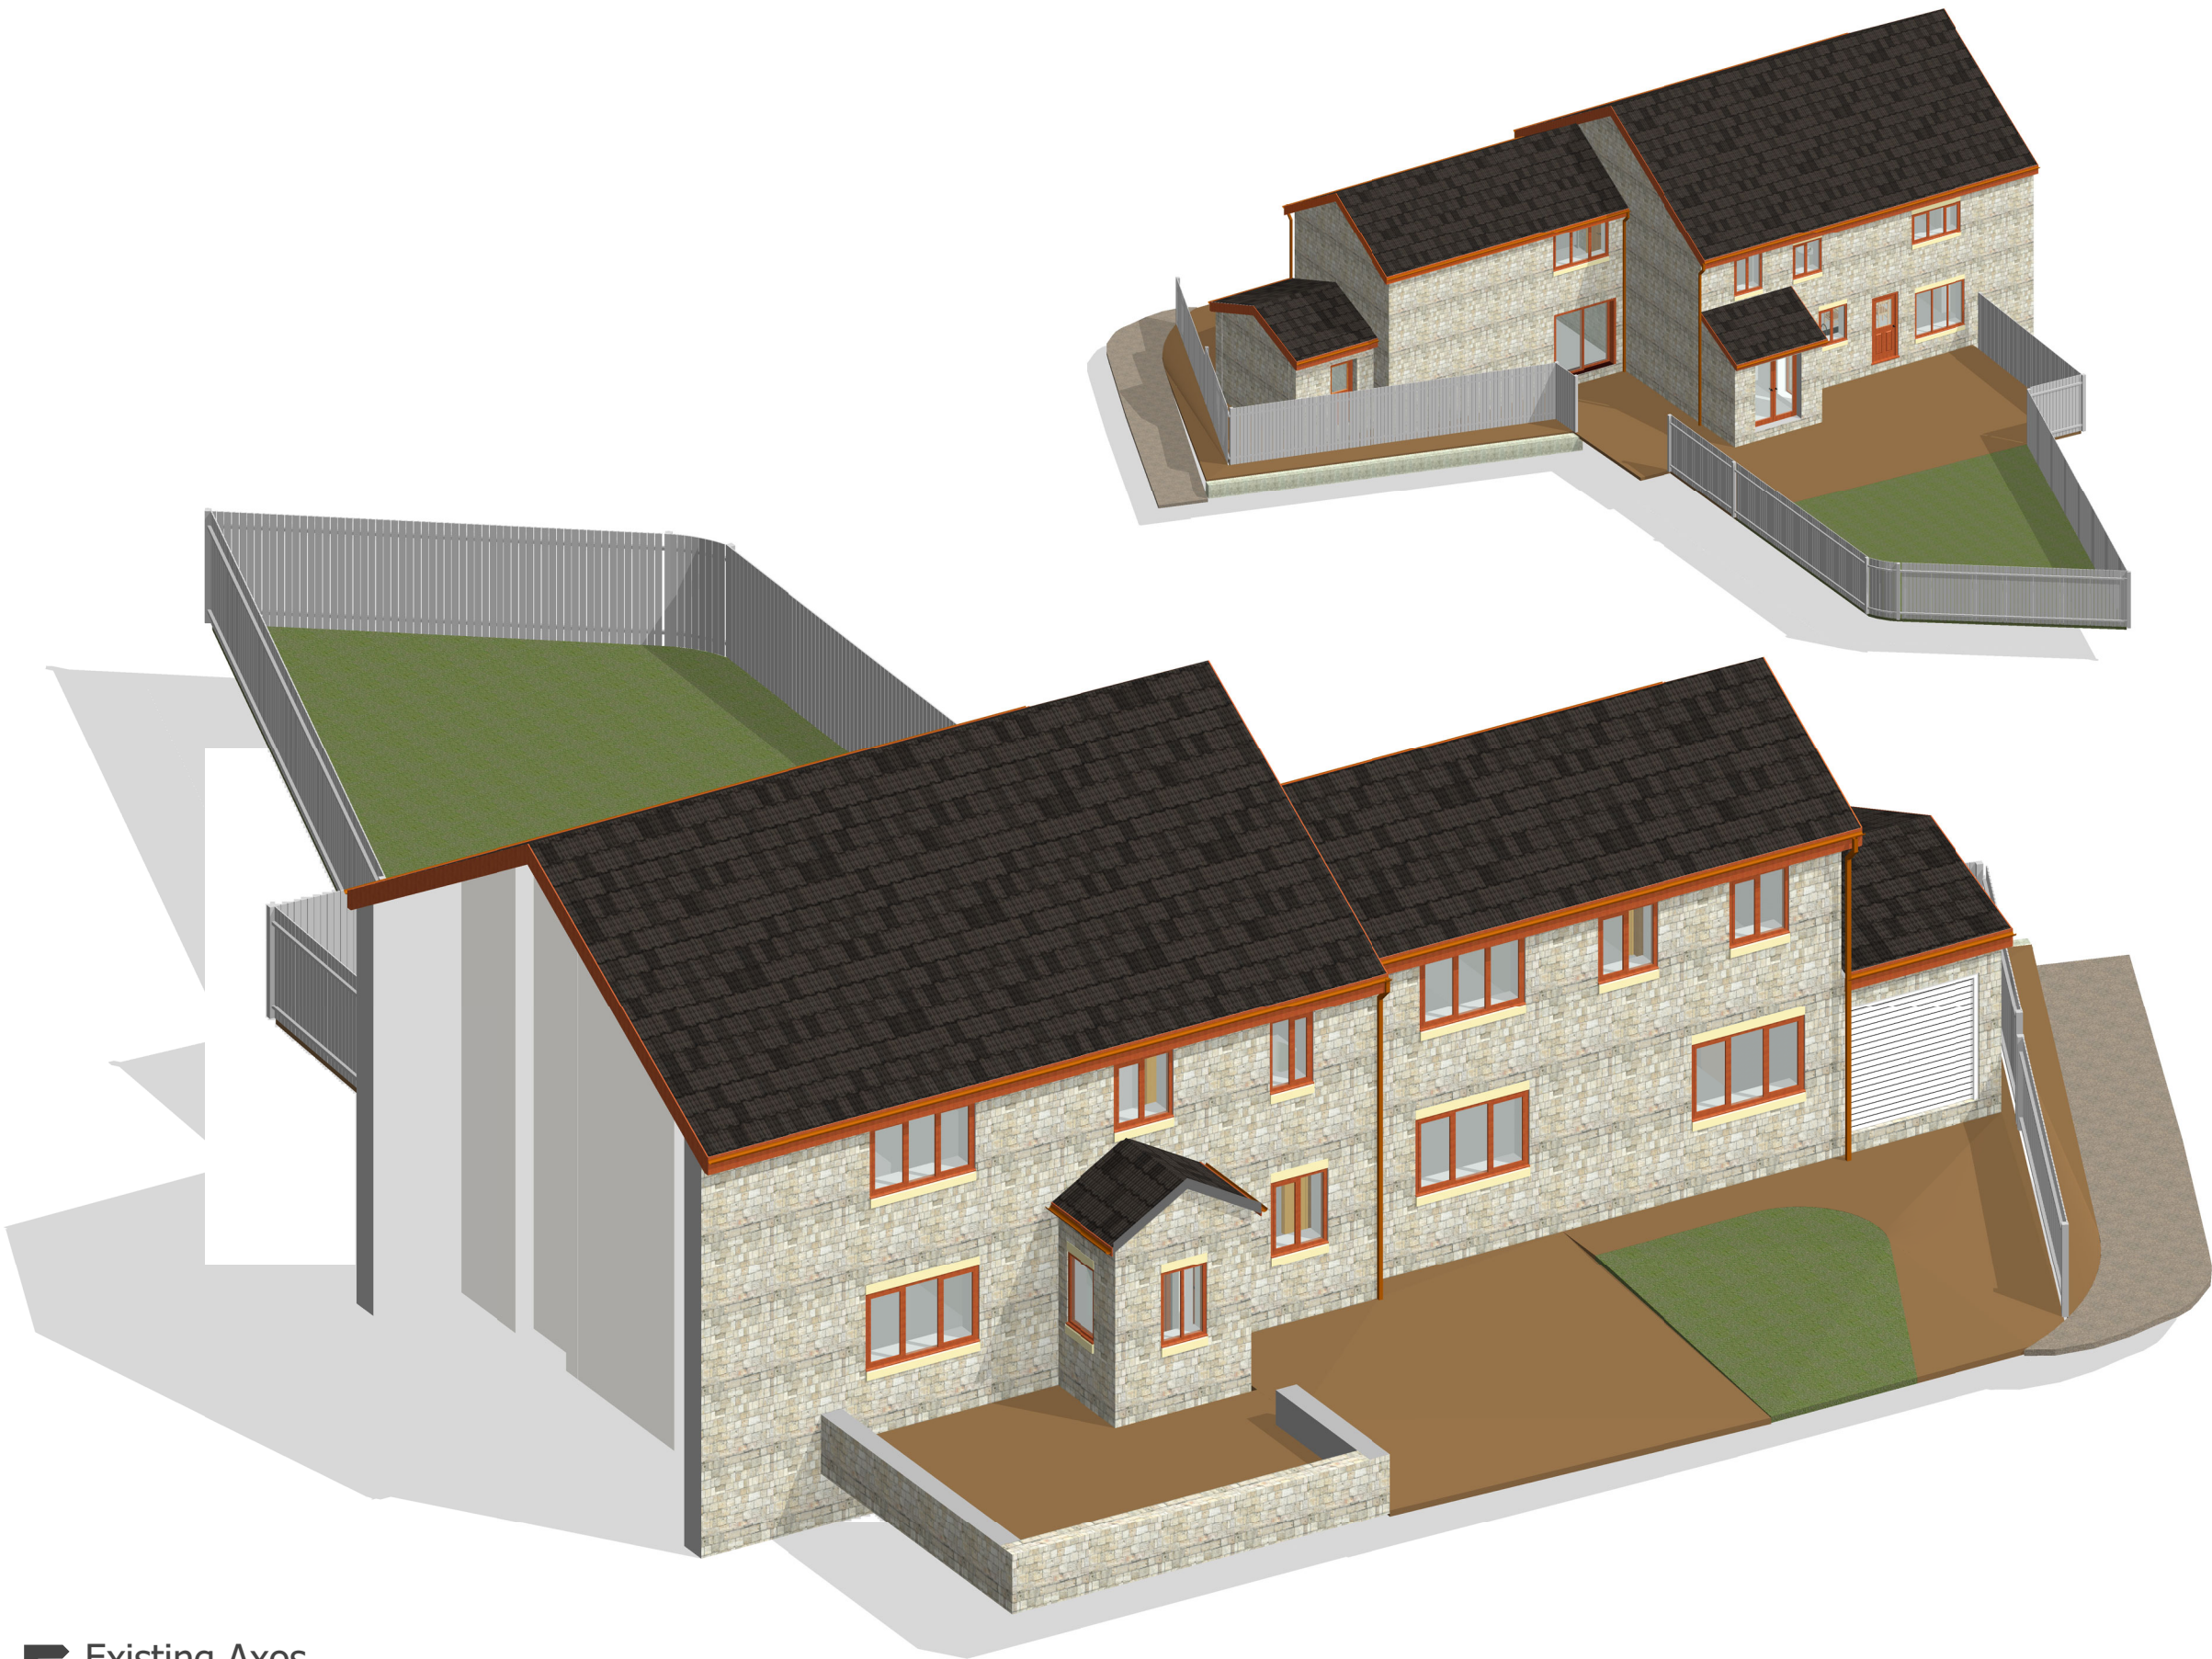

C2046 - Rose Hill Cottage

www.quantumgroupnw.co.uk
info@quantumgroupnw.co.uk