



KEY

- Denotes black bitmac
- Denotes paving slabs

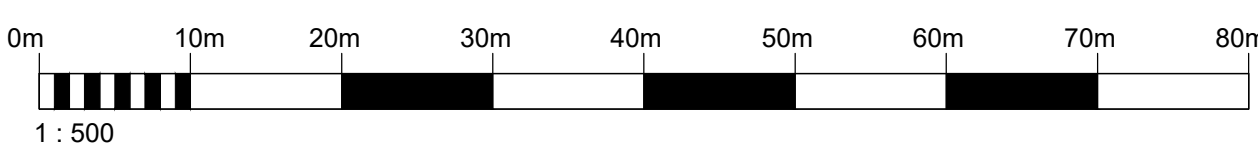

C	18.10.22	WL	Site layout updated with Sub-Station & basin location
B	17.04.22	WL	UPDATED TO MATCH LAYOUT REV L
A	16.12.20	WL	REMOVED GARAGE FOR PLOTS 26, 40, 41, 43, 45, 47 & 48
Rev.	Date	By	Description
Client:			

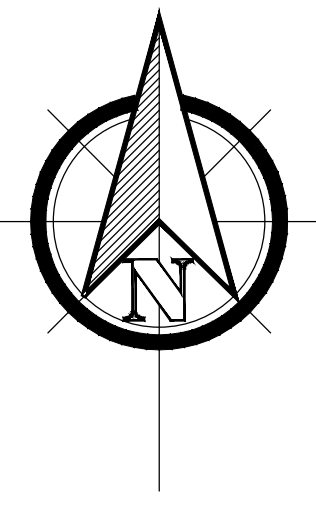

associates limited

architecture | building surveying | urban design

burnaby villa ■ 48 walling street road ■ lulewood ■ Preston ■ pr2 8ba
tel: 01772 774510 fax: 01772 774511 email: mck@mckassociates.co.uk

Project:
**NIXON STREET
ROCHDALE**

Drawing Title:
HARD LANDSCAPING PLAN

Drawn: WL	Checked: WL	Scale: 1:500	Date: OCT 2020
Job No: 18-109	Drawing No: HL01	Rev: C	