


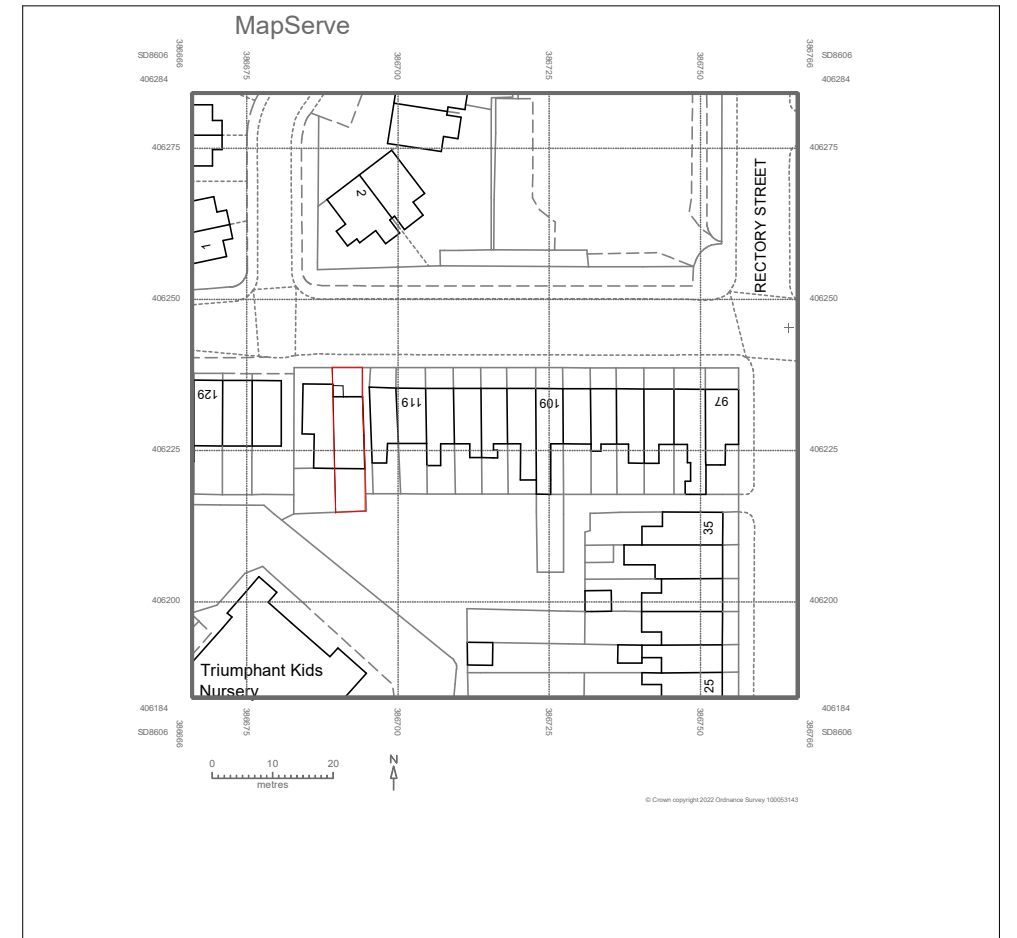

123a Durnford Street Middleton M24 5TS

Conservatory at rear of house in
Conservation Area

Drawing 1- Existing Blockplans

Drawing Number 2223-01

Loganbuilding@outlook.com

07904 649901

Scale 1:1250 and 1:200 @A3