


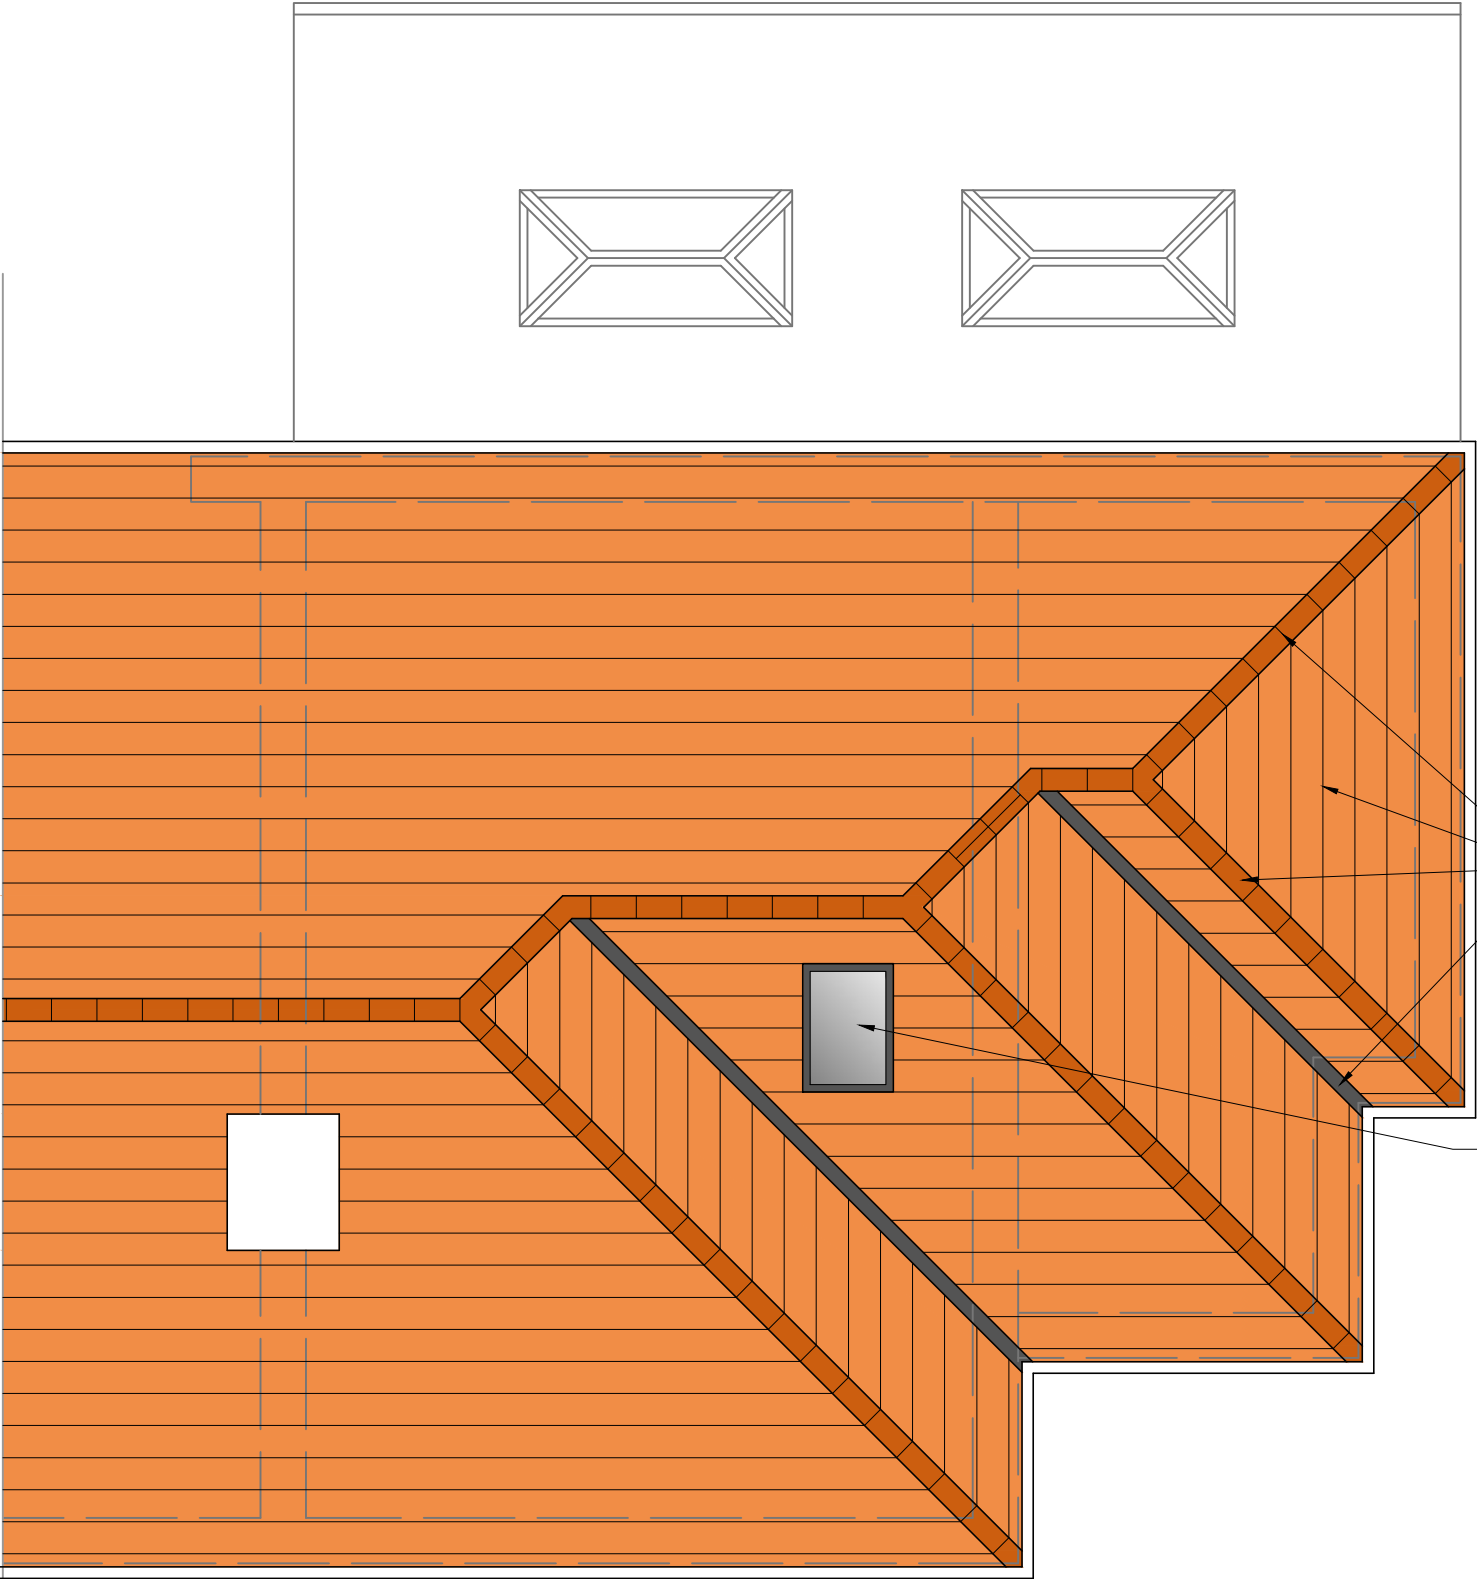

New rooflight to be fitted to manufacturers instructions. To have studwork around opening down to ceiling level at first floor.
Exact size and location of rooflight to be confirmed on site, to suit available space in roof.



E: conway-design@outlook.com

584-09B