N



0 20m 40m

Title
Existing Site Plan

Address
Land on the north east side of Mellor Street, Rochdale

Client

Job No.
5768

Issued
08/12/20

Scale
1:500 @ A3

Key

1. Site Boundary
2. Existing Advertising Boards to be Removed

All information is to be checked on site for accuracy and fit. Only drawings with WD status with the most recent revision are to be used for construction.

N

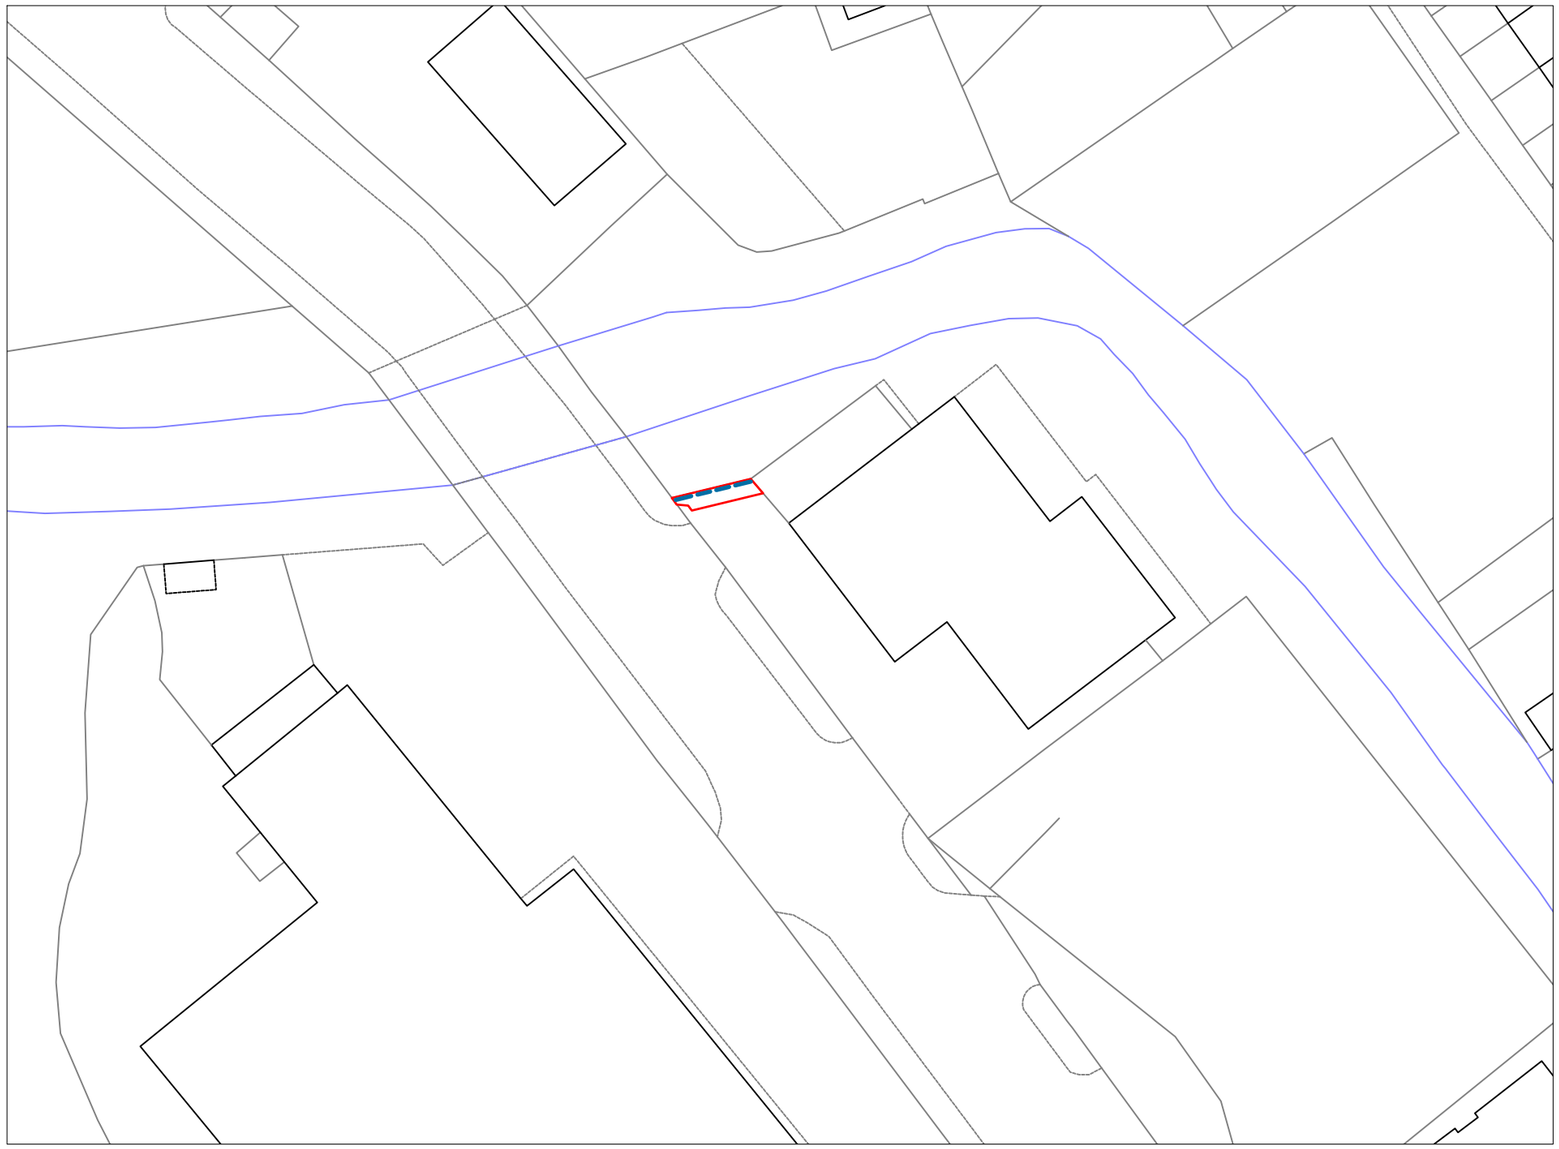

0 20m 40m

Title
Proposed Site Plan

Address
Land on the north east side of Mellor Street, Rochdale

Client

Job No.
5768

Issued
08/12/20

Scale
1:500 @ A3

Key

1. Site Boundary
2. Proposed Media Screen

All information is to be checked on site for accuracy and fit. Only drawings with WD status with the most recent revision are to be used for construction.

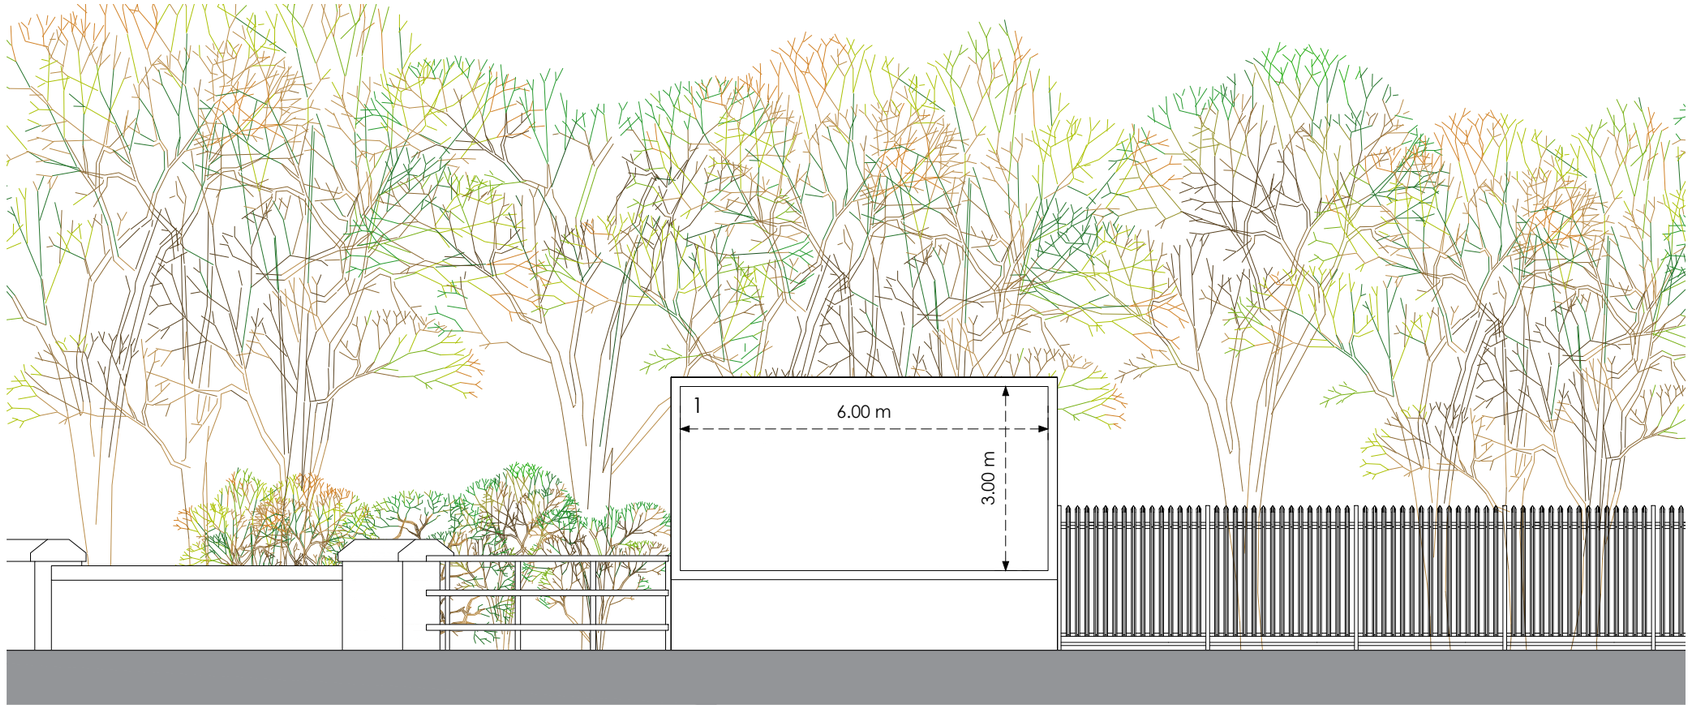

Front

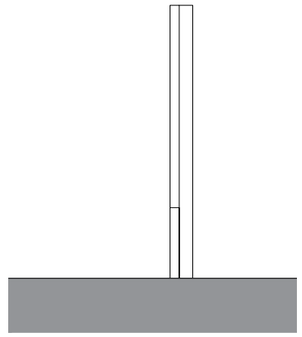

Side

Existing

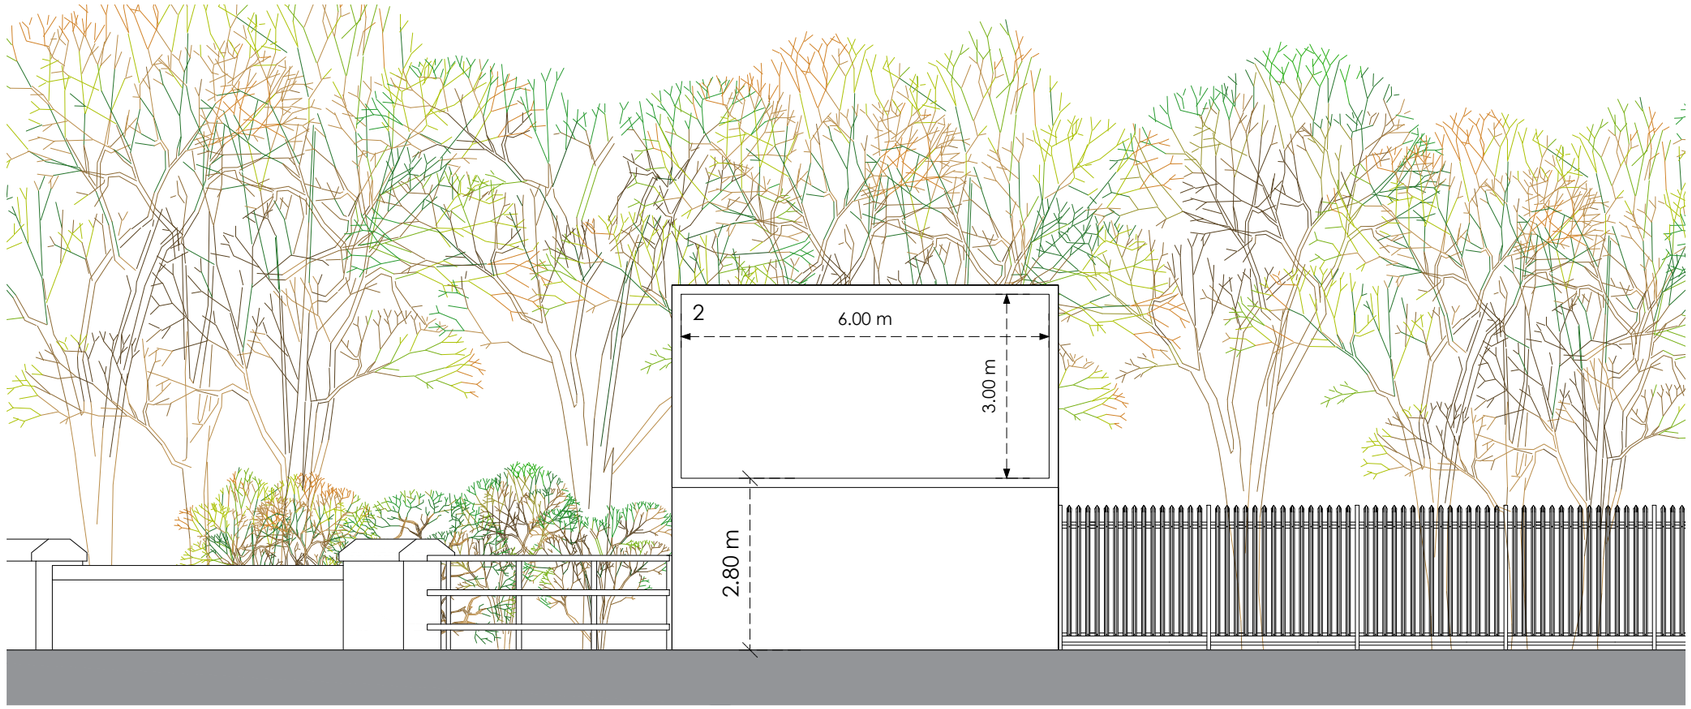

Front

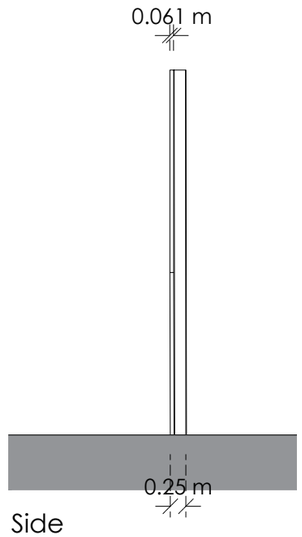

Side

Proposed

0 4m 8m

Title
Existing and Proposed Elevations

Address
Land on the north east side of Mellor Street, Rochdale

Client

Job No.
5768

Issued
08/12/20

Scale
1:100 @ A3

Key

1. Existing Advertising Board
2. Proposed Media Screen

All information is to be checked on site for accuracy and fit. Only drawings with WD status with the most recent revision are to be used for construction.