



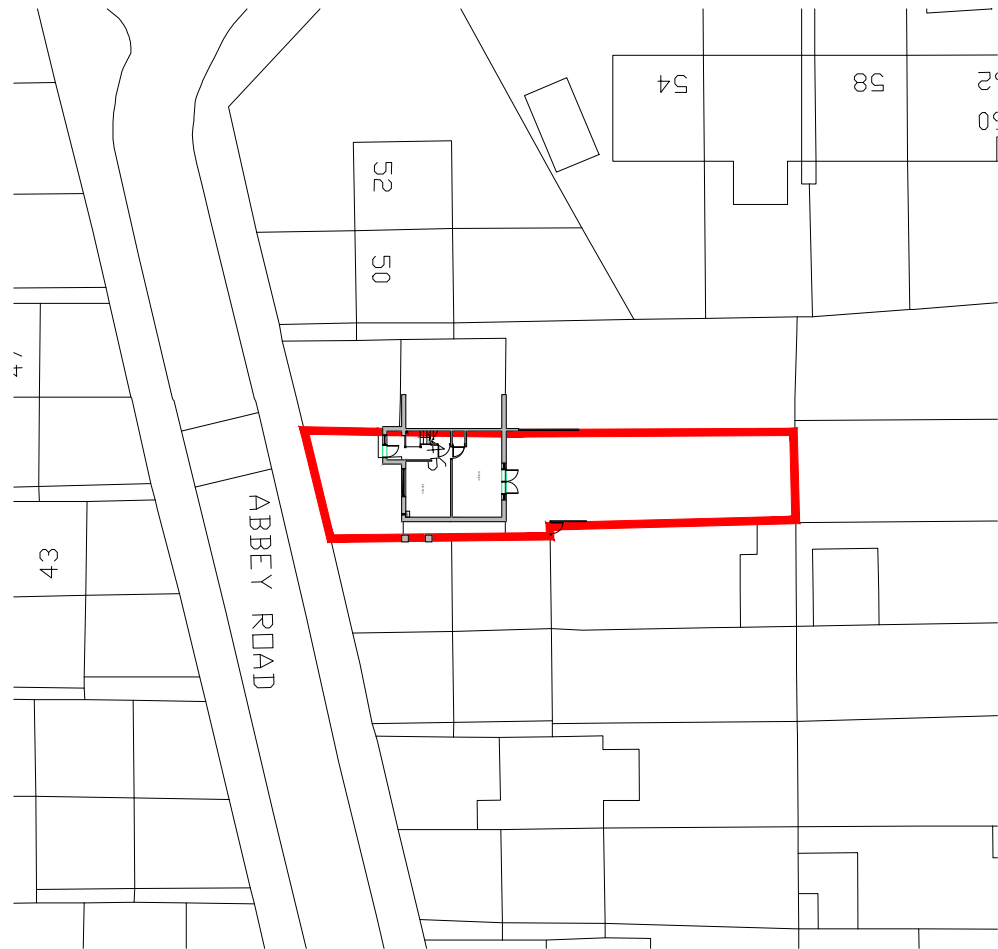

Existing Block Plan

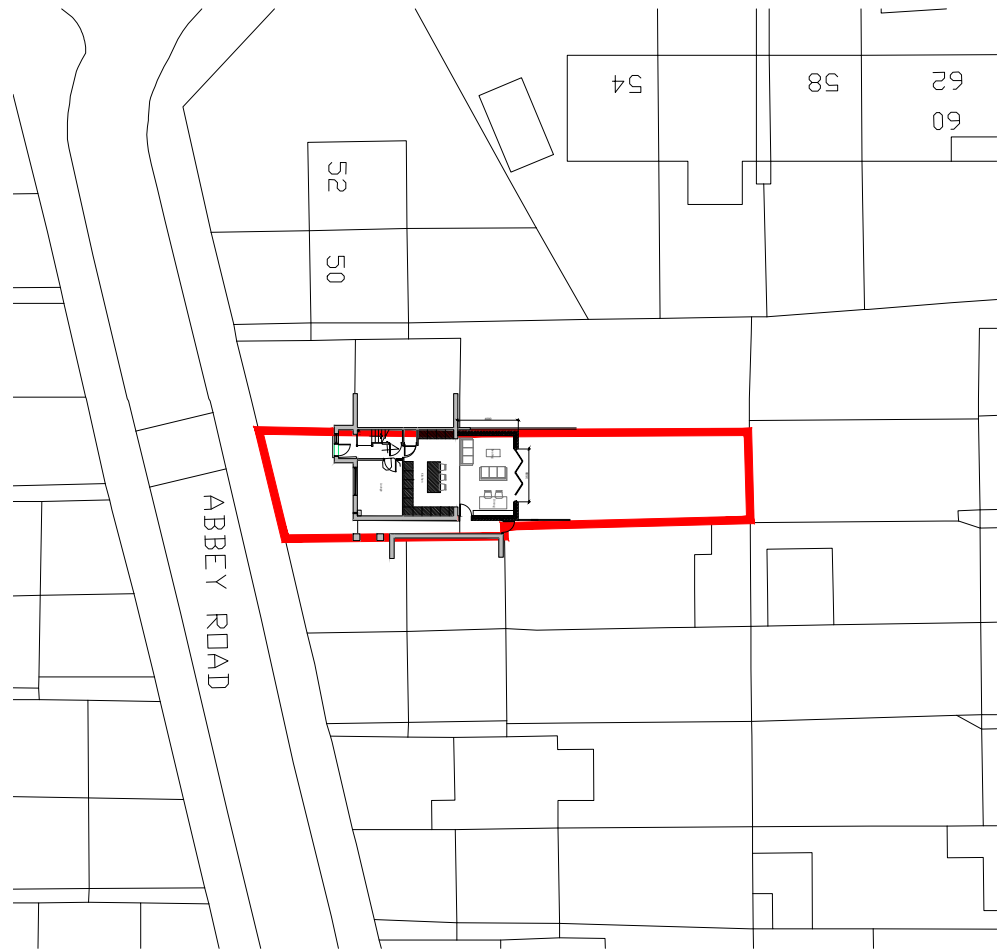

Proposed Block Plan




Existing drainage to be checked before construction commences and Architect informed of discrepancies from plans.

Contractors must check all dimensions on site and discrepancies to be reported immediately to the Architect before proceeding.

Assumed direction of joists marked on plan. Contractor must inspect the building prior to site start and inform Architect of any discrepancies prior to site start.

All new timber sizes to be checked and approved by building control prior to site start.

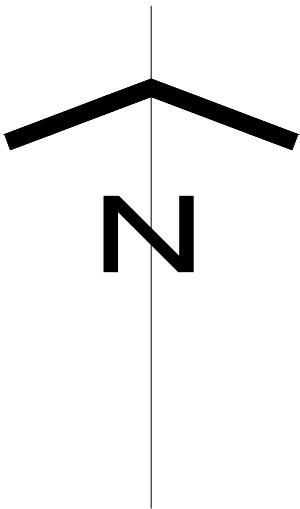

Project: 46 Abbey Road Middleton	
Drawing: Existing and Proposed Block Plan	
Project Ref: 22/044	Drawing No: 06
Scale: 1:500	
Drawn: IG	Revision: /
Date: Sept 2022	