



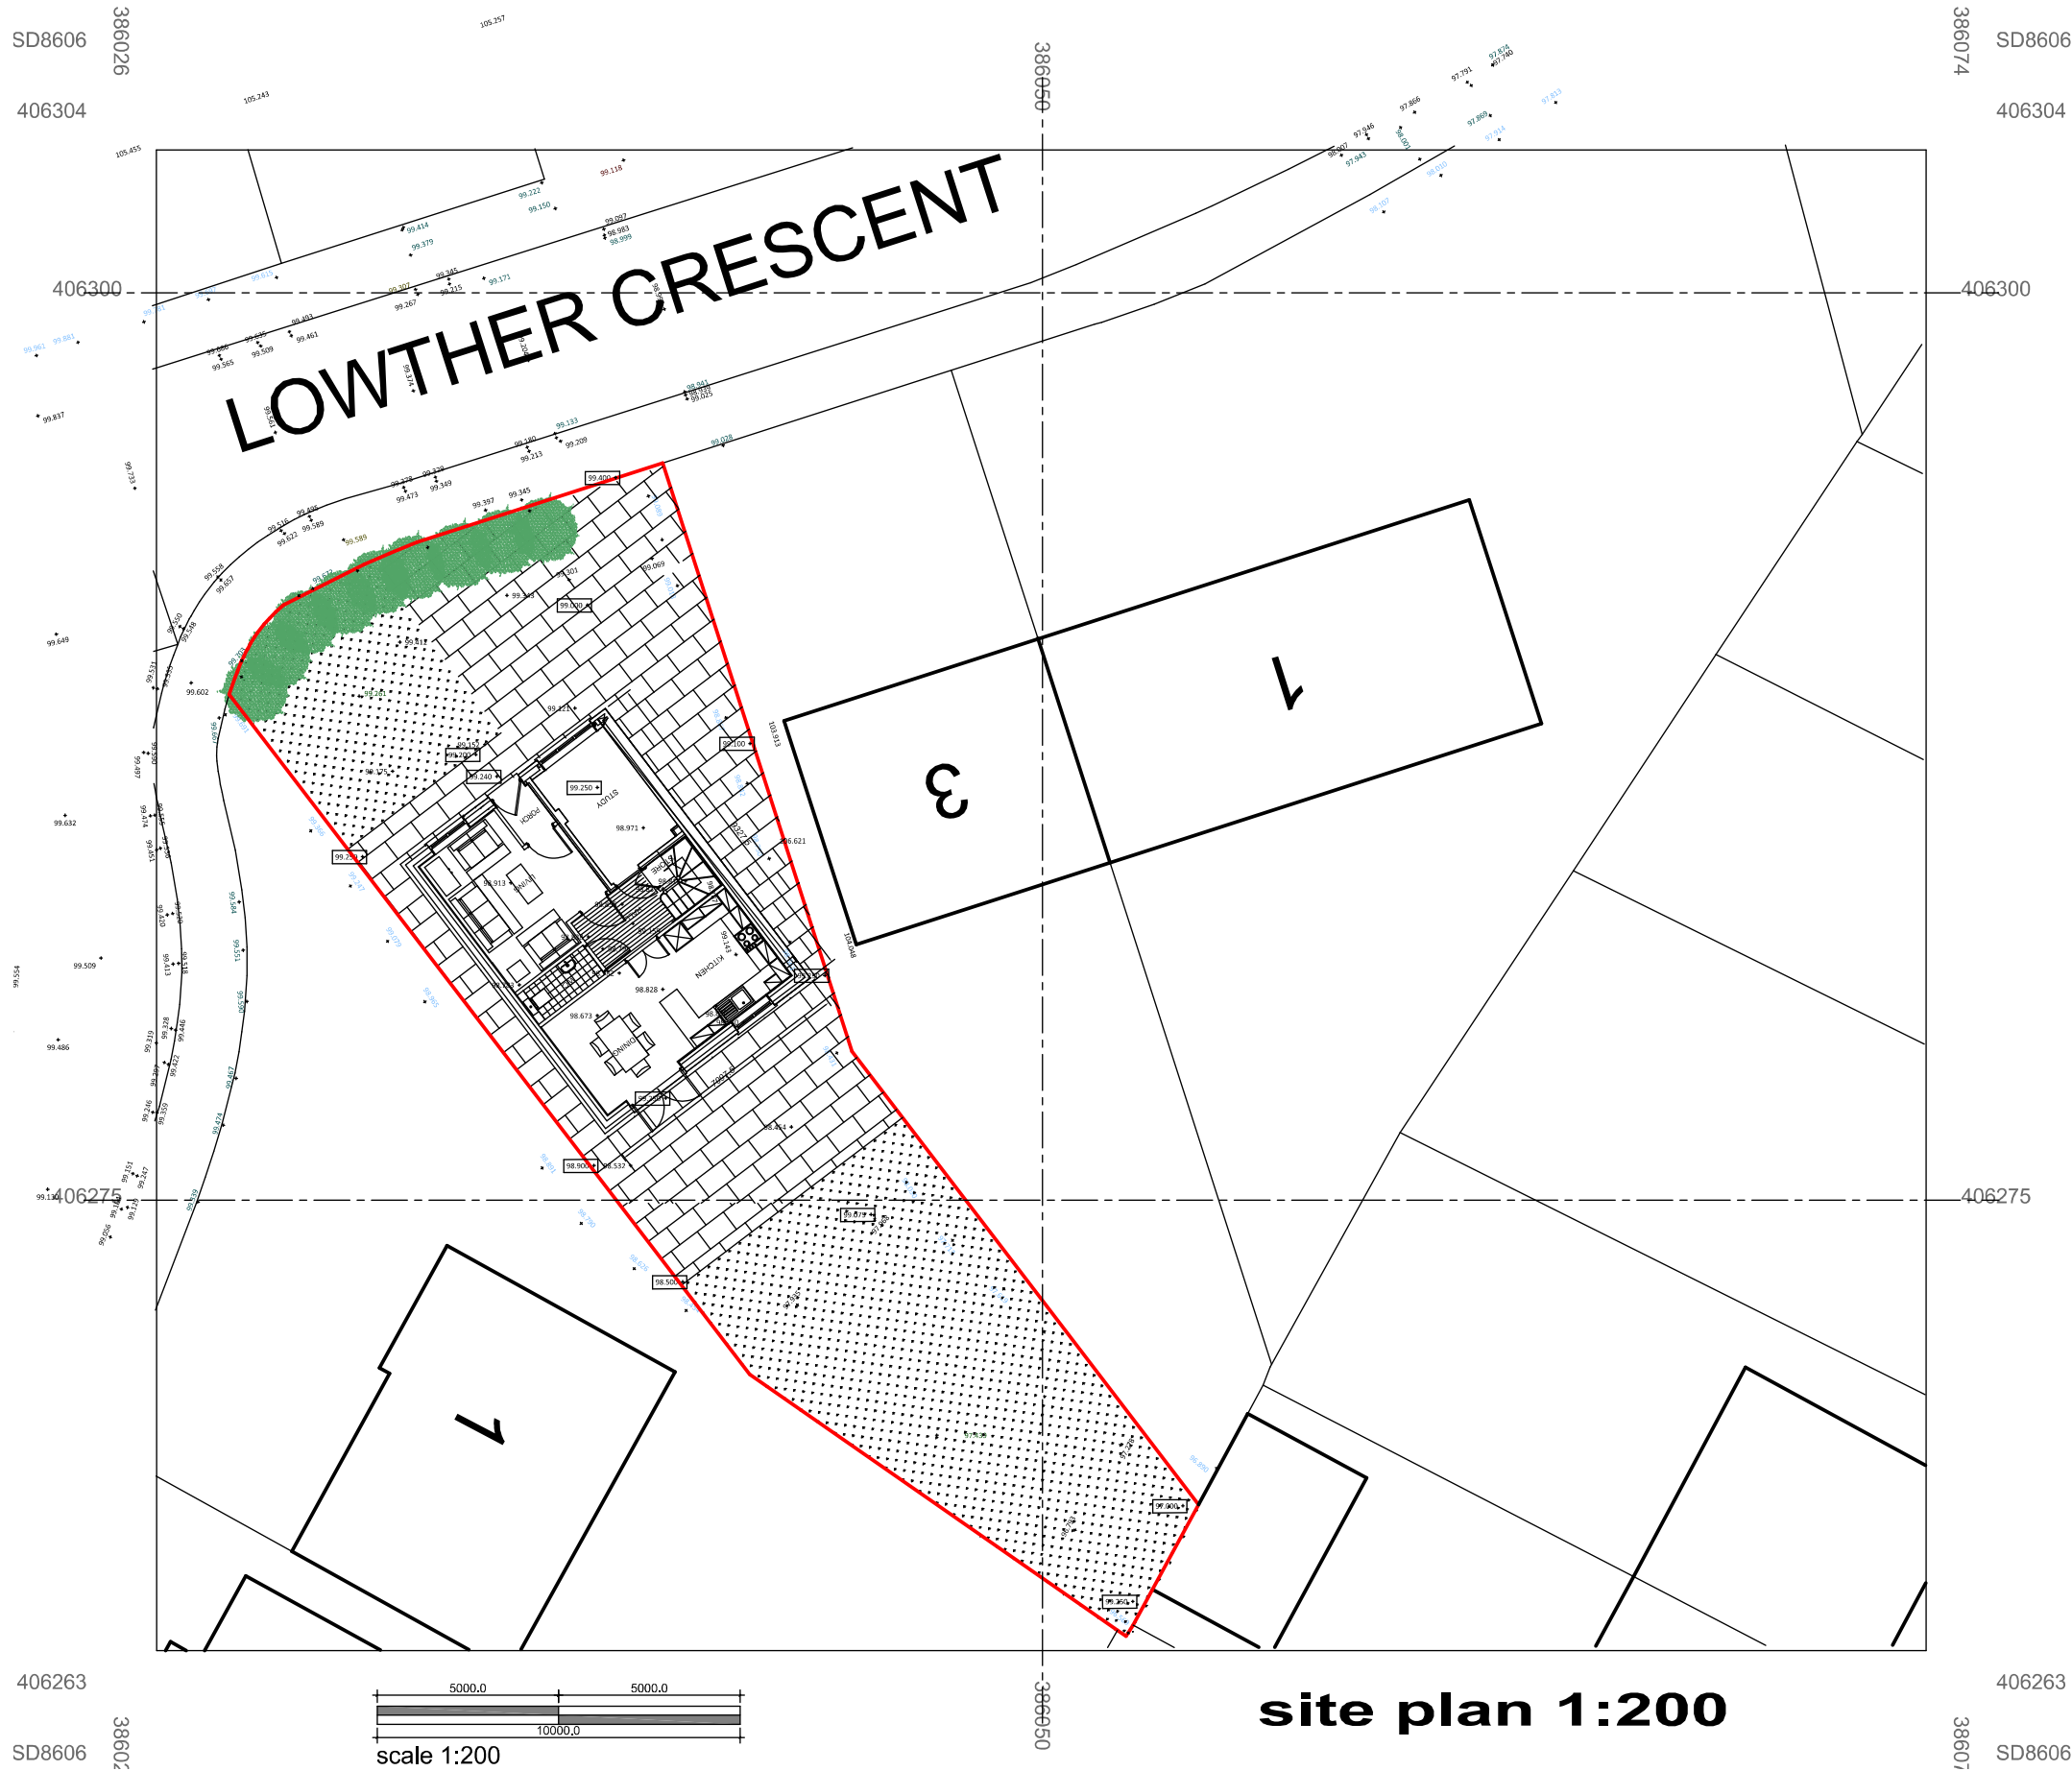

99.100 +  
Indicates Existing Levels

99.100 +  
Indicates Proposed Levels

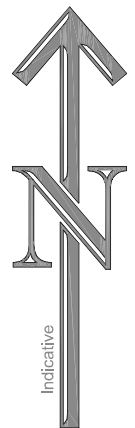

| Revision | Date | Details |
|----------|------|---------|
|          |      |         |
|          |      |         |
|          |      |         |
|          |      |         |
|          |      |         |

Only Planning Officers may scale from this drawing.  
All dimensions must be checked and verified before preparing production drawings or commencing works.  
This drawing and its design is copyright and may not be reproduced in any form whatsoever without prior express written consent.

**clear** Architectural Services  
Mark Herring, Clear Architectural Services, 50 Rectory Street, Middleton, Manchester. M24 5TY.  
T. 0161 653 7128 M. 07968 748606 E. mark@clear-architecture.co.uk W. www.clear-architecture.co.uk



Date **June 2021.** Drawn **MLH.**

Scale **As Indicated at A3.** Checked **MLH.**

Client **Tolu Abudior.**

Proposed Dwelling at  
3 Lowther Crescent, Middleton,  
Manchester M24 4ES.

Drawing title **Site Levels.  
PLANNING.**

Drawing No. **CM282 PL 06.**