


existing roof covering to be carefully removed and all timbers checked and replaced as necessary, new roof structure to rear, provide new roof covering in interlocking concrete tiles to match adjacent properties

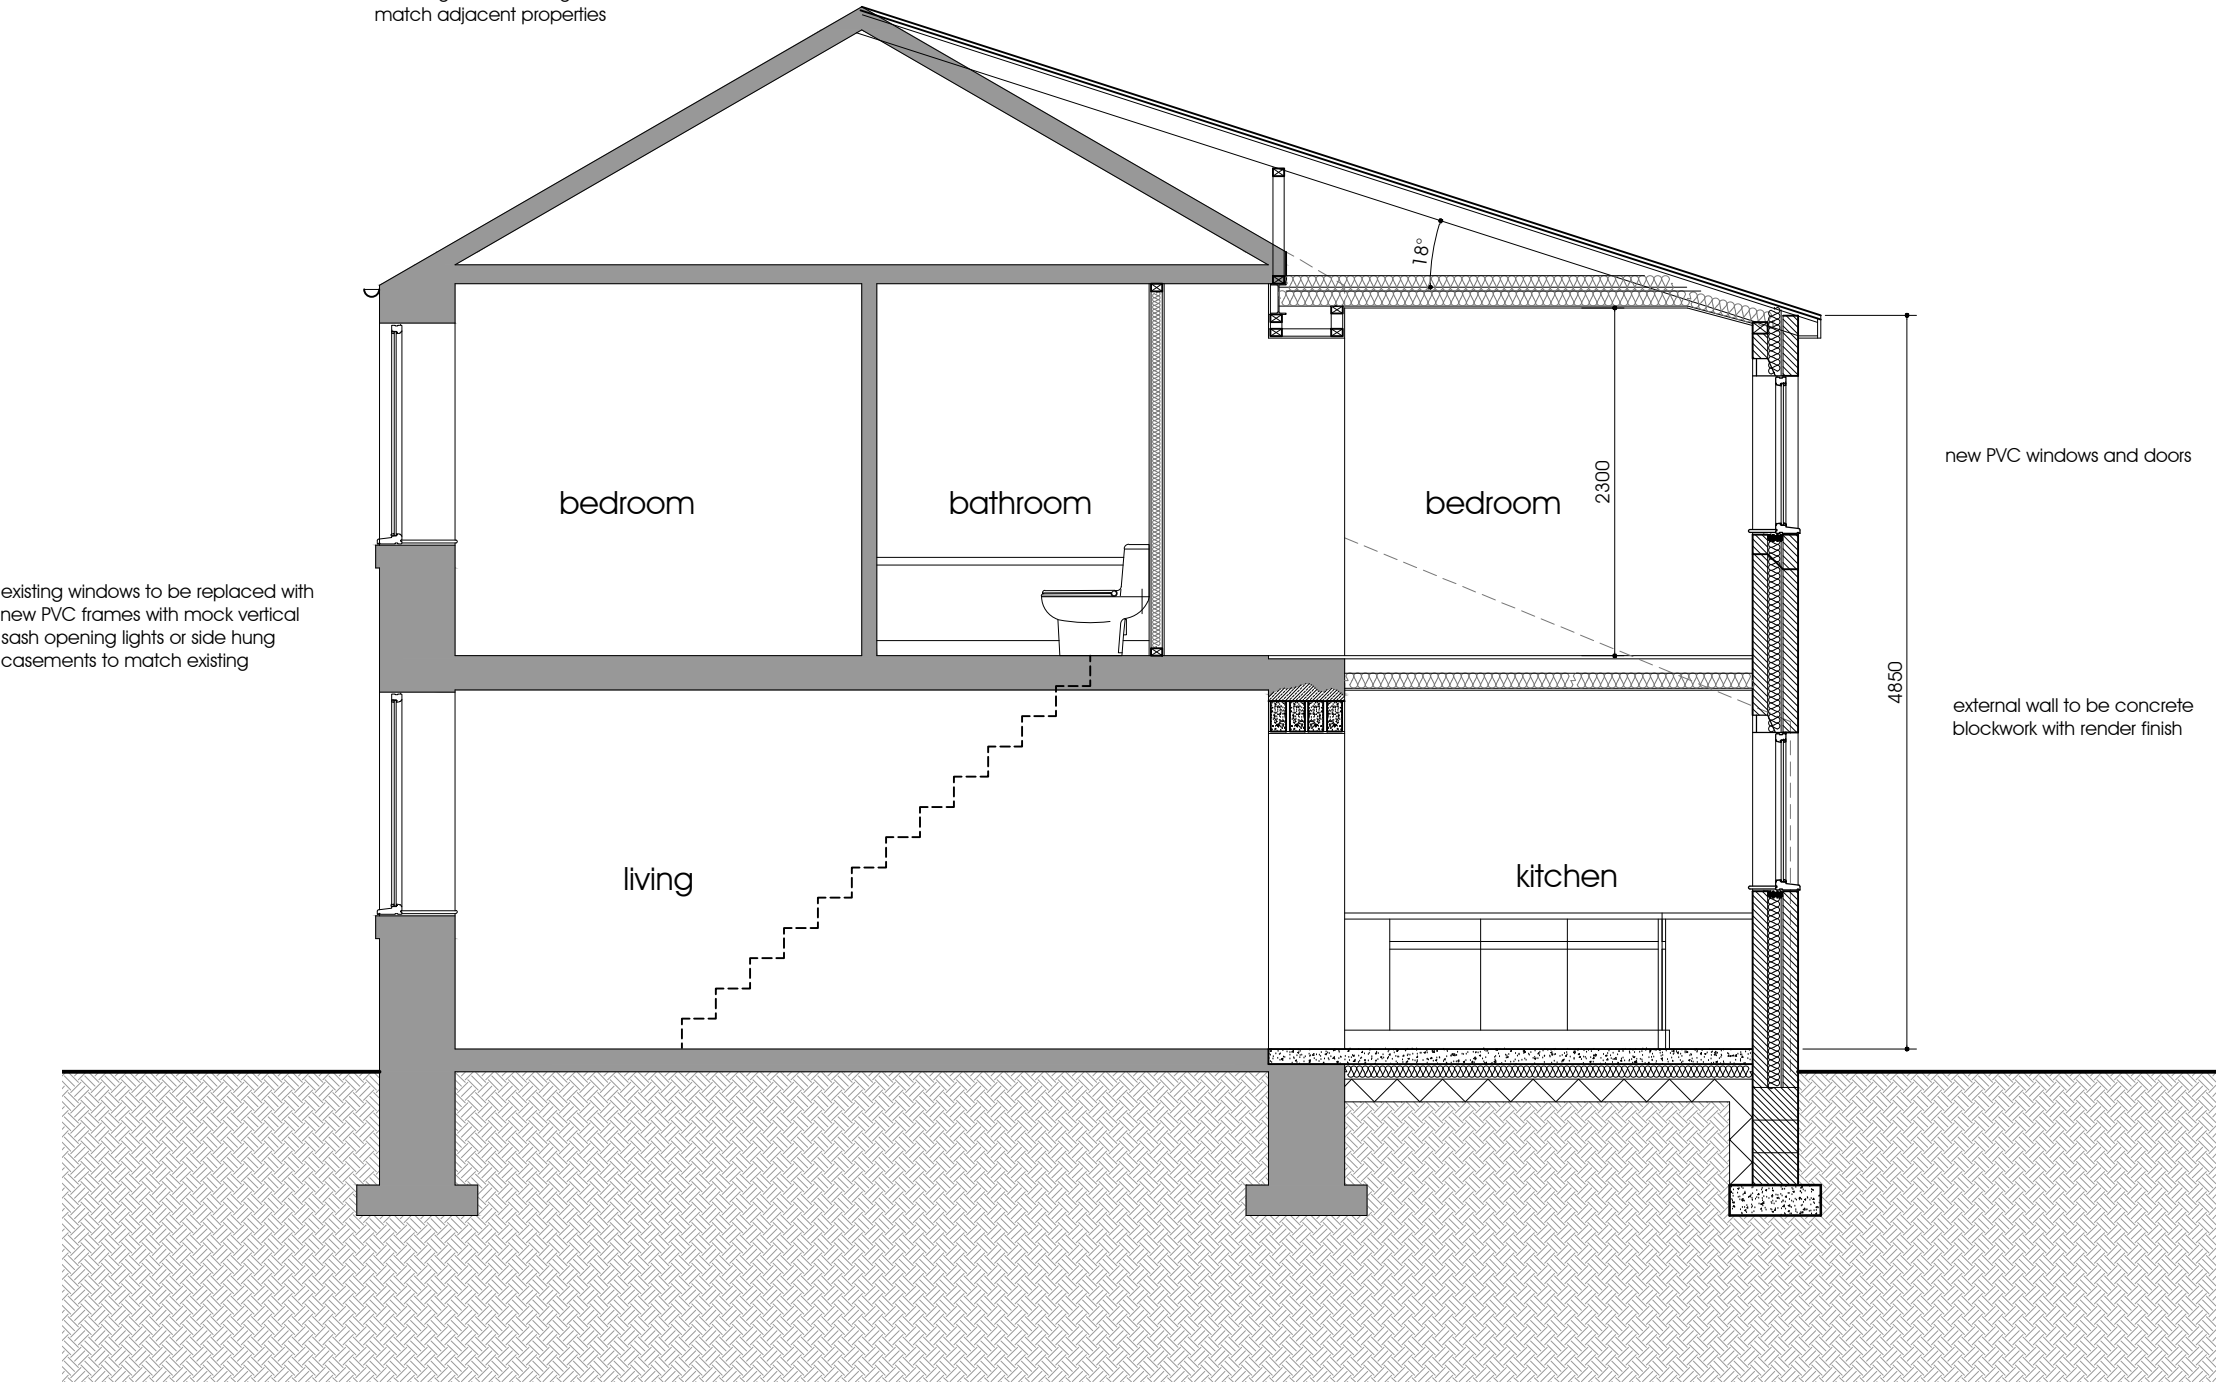

proposed section

Scale: 1:50

status
PLANNING

job no

drawing number

08 d

title
proposed section

scale

1:50 @ A3

date

august 2024

project

41-43 newbold street,
newbold, rochdale,
single dwelling to 2no
2 bed dwellings

client

mr & mrs w westy

do not scale this drawing
all dimensions to be verified on site
this drawing is the property of the author and
copyright is reserved by them the drawing is not
to be copied or disclosed to any unauthorized
person without express and prior written consent