


REV	DESCRIPTION	DATE	BY
AF	AS FITTED	12.05.23	MC

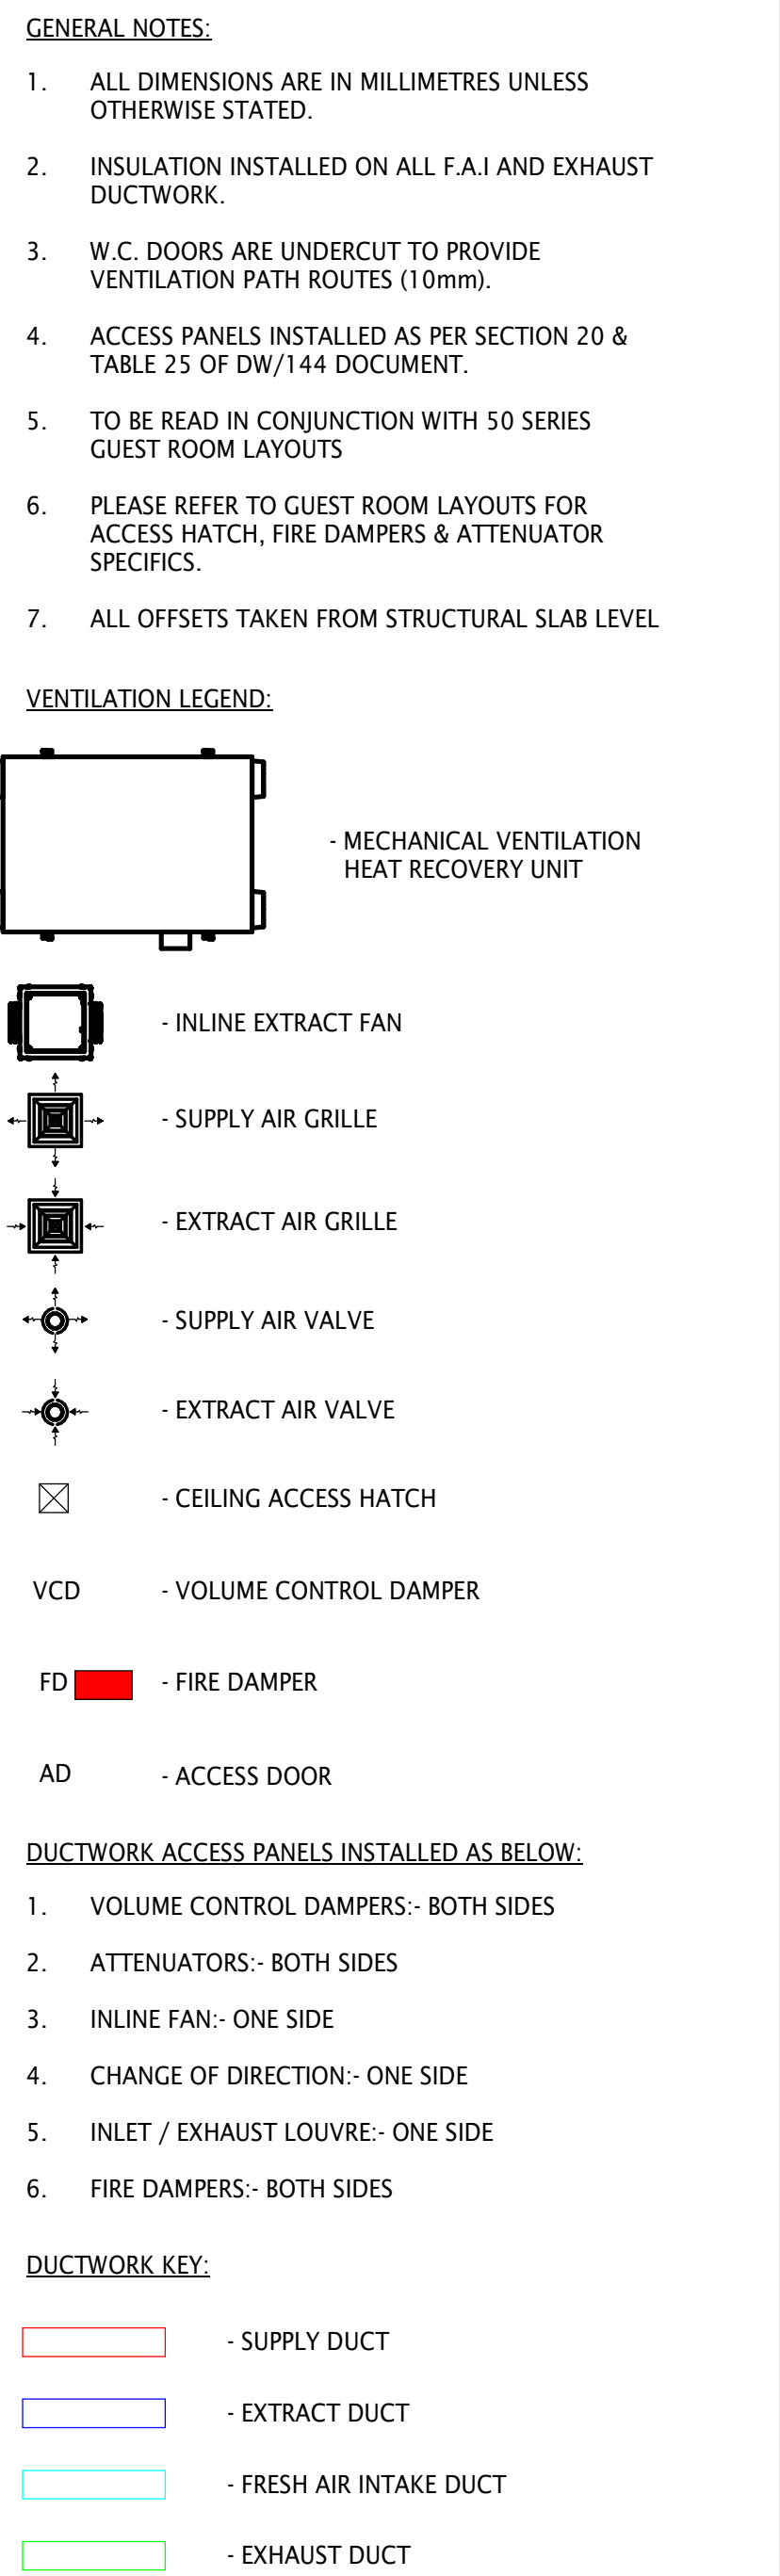

1 : 50

* "XX" DENOTED TYPICAL LEVEL BETWEEN LEVELS 02 & 05

Client



WILLMOTT DIXON

Level 02 - 05 - Ventilation & AC Layout

Date 17.05.22	Drawn by MD	Check by MC
Scale @ A0 1 : 50	Status CR	Revision AF
Drawing Number RR2-AME-B2-ZZ-DR-M-57003		

