
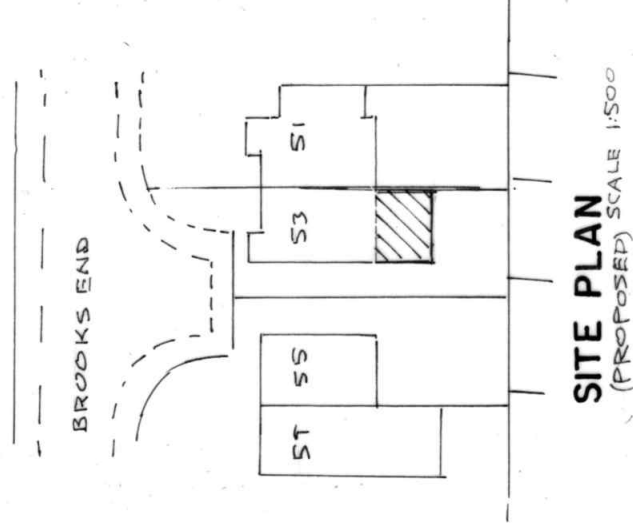
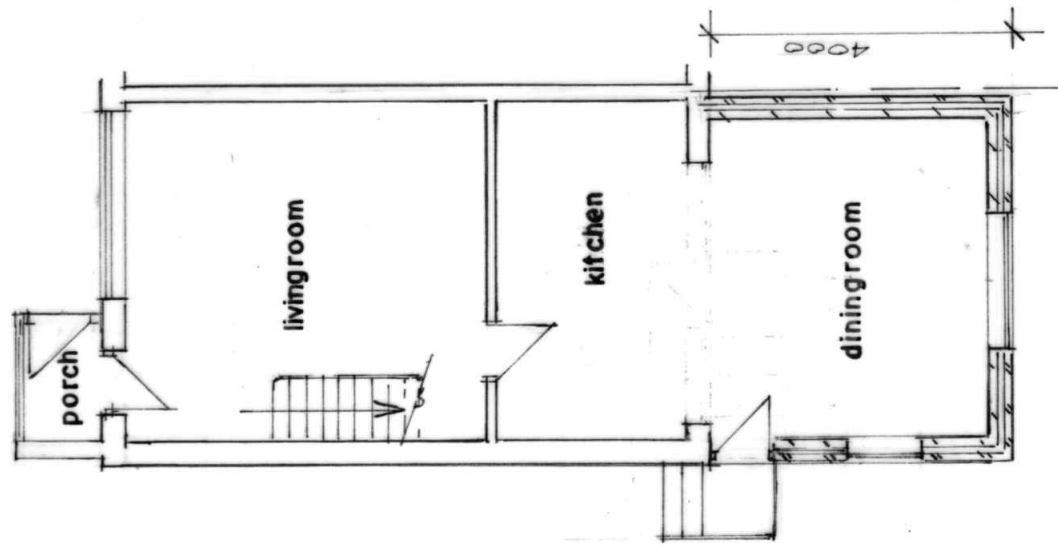
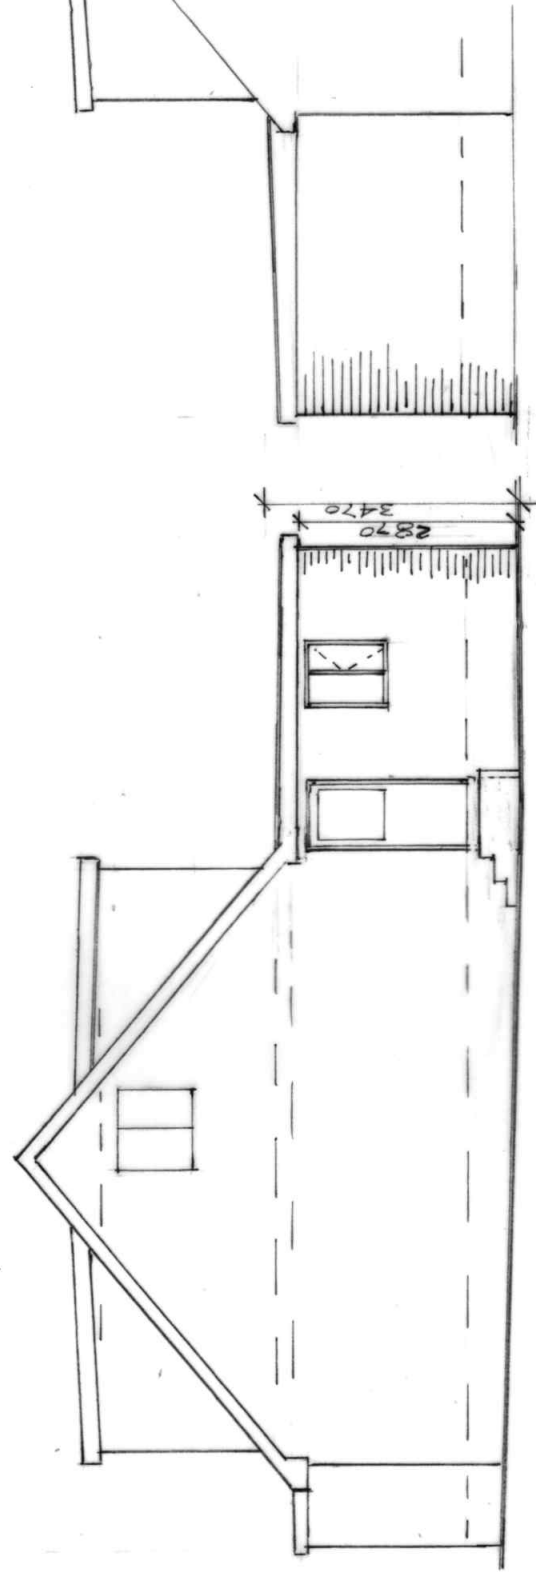


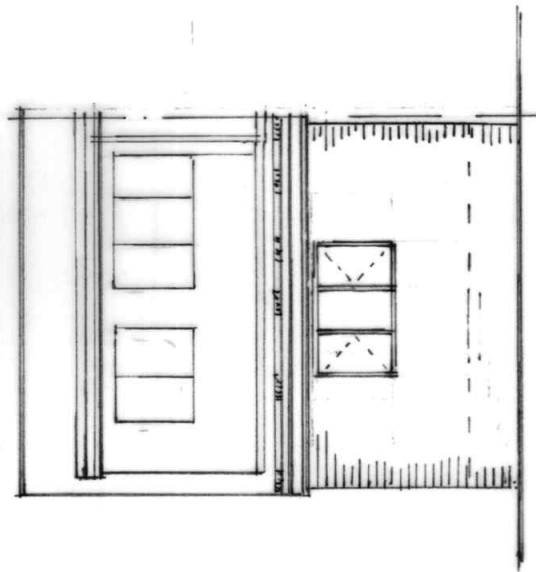

BUILDING DESIGN SERVICES

M. FAROOQ

418 Bury Road Rochdale OL11 5EU.

Tel: 01706 712231 Mob: 07967605763

**PROPOSED SINGLE STOREY REAR EXTENSION AT
53 BROOKS END NORDEN ROCHDALE OL11 5XX**

For: Mr KHURRAM RAFIQ

Plan	
-------------	--

Scale 1:100

Elevation

Scale 1:100

2130/2