


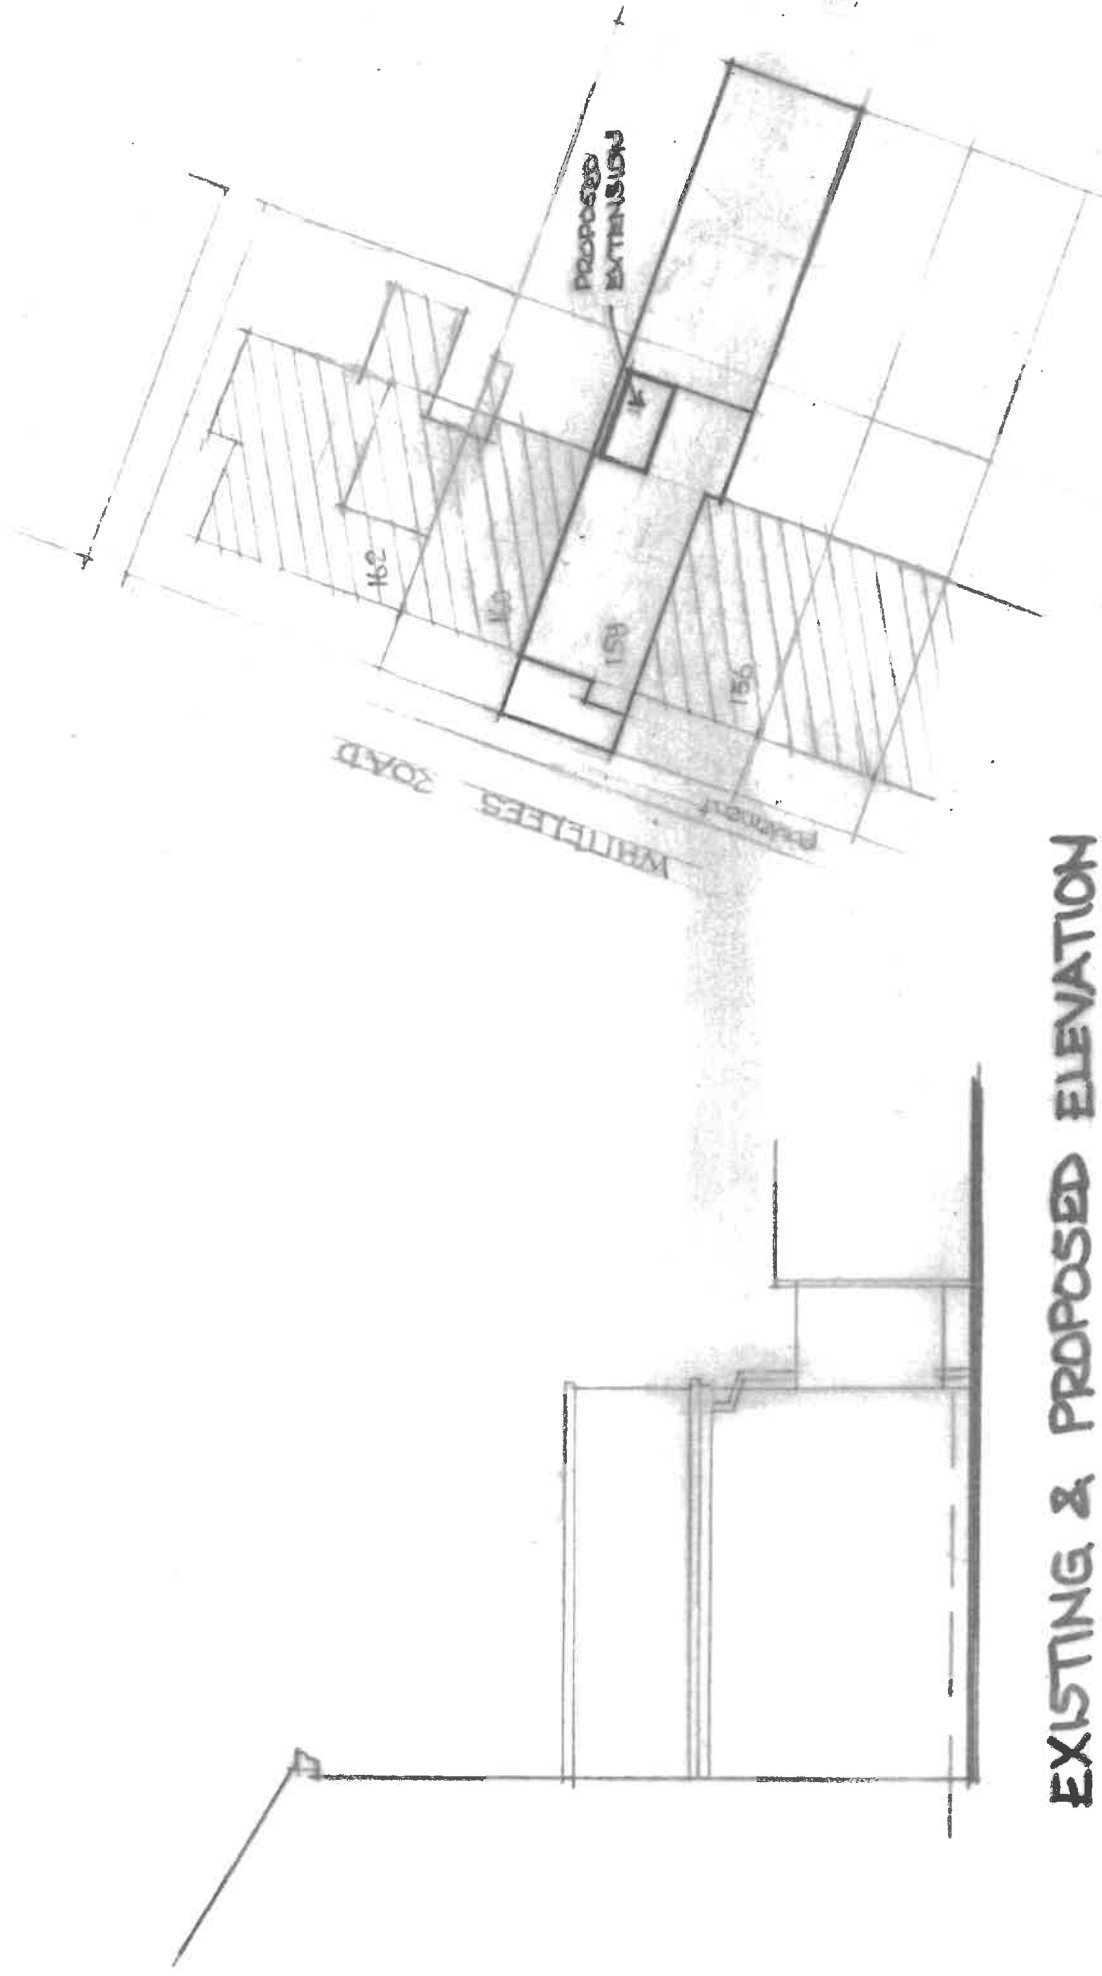

EXISTING & PROPOSED ELEVATION
VIEWED FROM No 156, WHITELEES RD.

BLOCK PLAN
scale:- 1:200

SCALE:- 1:50 & 1:200
DATE: APRIL 2024
DRAWING No. 614/19

MR AND MRS BURKE

158, WHITELEES ROAD, LITTLEBOROUGH OL15 8DU

VEDDED.