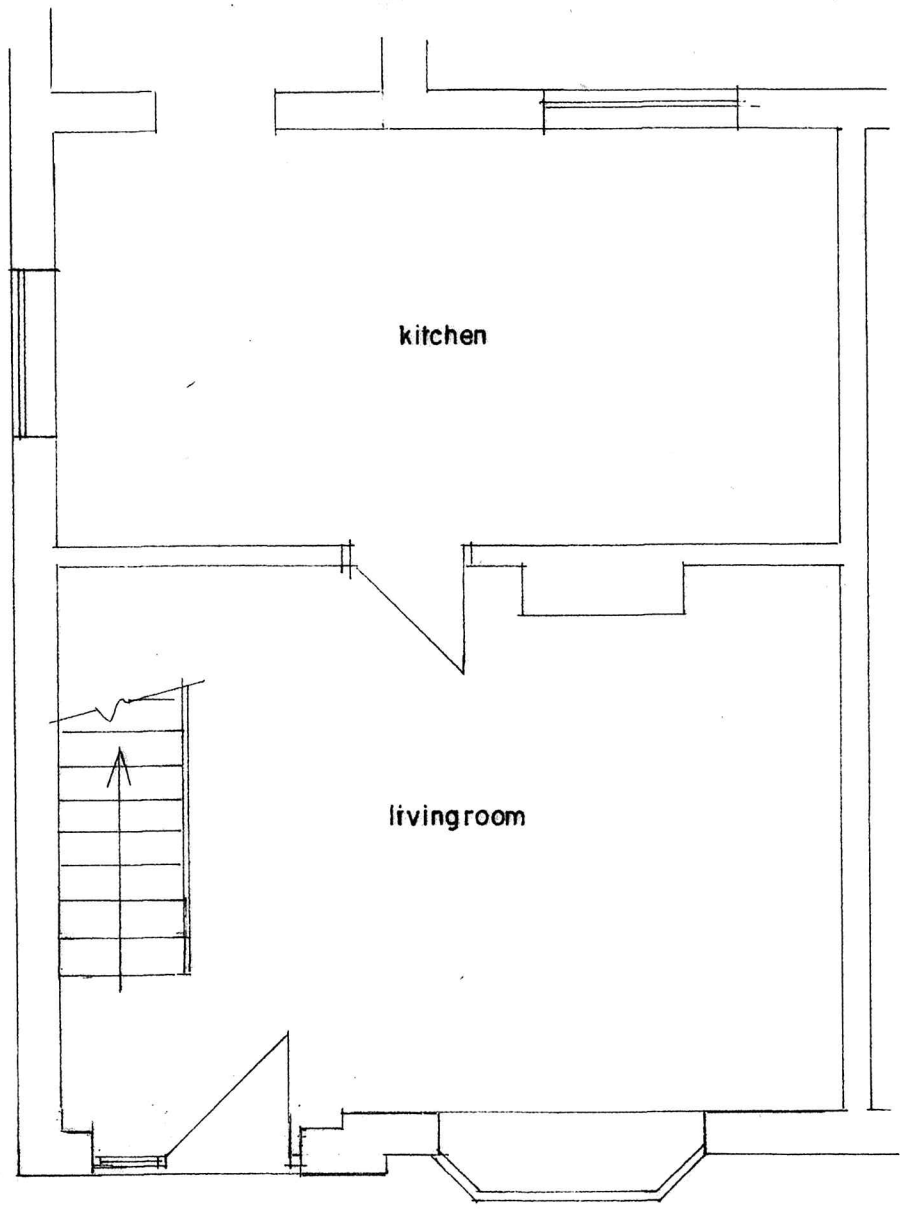

GROUND FLOOR PLAN
(EXISTING)

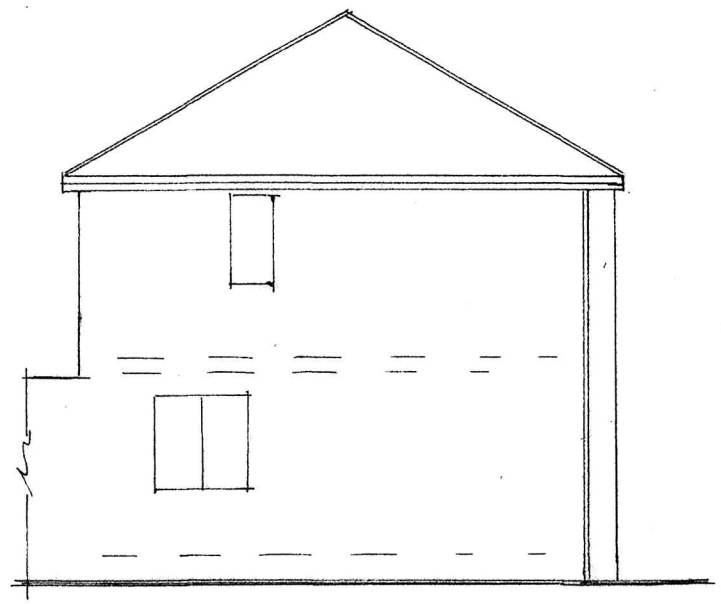

SIDE ELEVATION
(EXISTING)

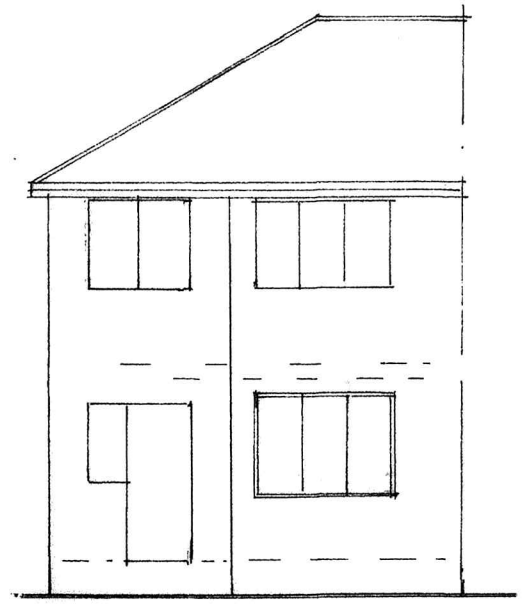

FRONT ELEVATION
(EXISTING)

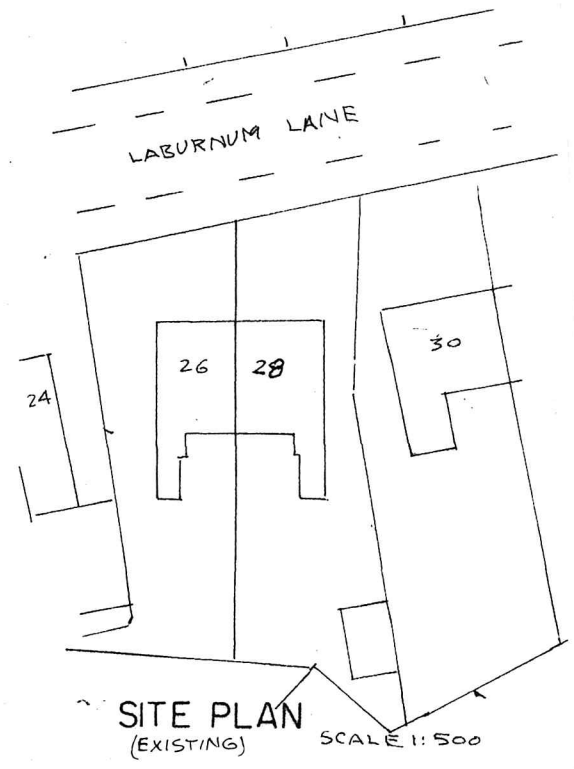

SITE PLAN
(EXISTING) SCALE 1:500

BUILDING DESIGN SERVICES
M. FAROOQ
6 Stock Close, Shawclough, Rochdale OL12 6BB
Tel: 01706 712231 Mob: 07967605763

PROPOSED FRONT PORCH AT
28 LABURNUM LANE NEW 'HEY OL16 4LP

For: Mr JOHN OLDHAM

Plan	*Scale 1:50*	**1685 /1**
Elevation	*Scale 1:100*	

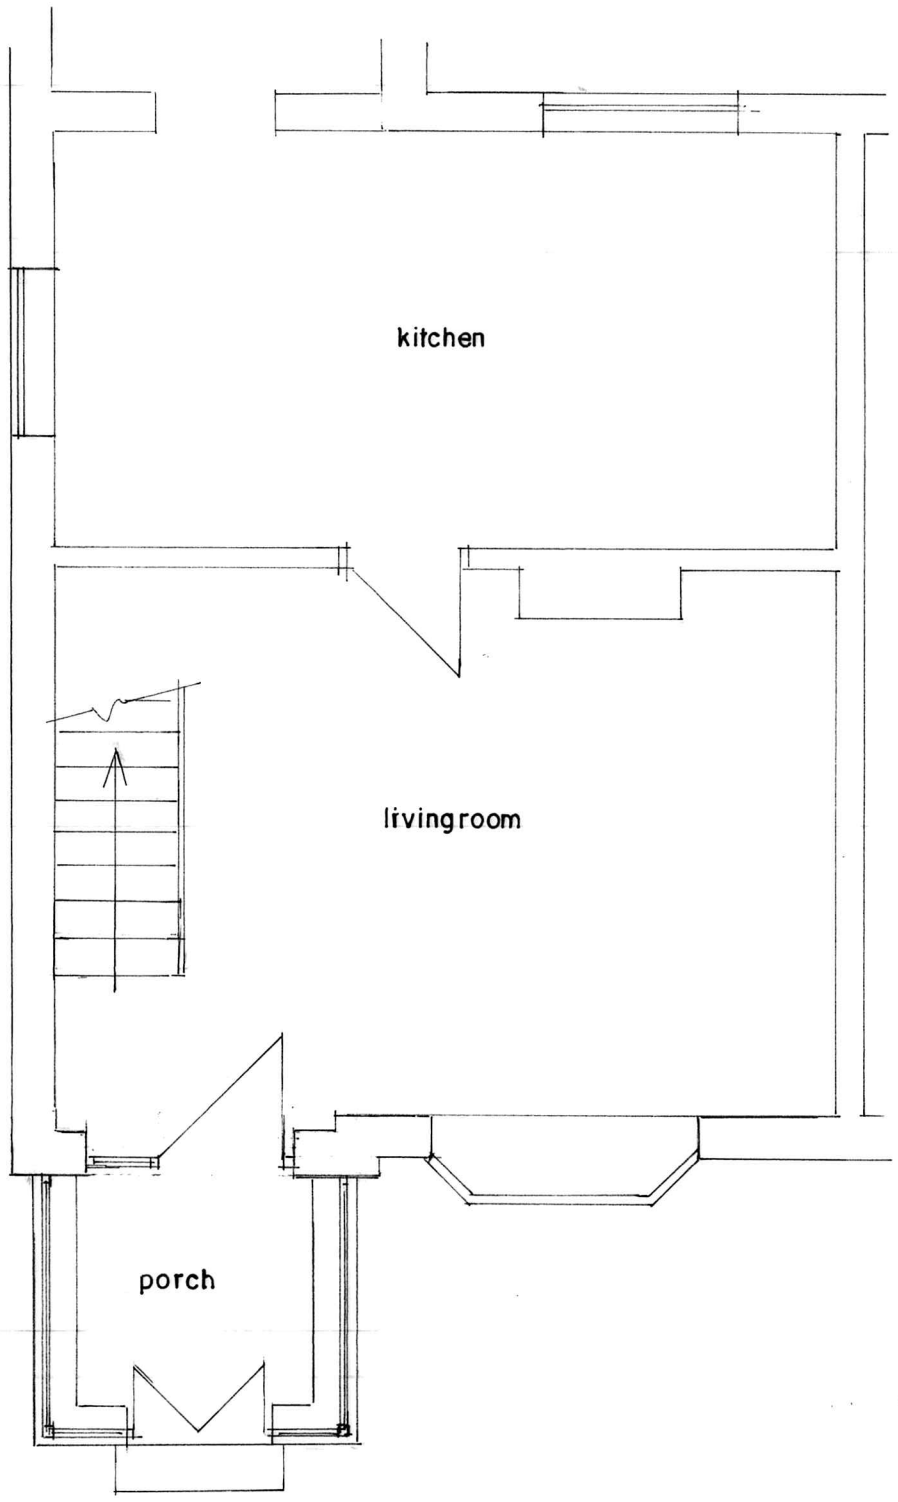

GROUND FLOOR PLAN
(PROPOSED)

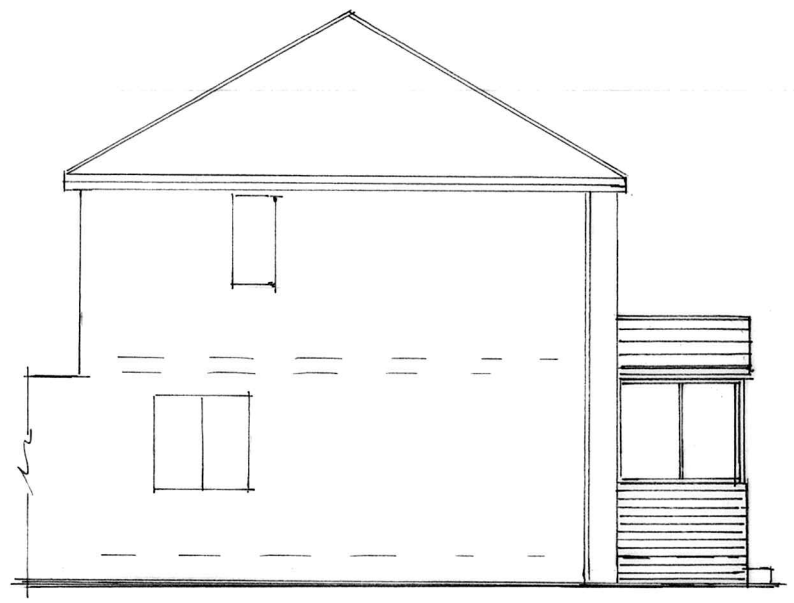

SIDE ELEVATION
(PROPOSED)



FRONT ELEVATION
(PROPOSED)

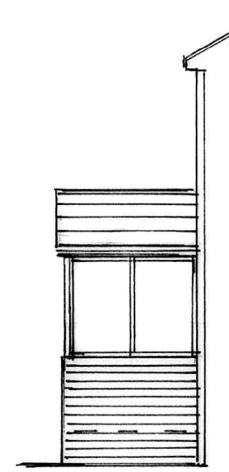

SIDE ELEVATION
(PROPOSED)

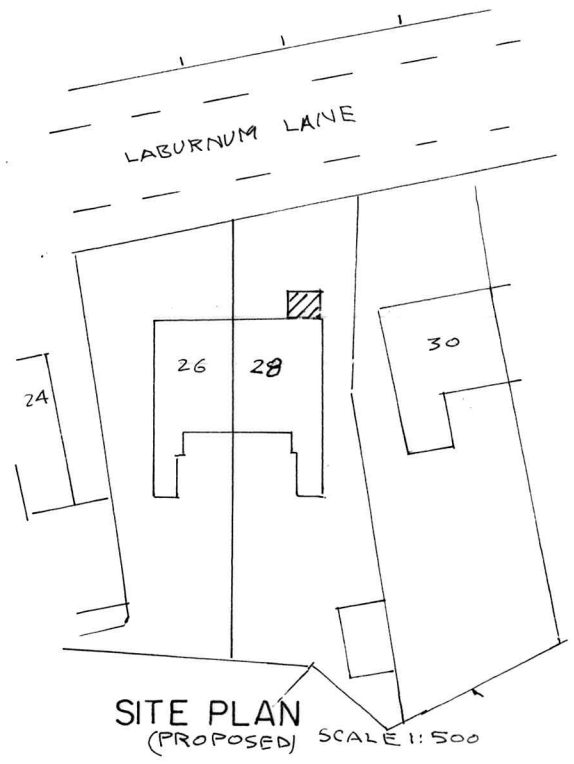

SITE PLAN
(PROPOSED) SCALE 1:500

BUILDING DESIGN SERVICES
M. FAROOQ
6 Stock Close, Shawclough, Rochdale OL12 6BB
Tel: 01706 712231 Mob: 07967605763

PROPOSED FRONT PORCH AT
28 LABURNUM LANE NEW HEY OL16 4LP

For: Mr JOHN OLDHAM

Plan	*Scale 1:50*	**1685 /2**
Elevation	*Scale 1:100*	