




Pre Existing Ground Floor

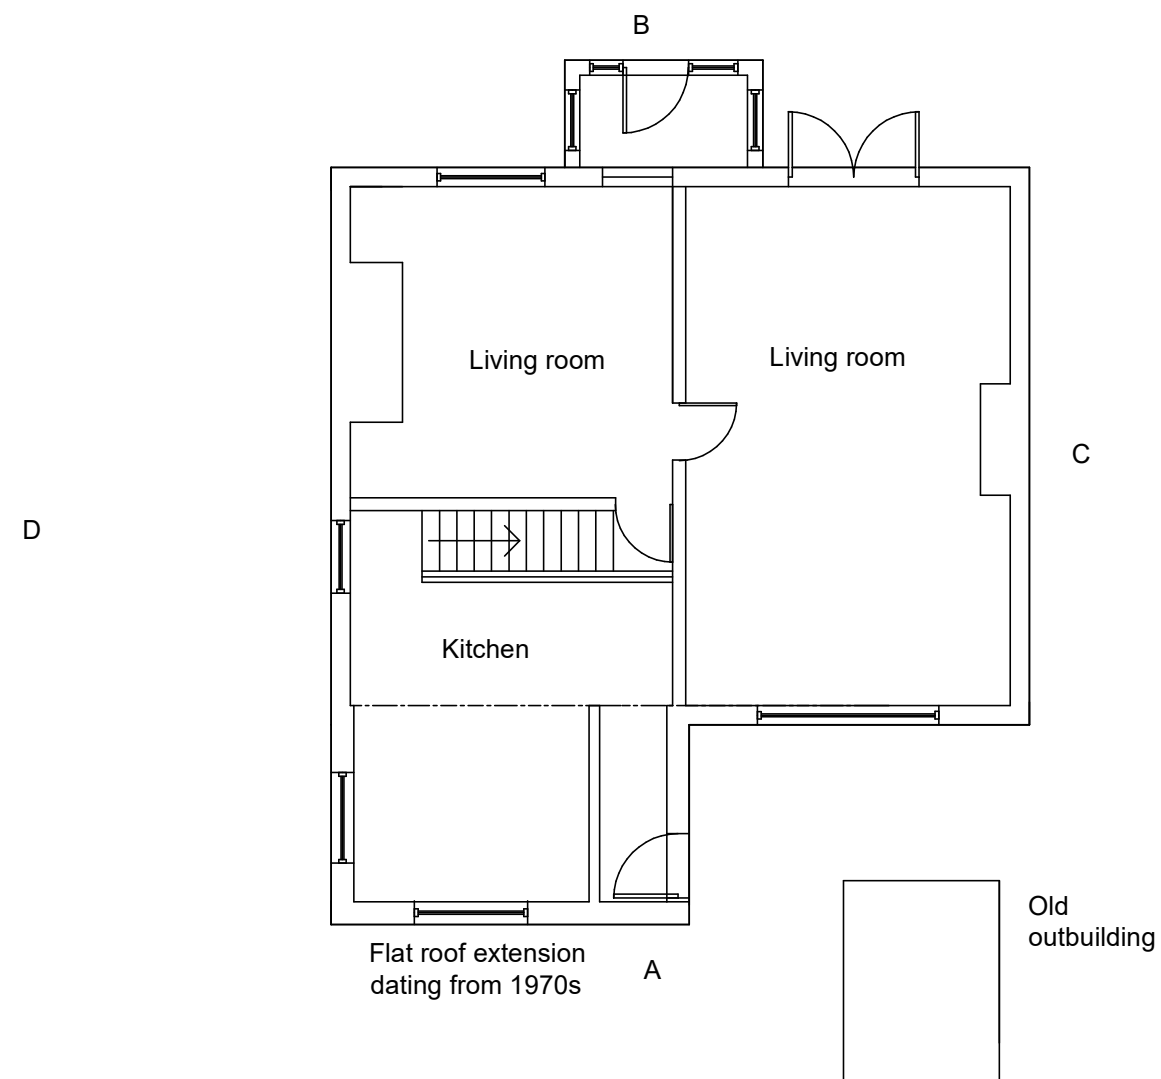

Existing First Floor- no changes proposed

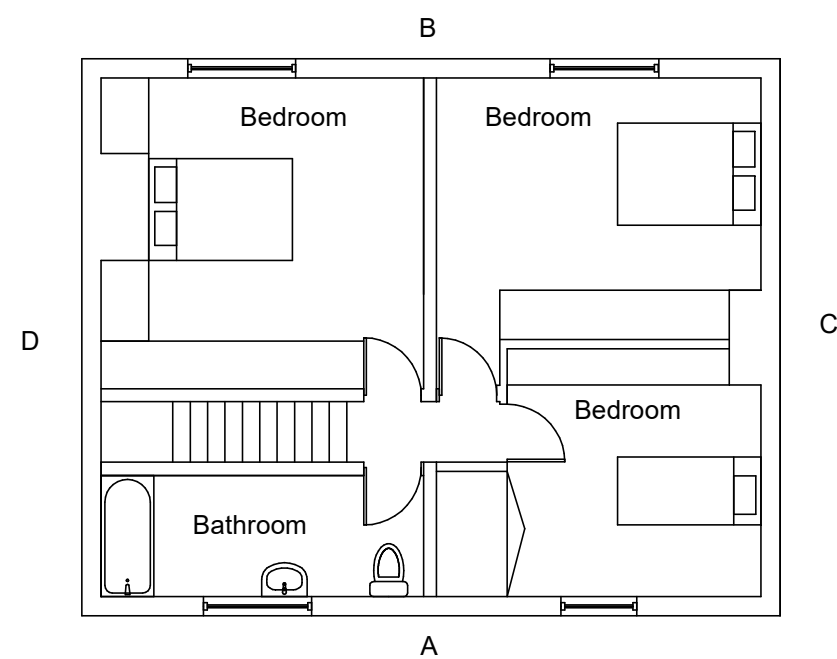

Proposed Ground Floor

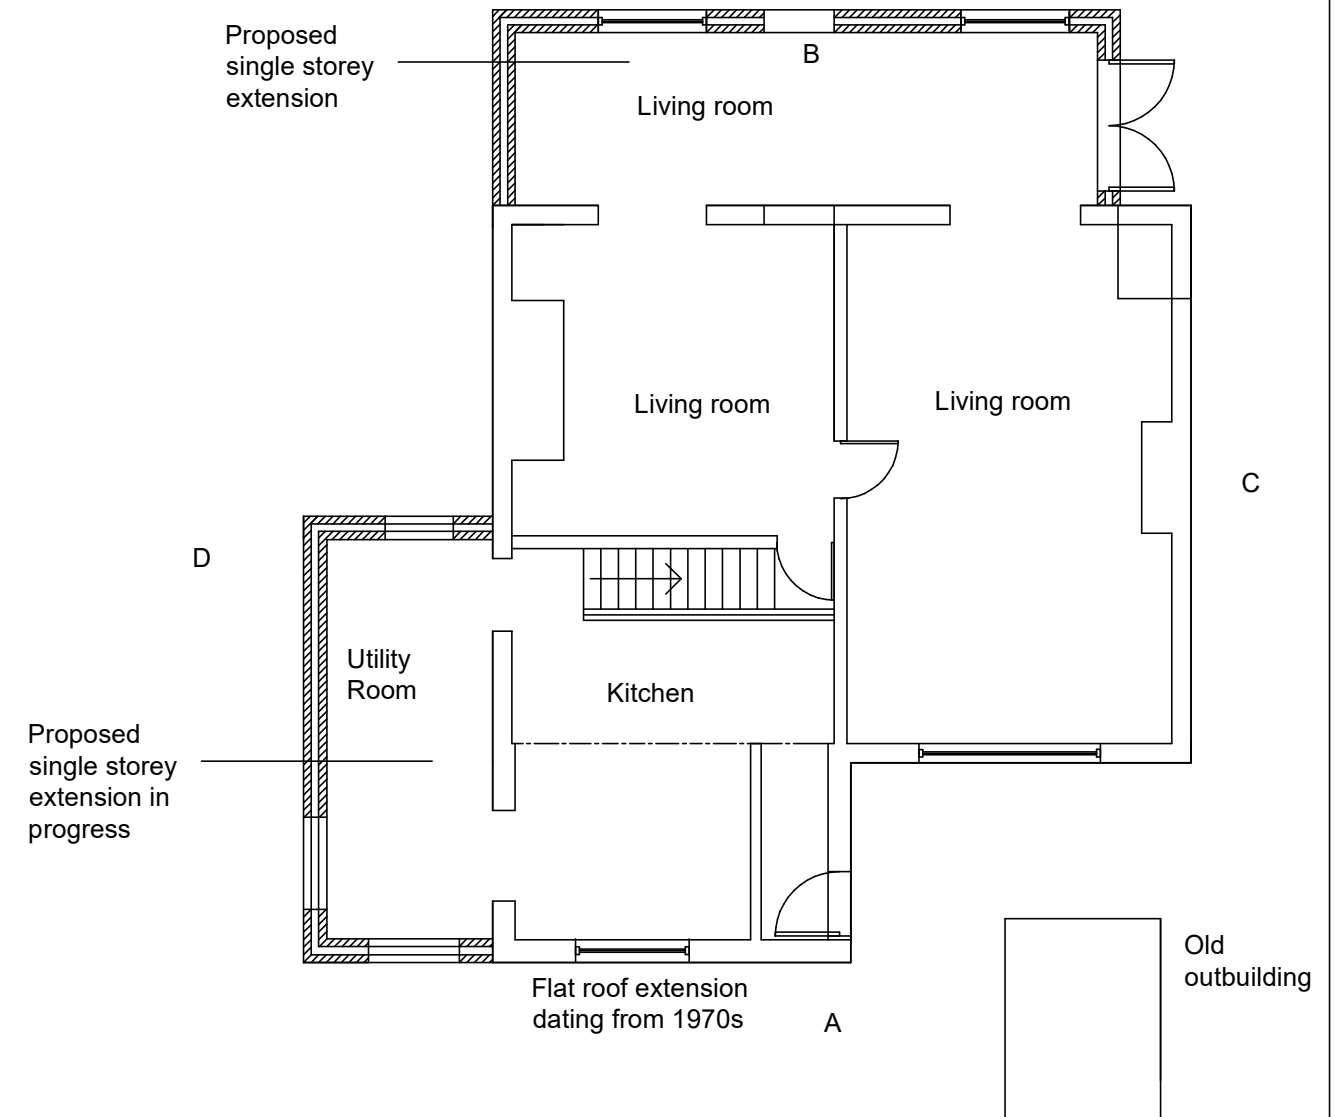

Fern Cottage Baytree Lane Middleton
M242FH

Two Single Storey Extensions

Drawing 5- Existing and proposed plans

Drawing Number 2222-05a

Loganbuilding@outlook.com

07904 649901

Scale 1:100 @A3