




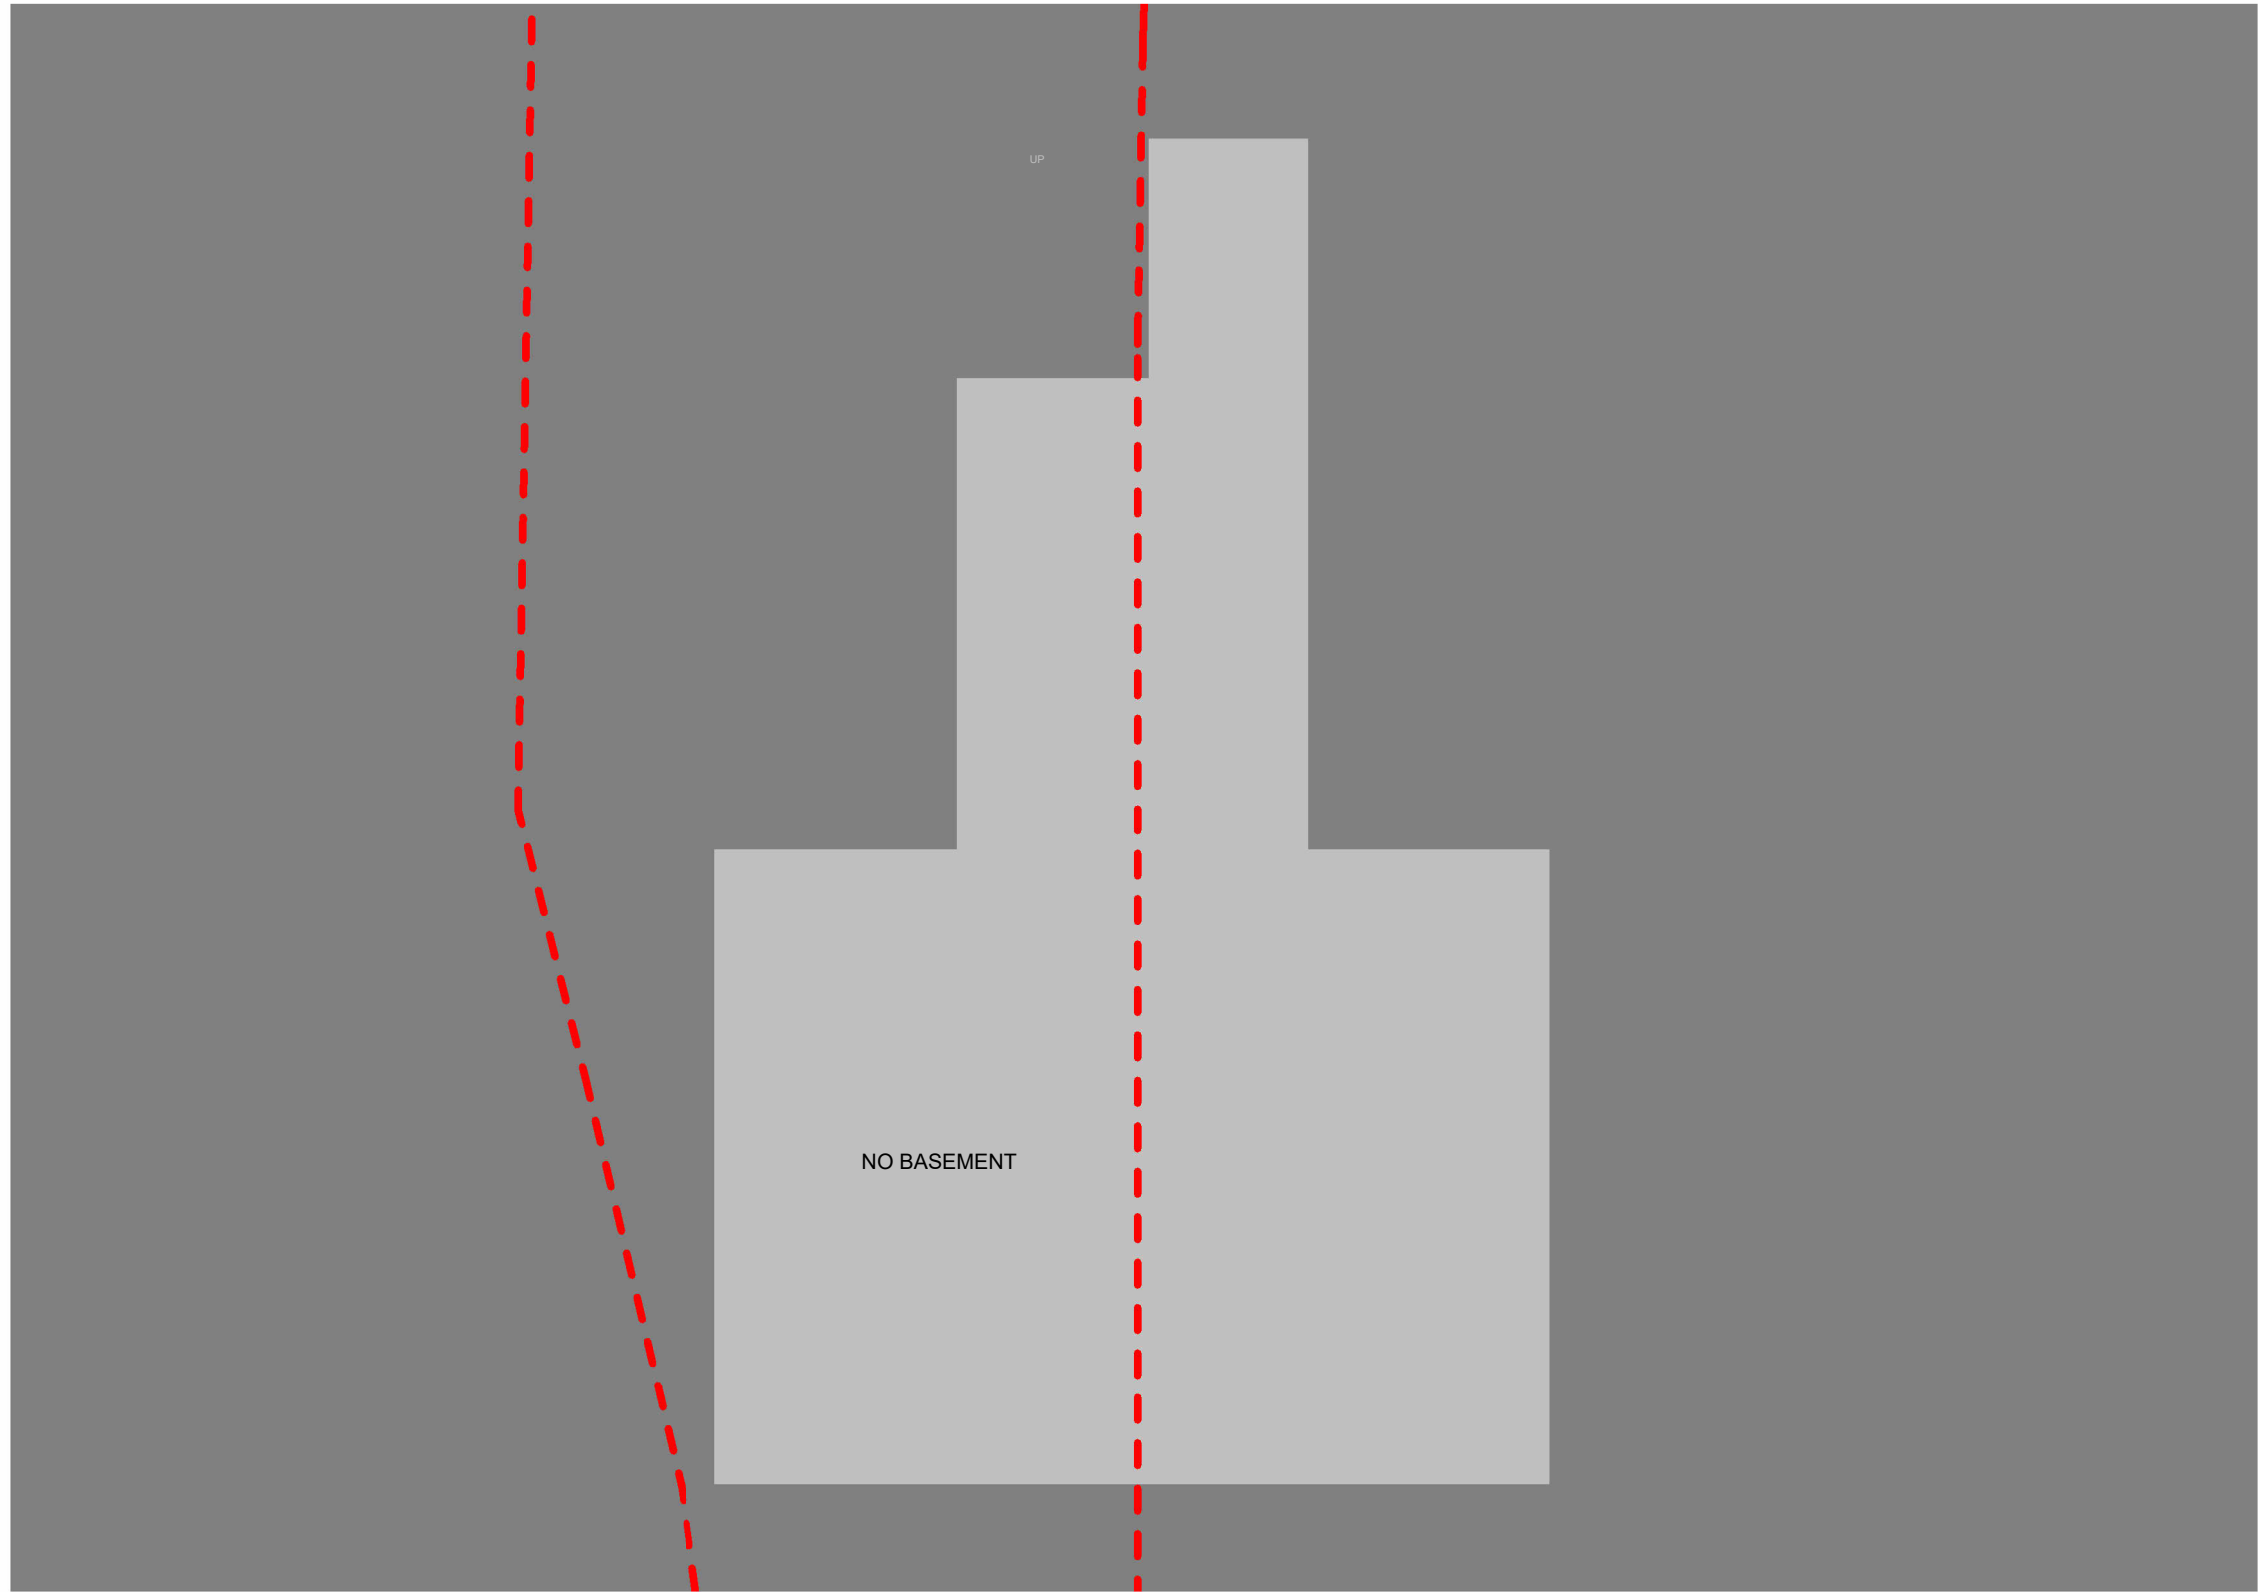


0 Planning - Existing Basement Plan
1 : 100

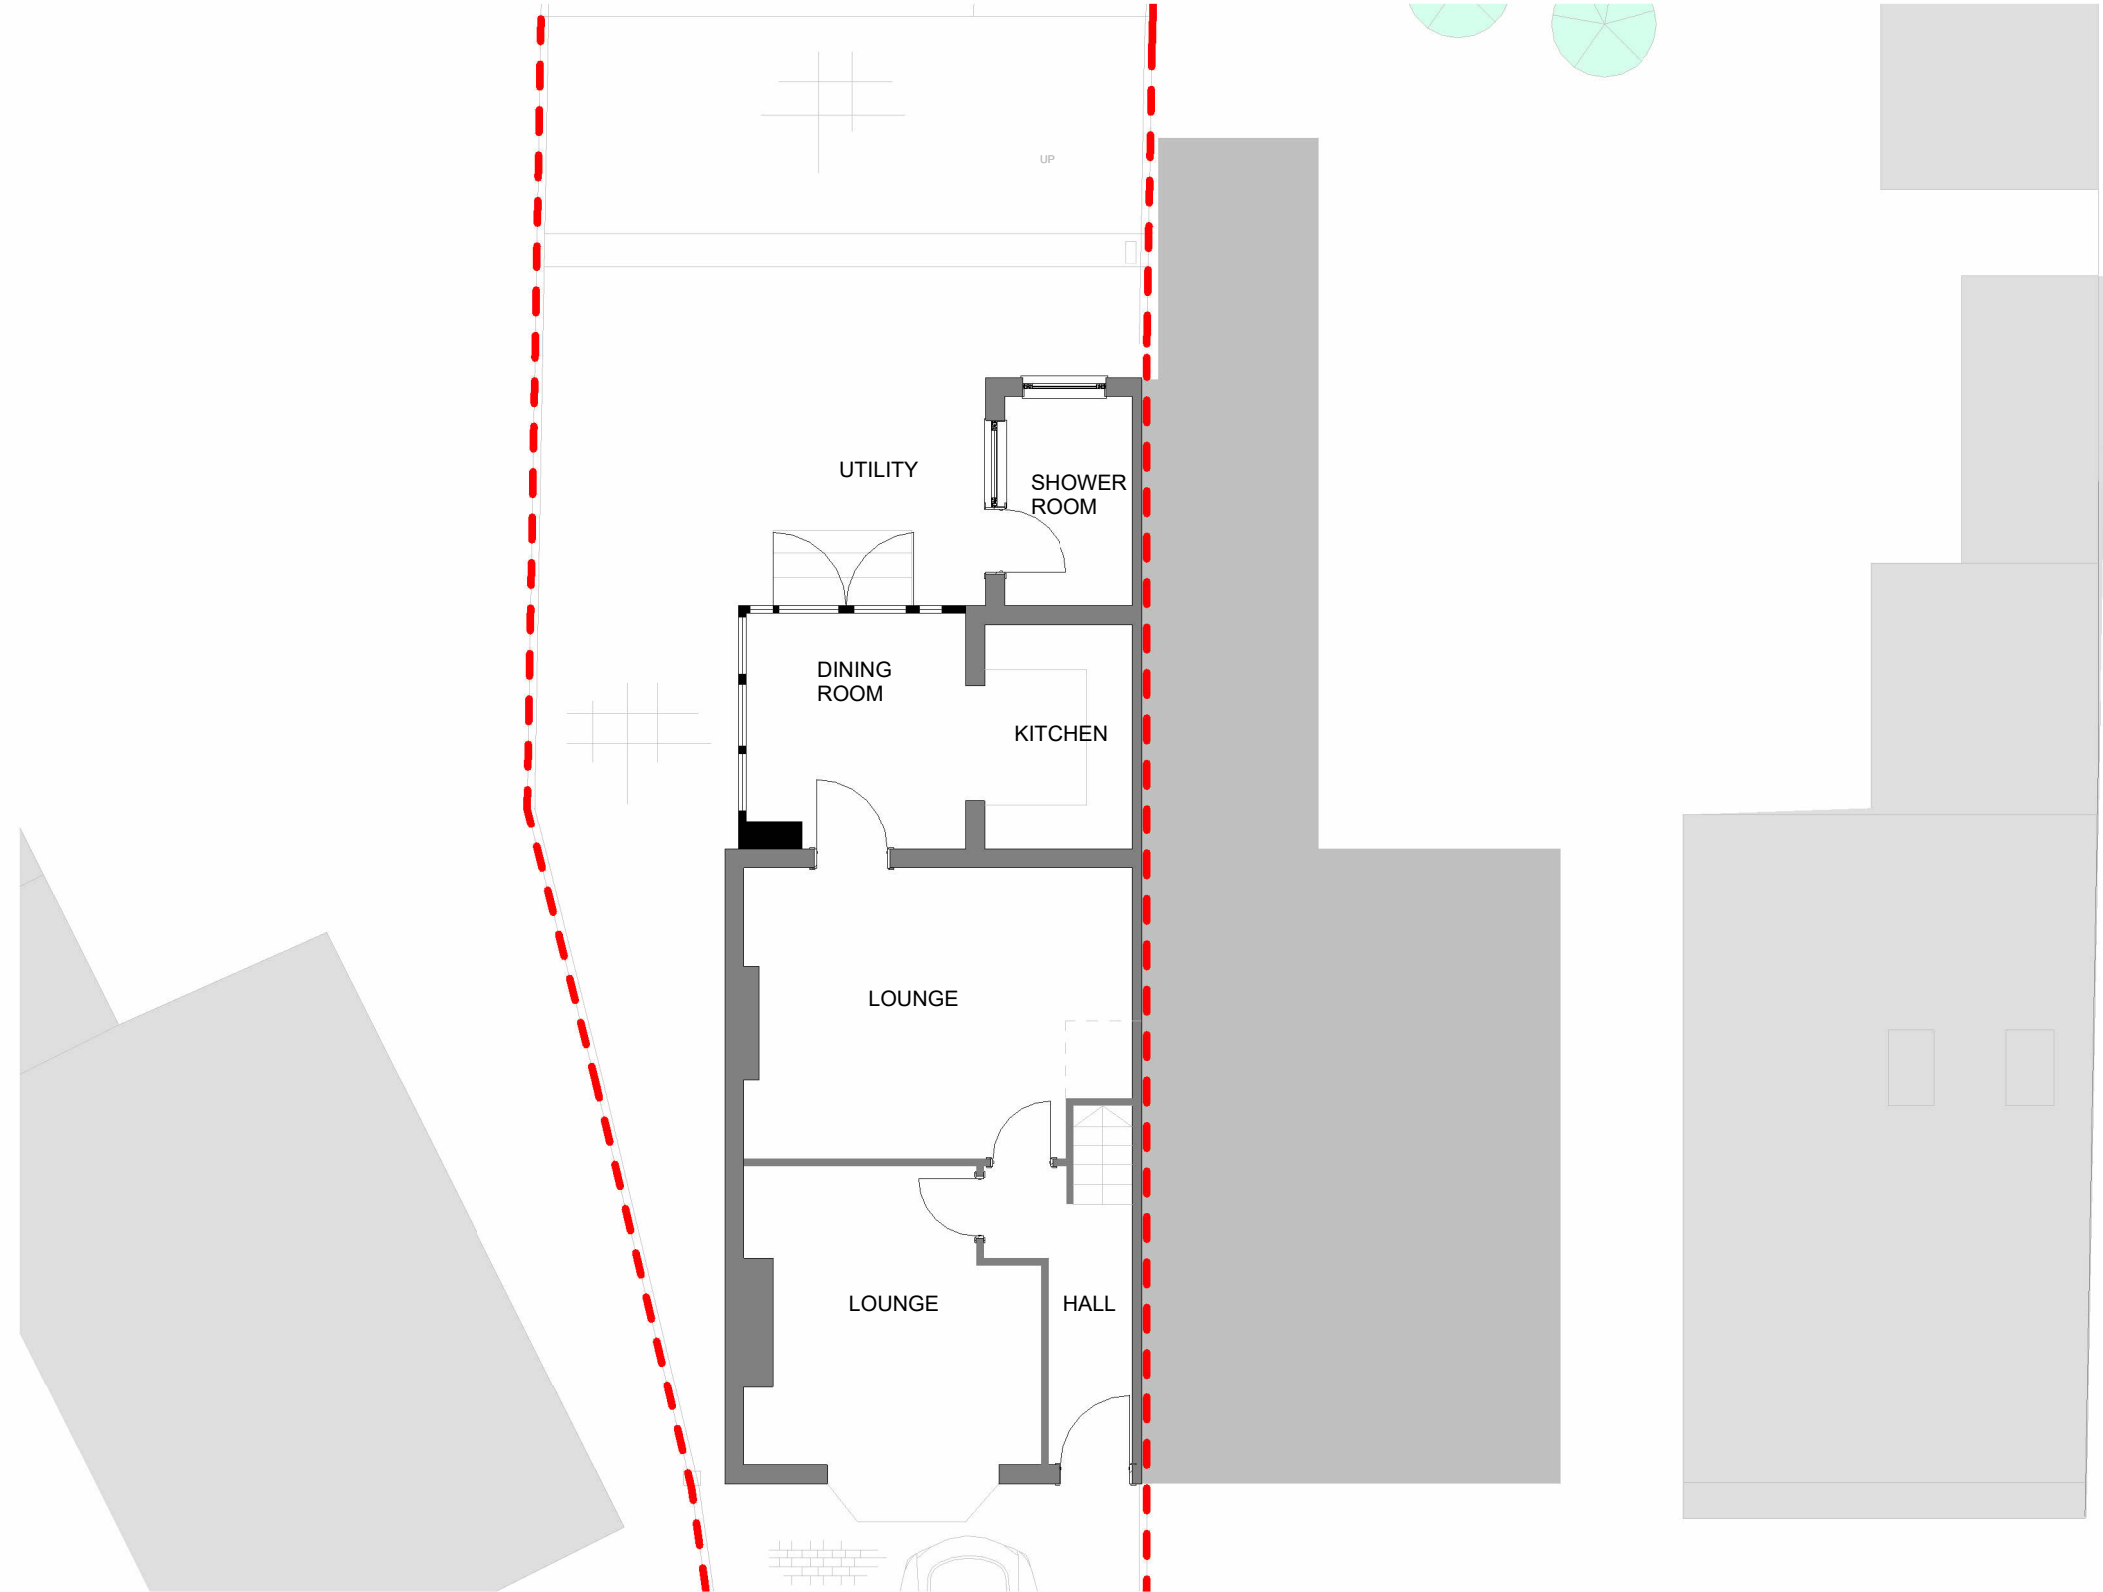

1 Planning - Ground Floor Plan
1 : 100

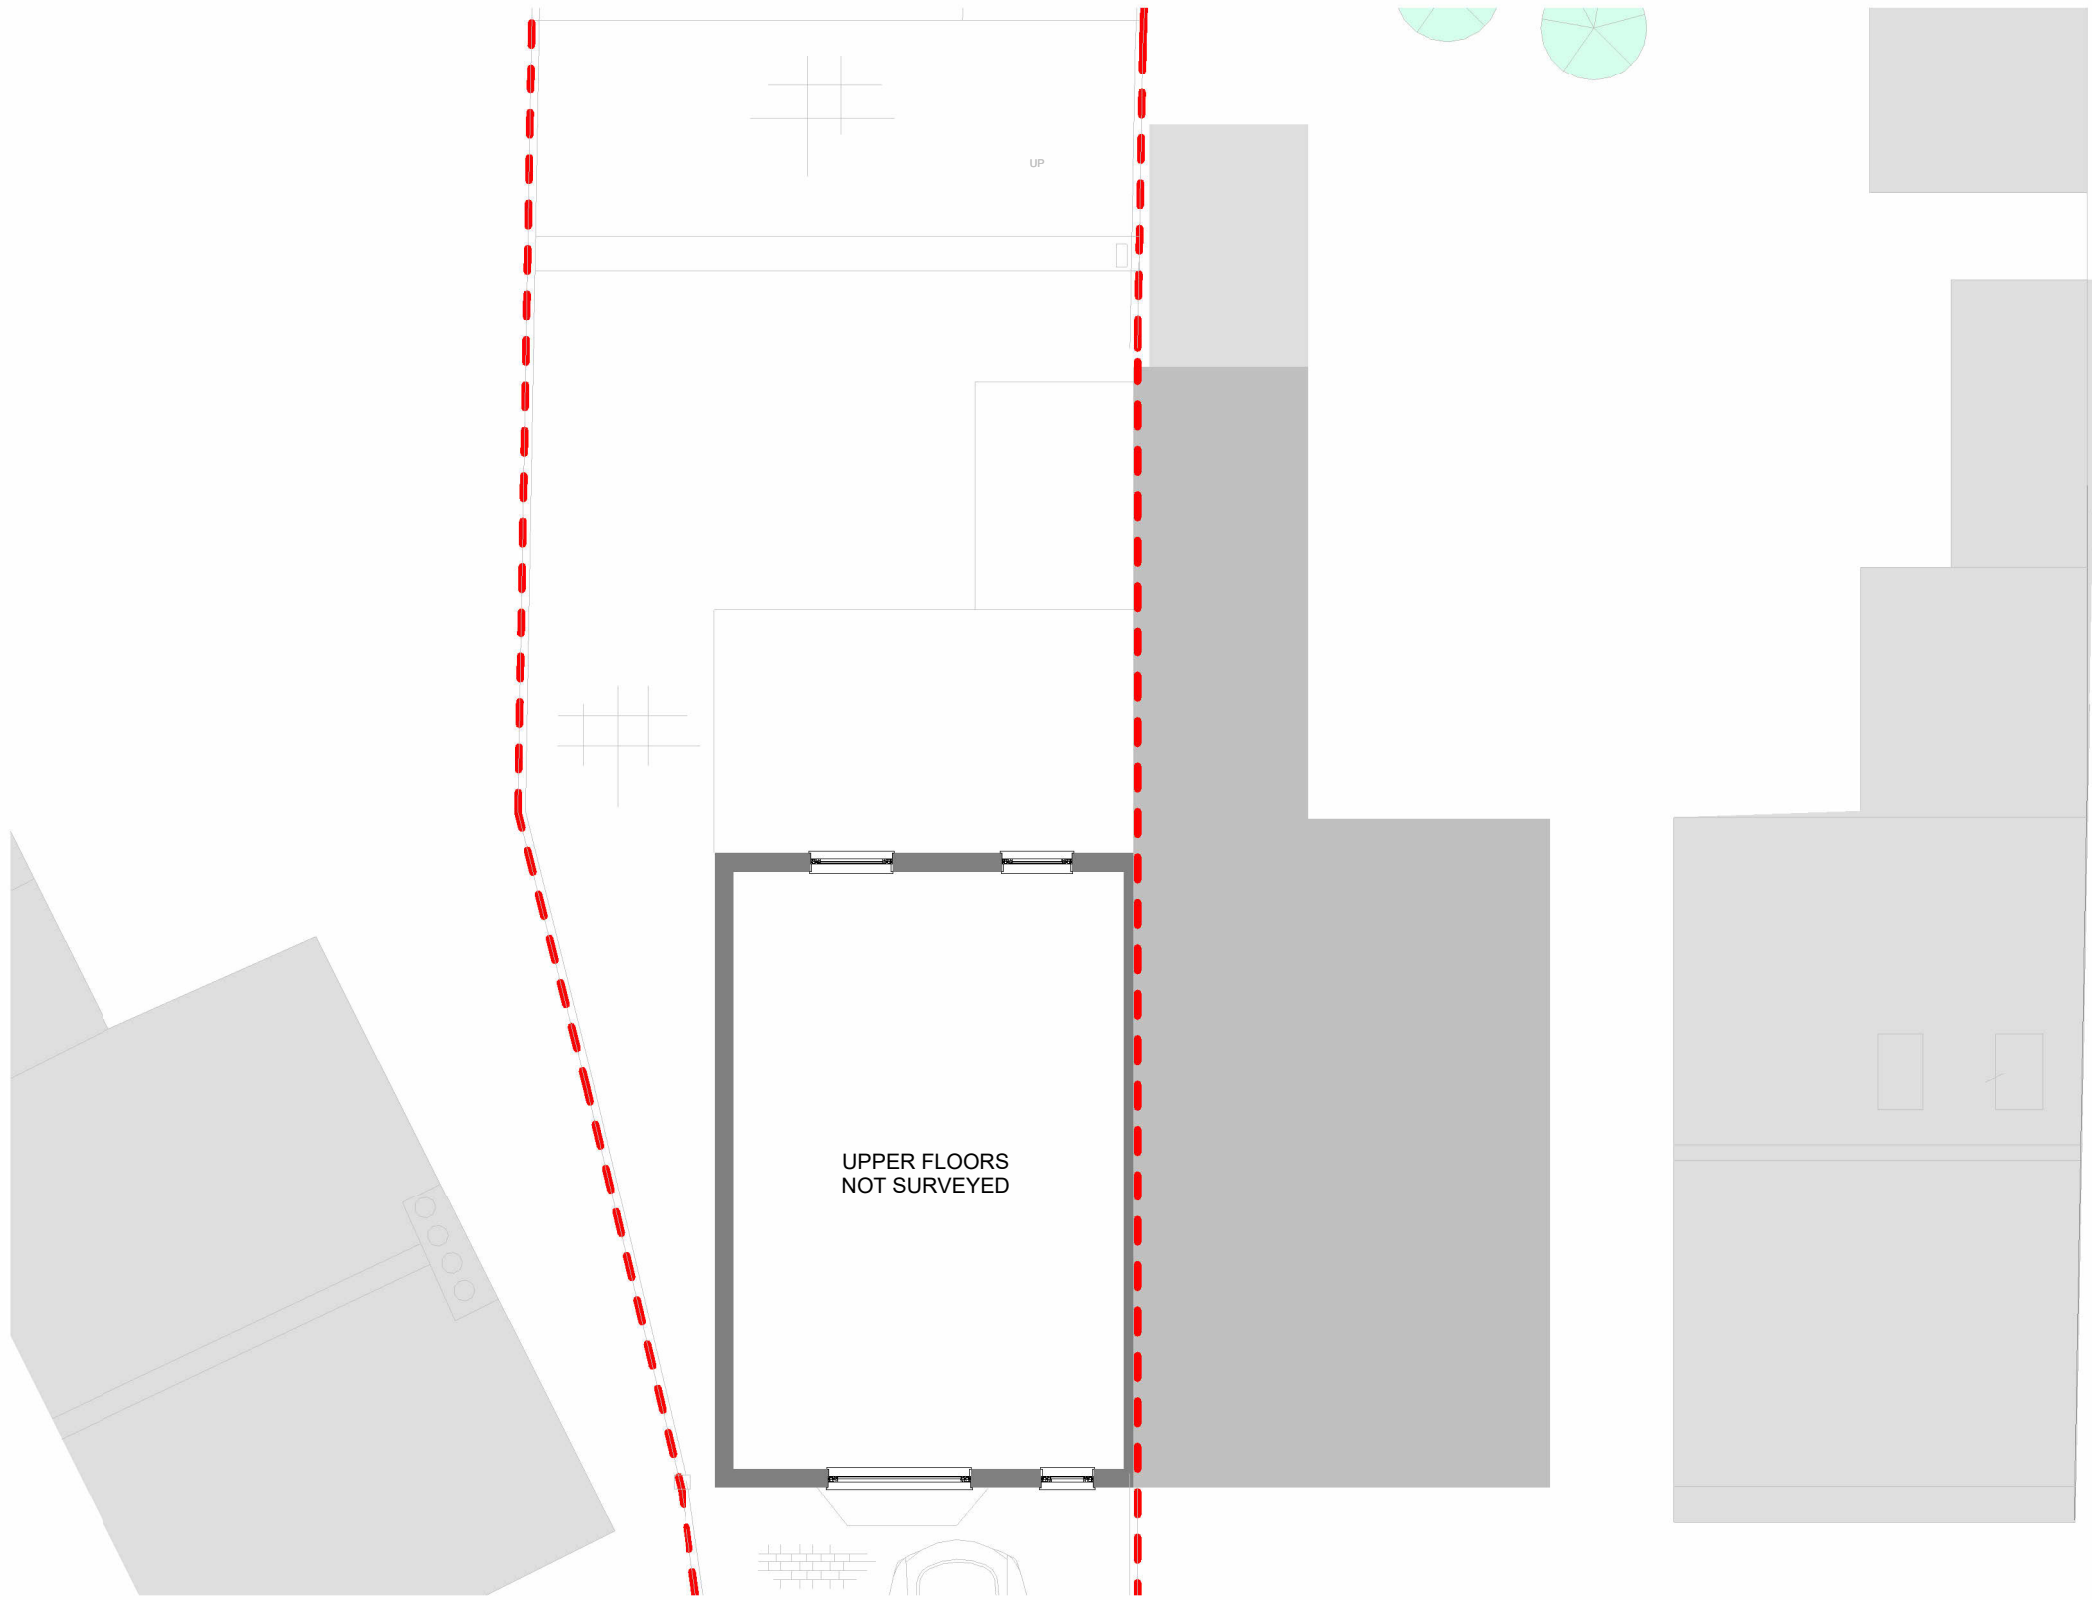

2 Planning - First Floor Plan
1 : 100

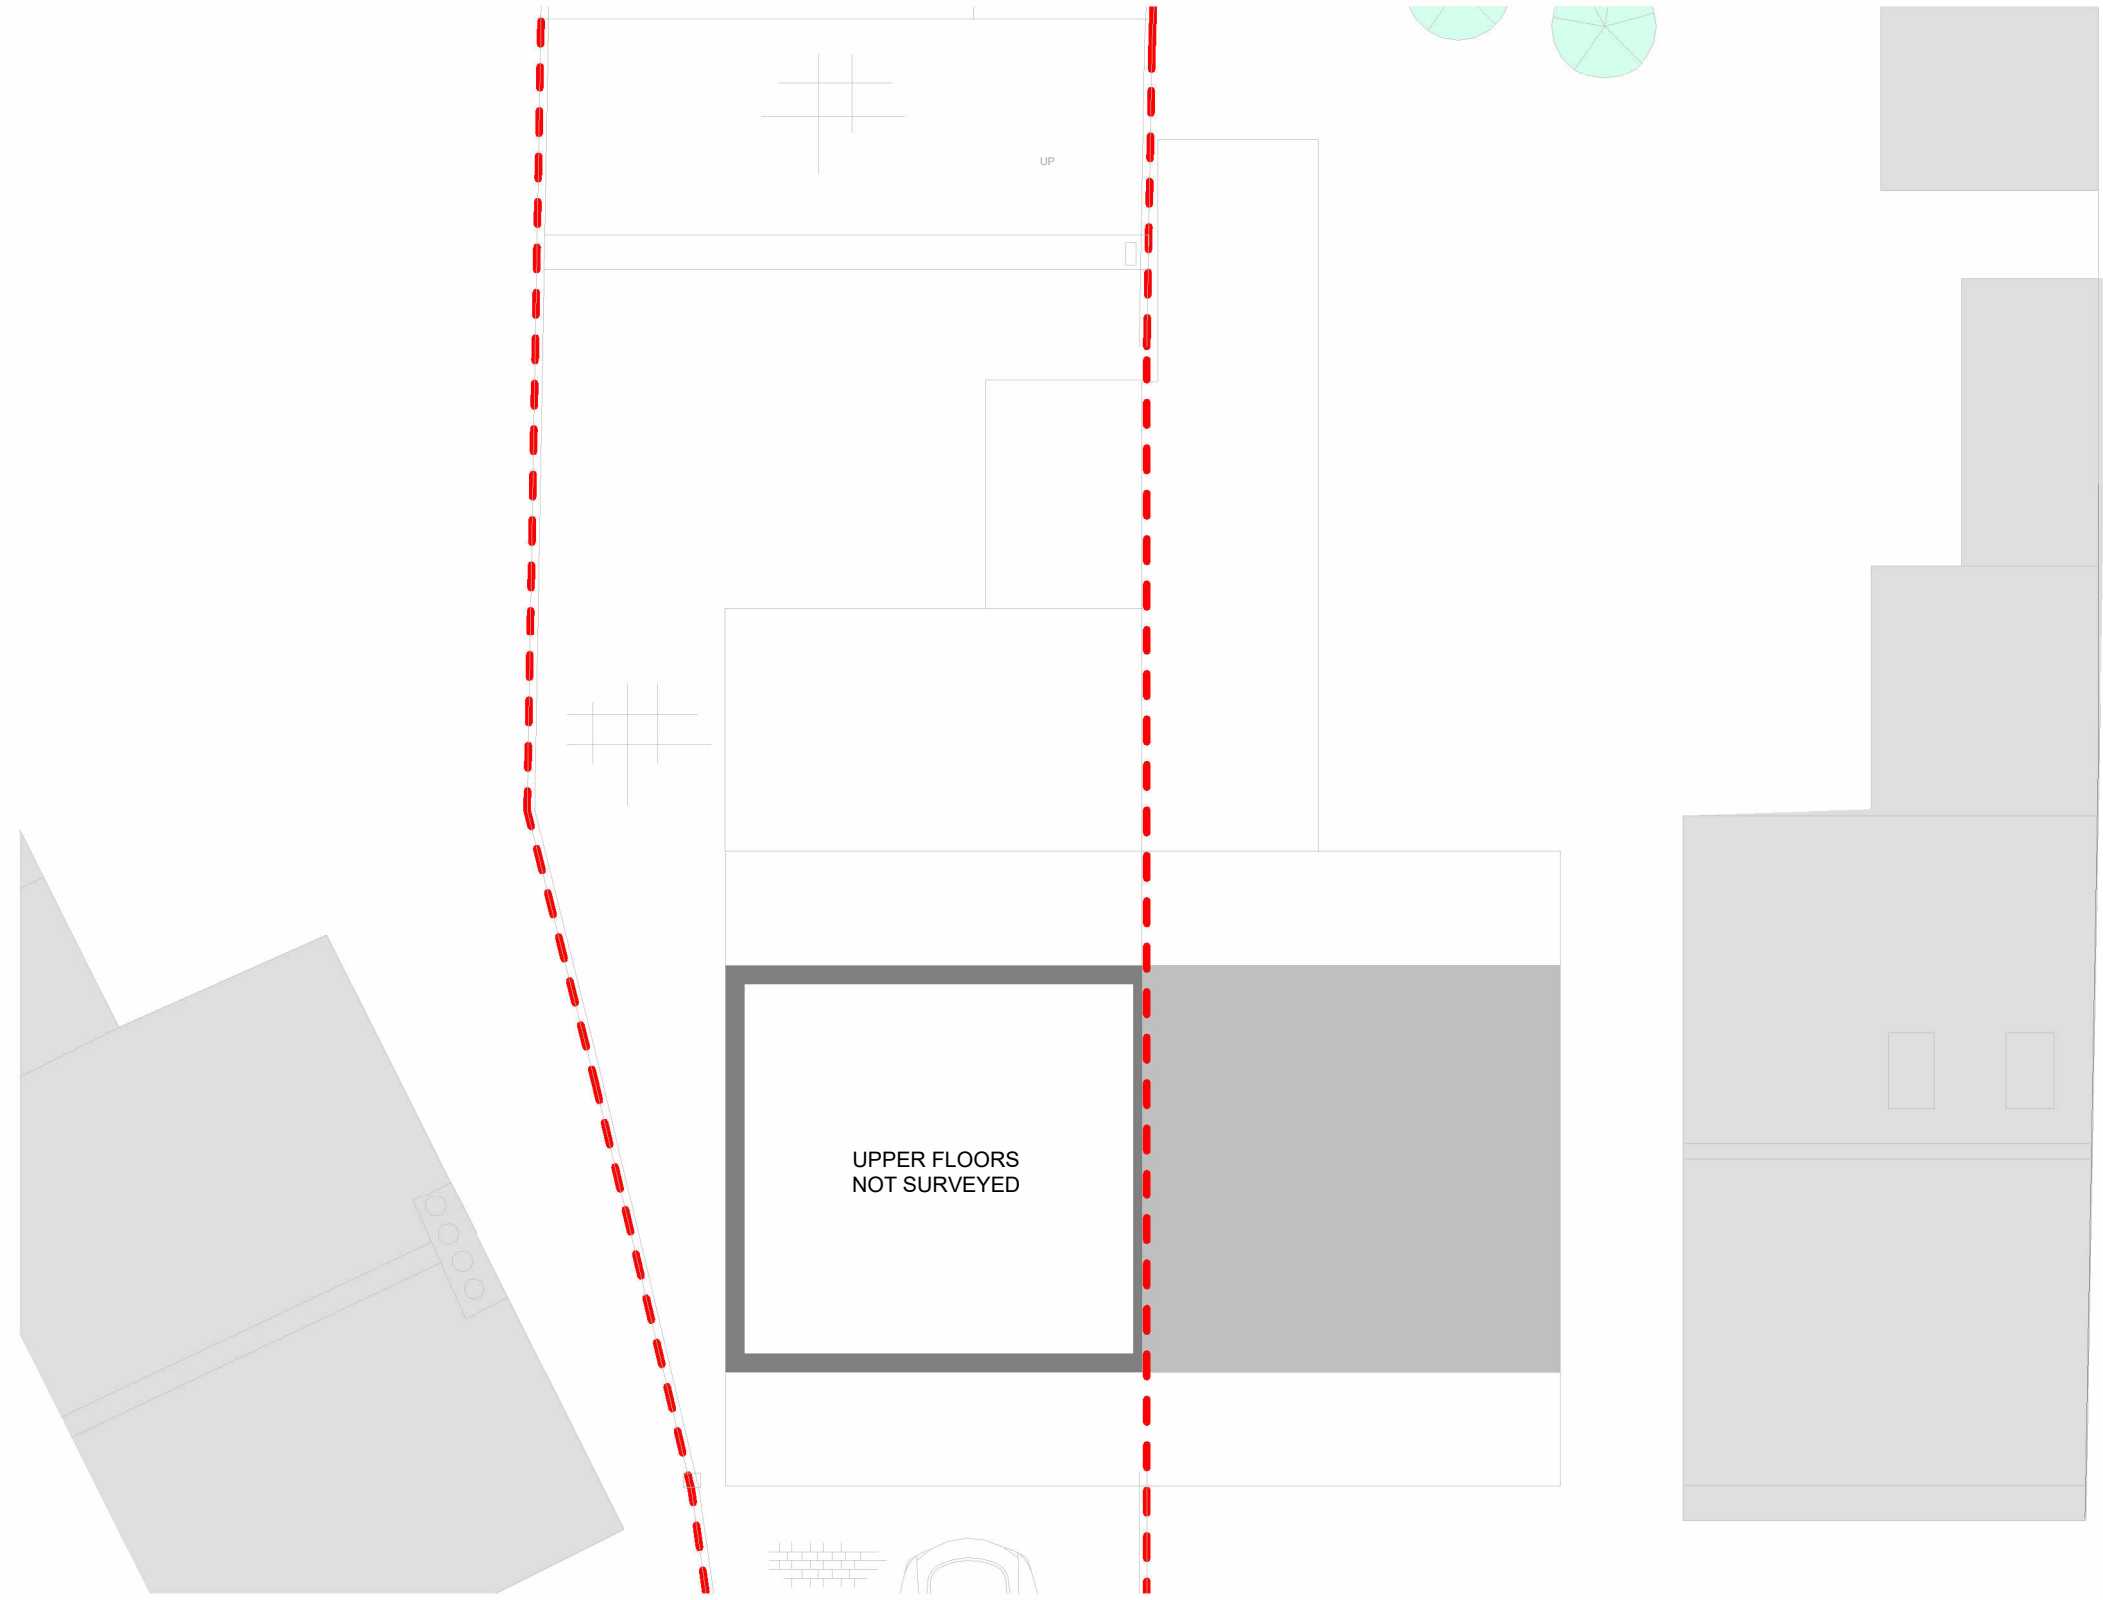

3 Planning - Second Floor Plan
1 : 100