




Proposed Ground Floor Plan1:50

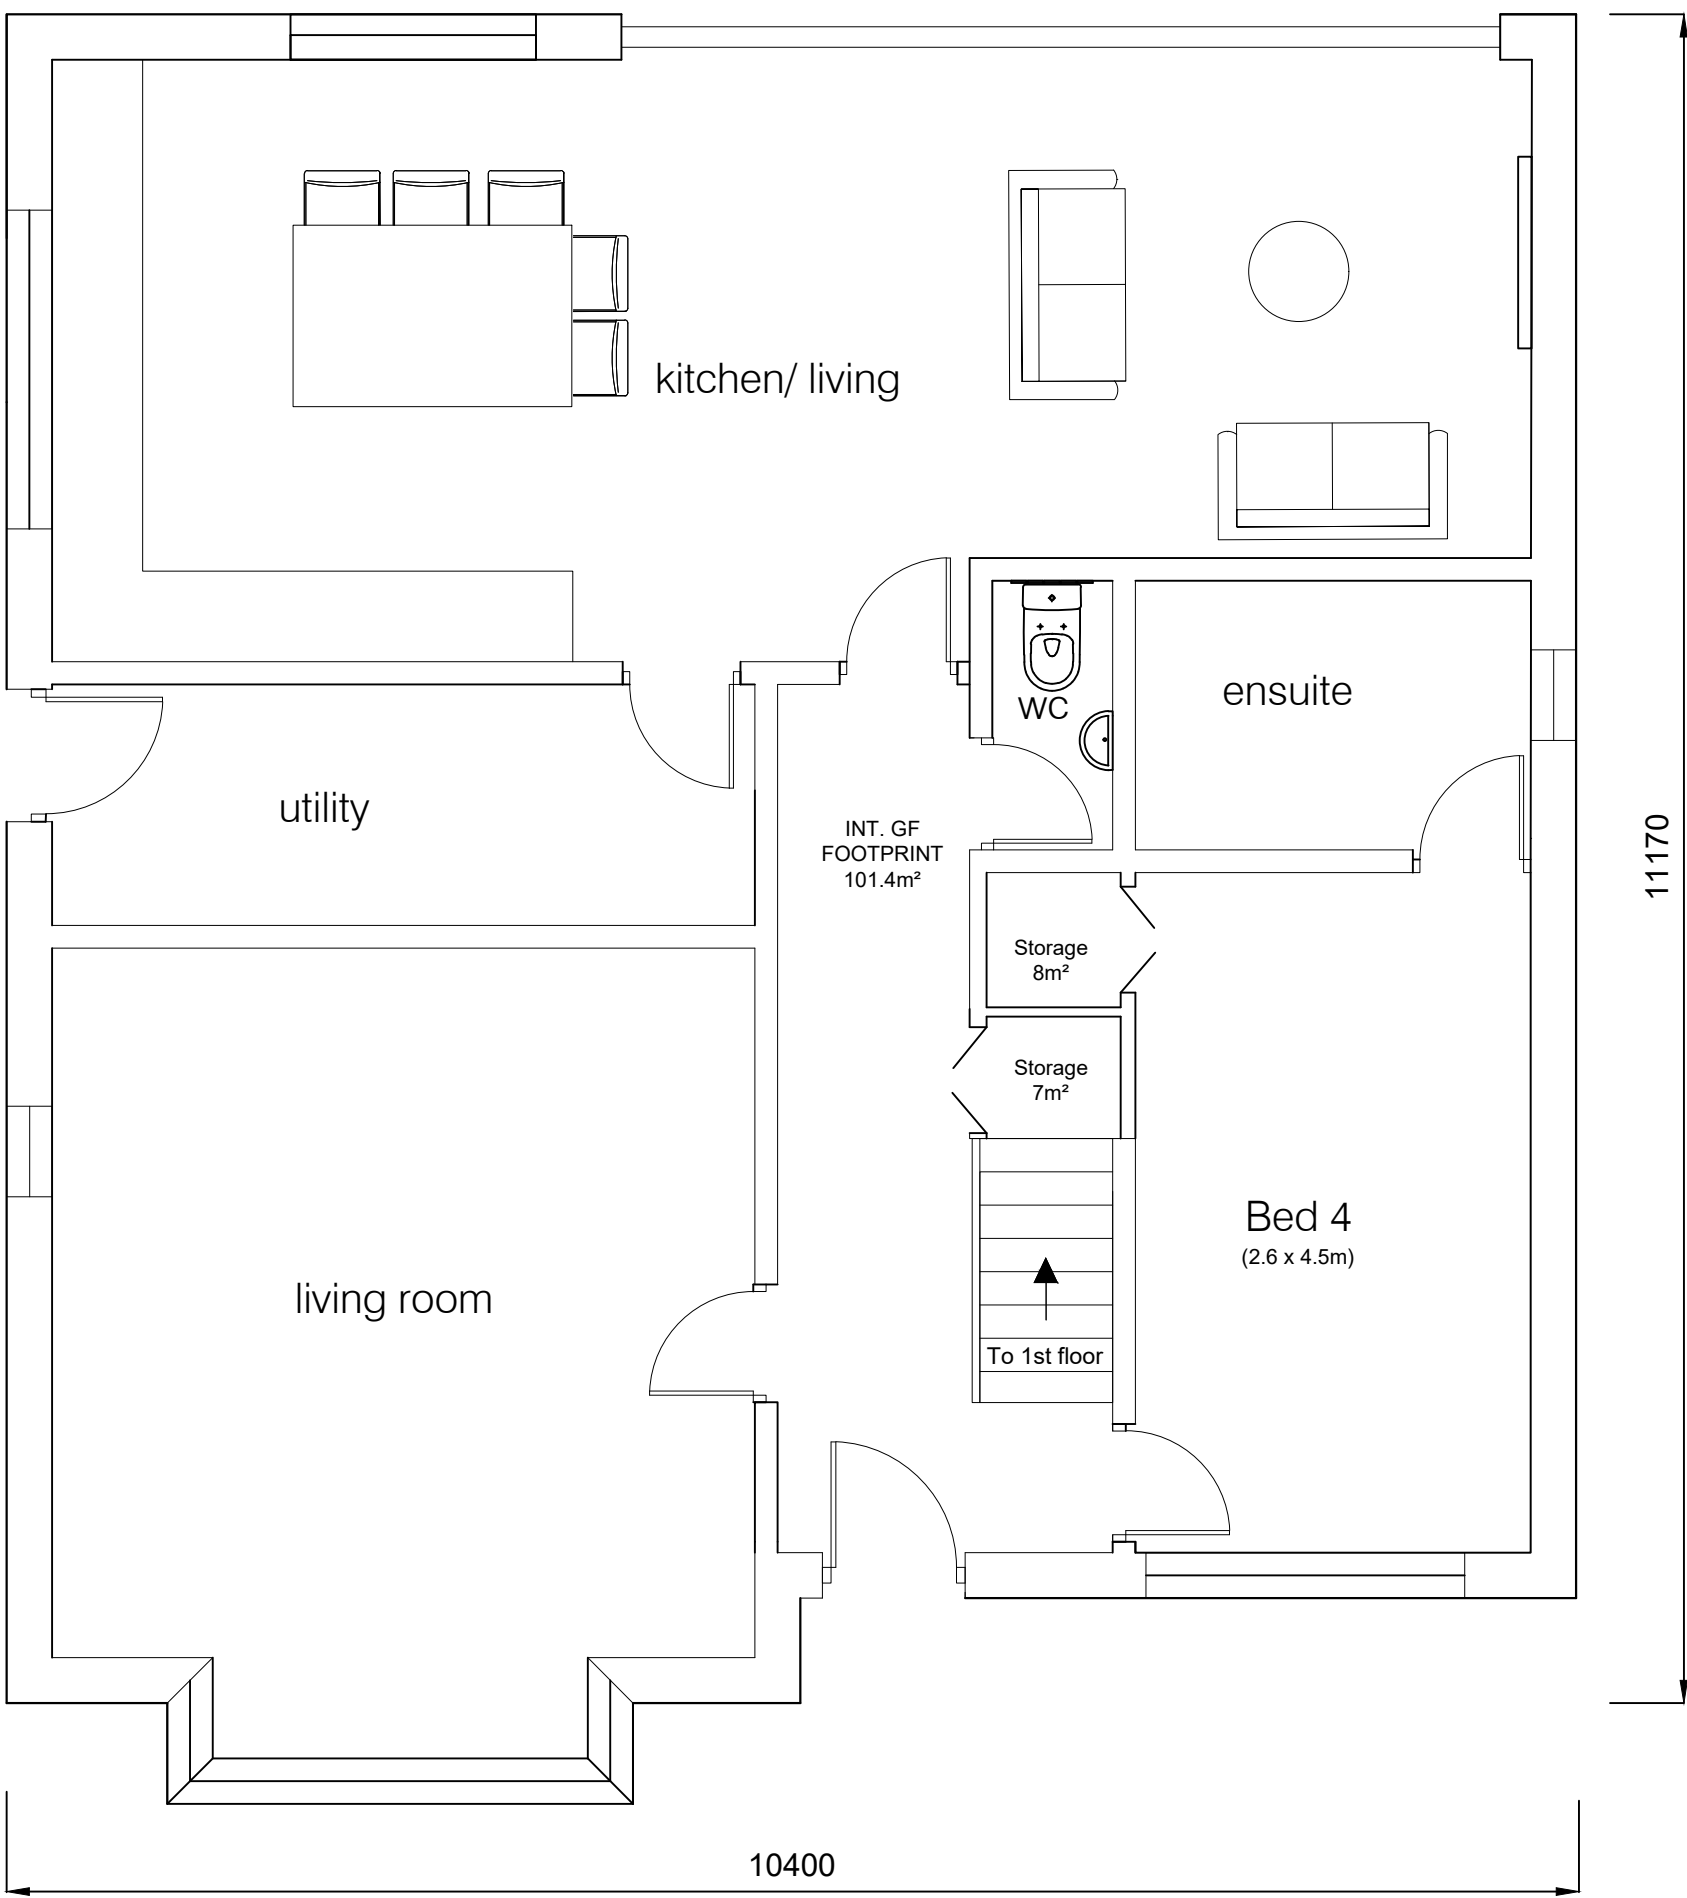

Proposed First Floor Plan1:50

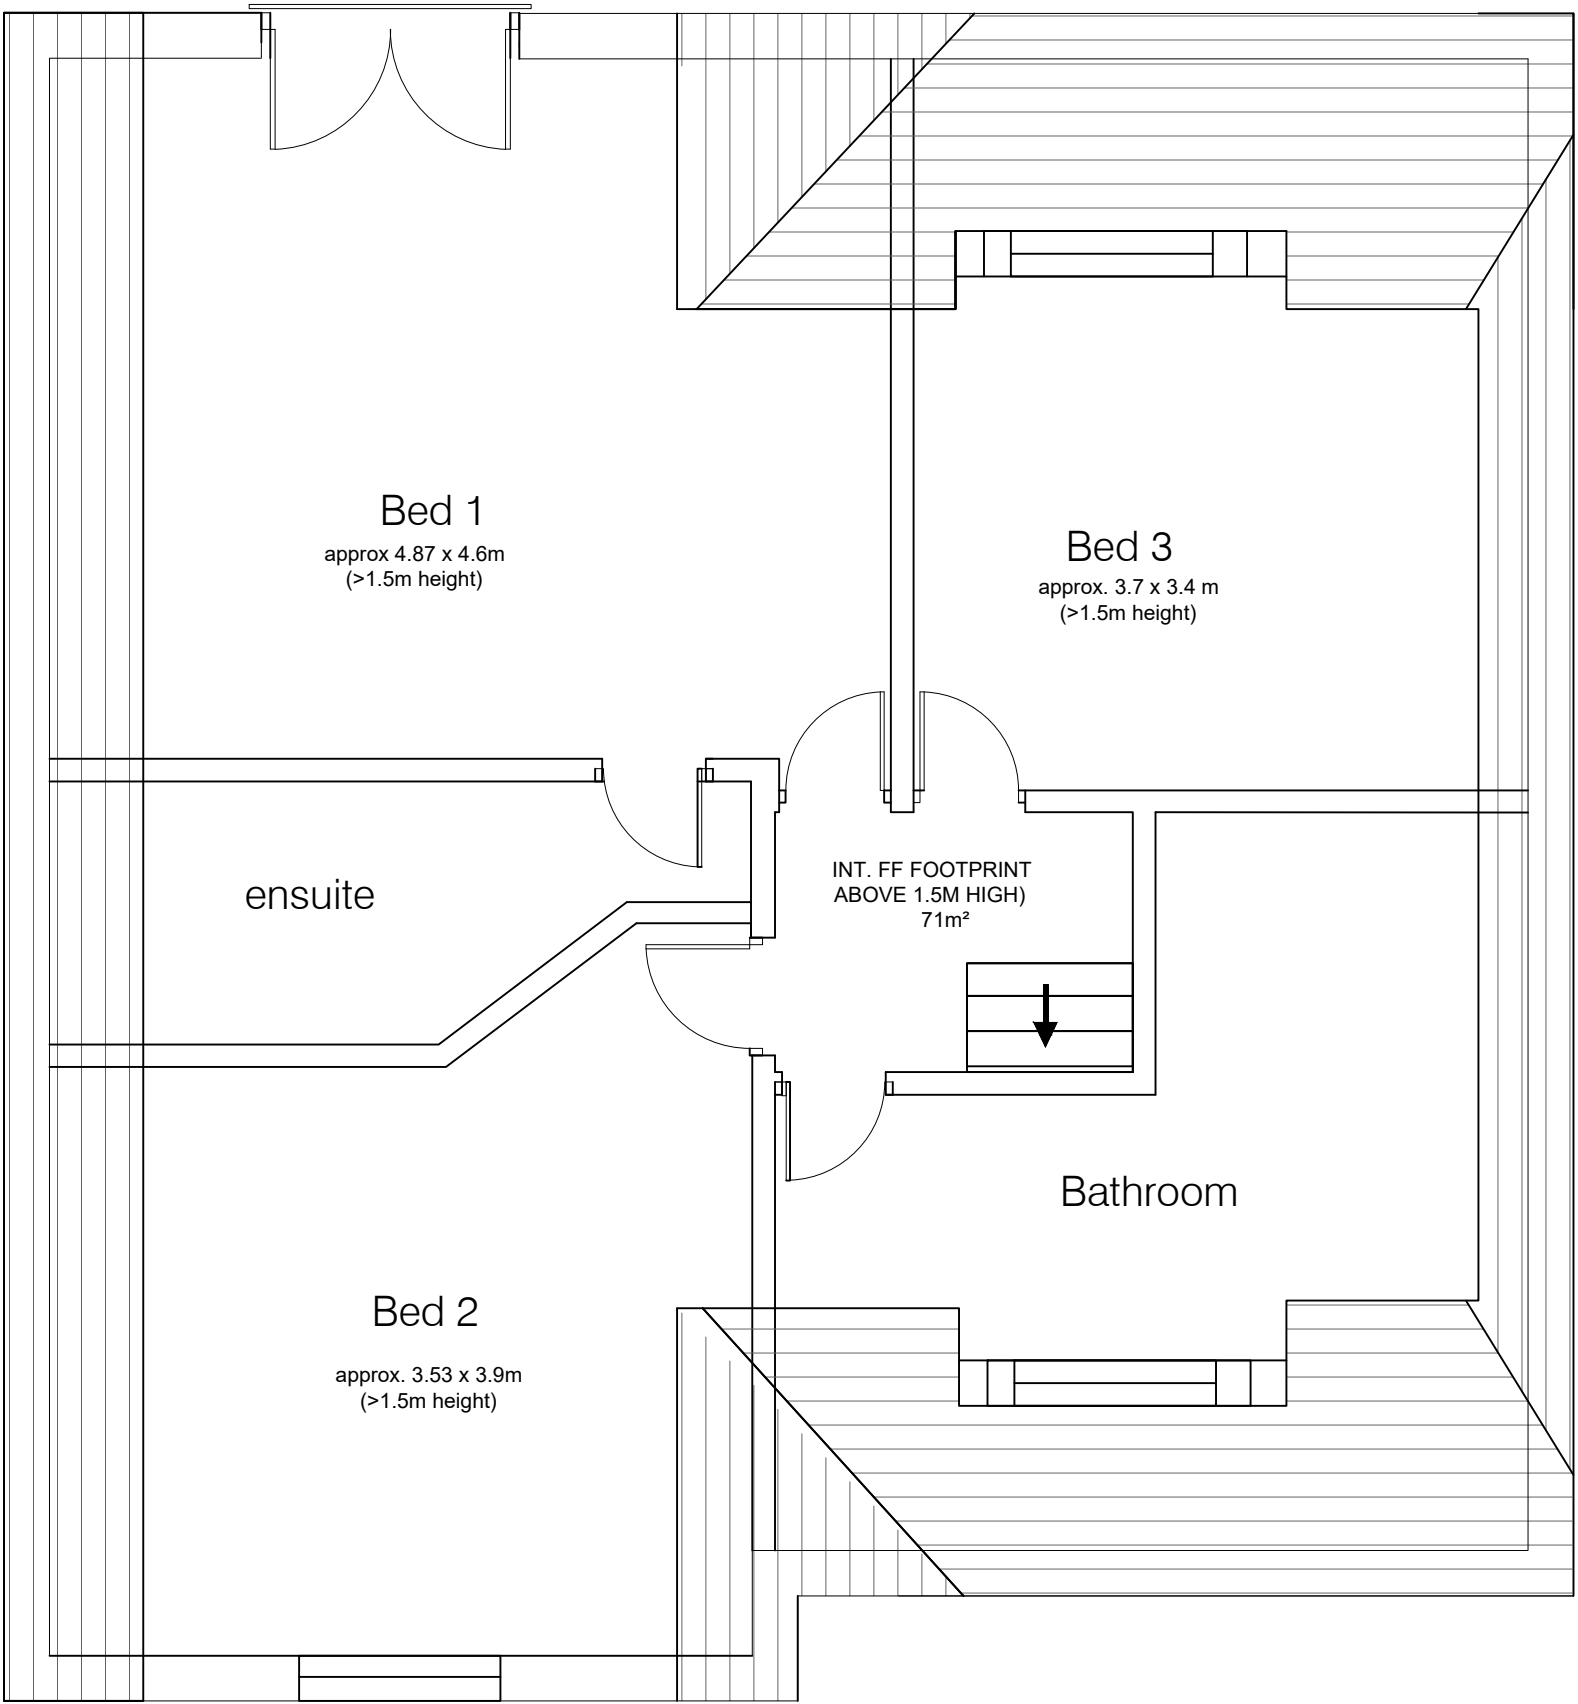

Proposed Roof Plan1:50

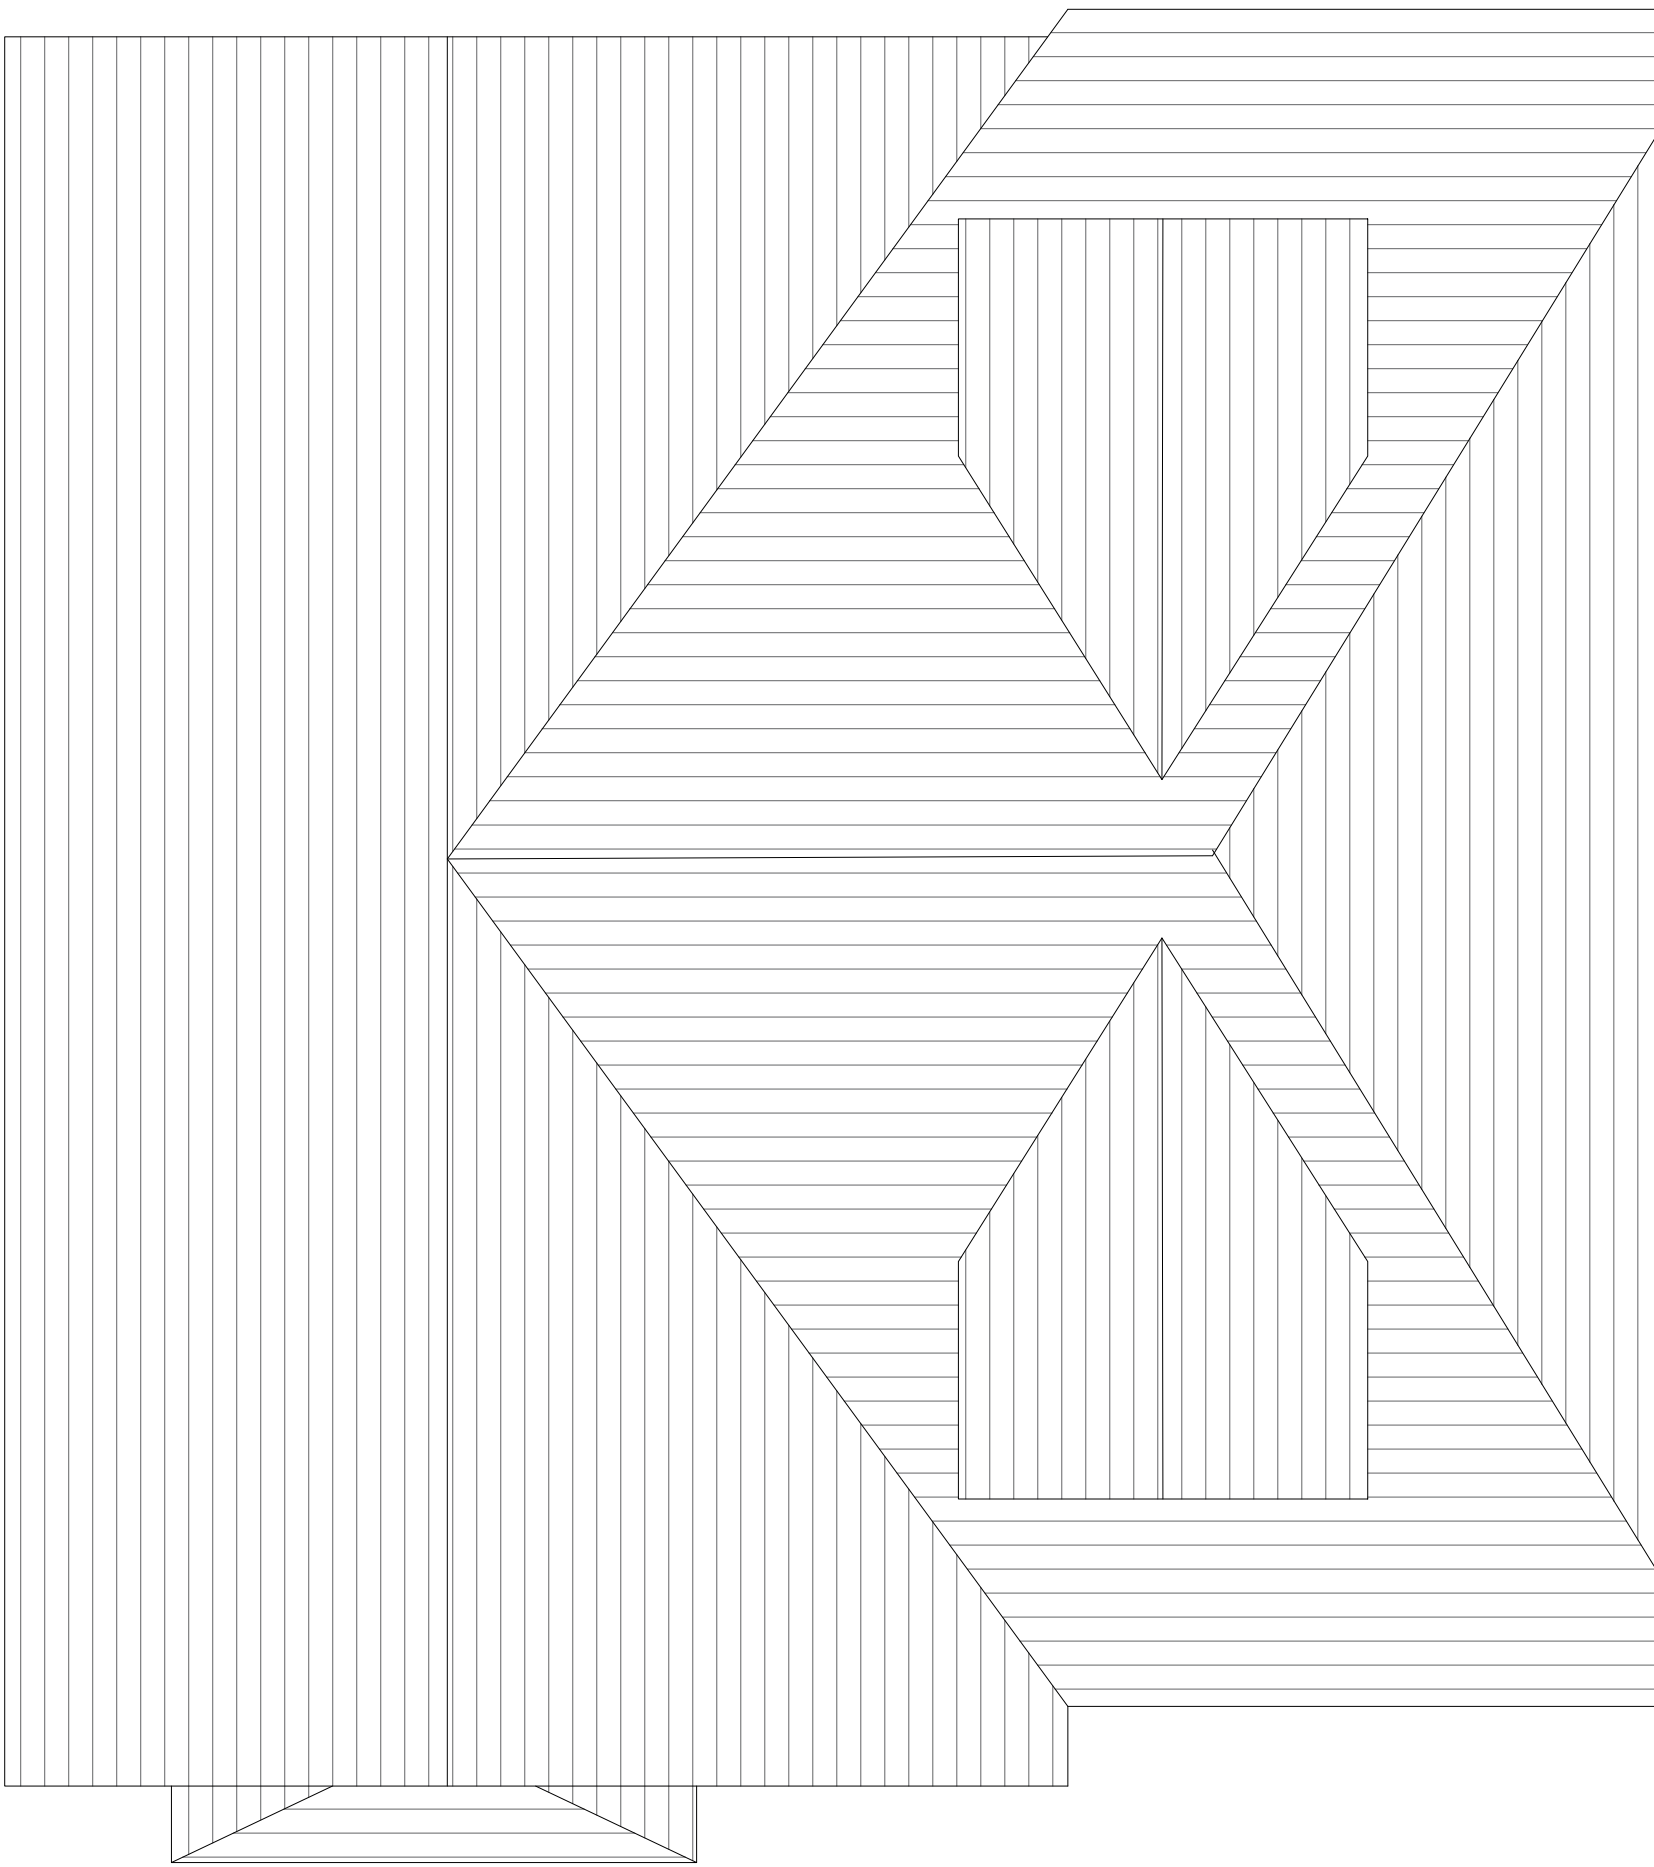

Notes
1. For Planning purposes ONLY
2. All dimensions in mm
3. Materials: Walls - Stone
Roof - Slate Tiles

