
NOTES


1. All dimensions are in millimetres unless noted otherwise.
2. All dimensions must be taken on site and not measured off drawing.
3. All levels refer to metres Above Ordnance Datum (AOD).

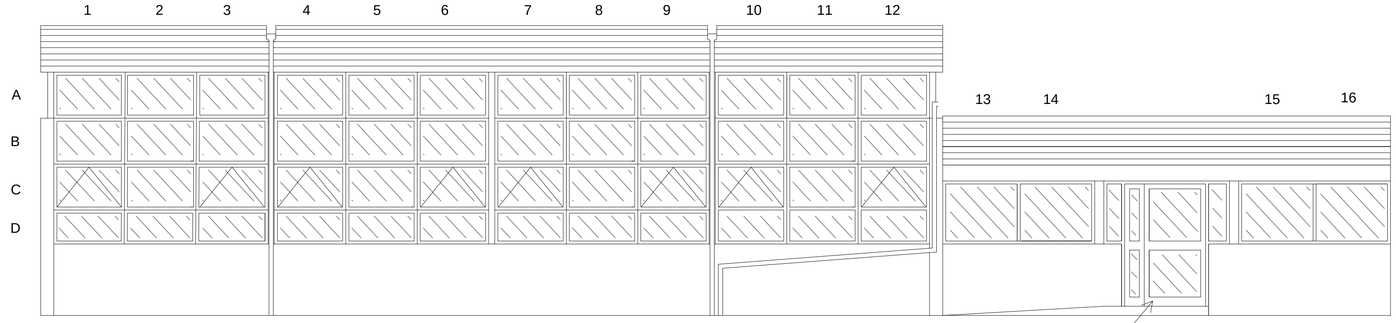


Hall - Front Elevation (South)

Link Corridor (South)

Powder coated double doors and combination frame to be retained.

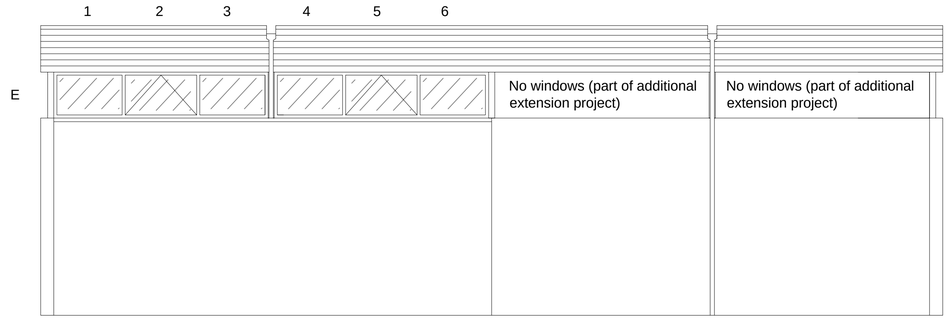

Hall - Rear Elevation (North)

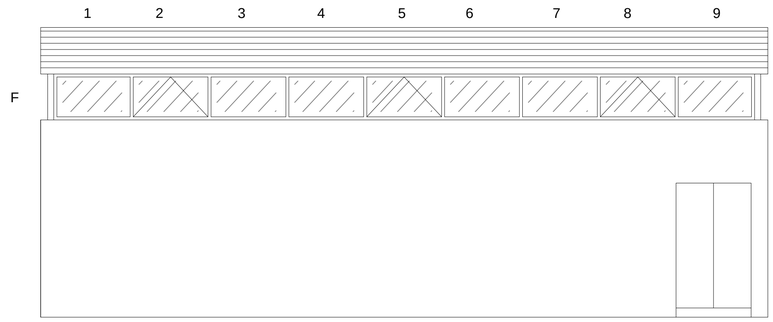


Hall - LHS Elevation (West)



Hall - RHS Elevation (East)

Hall - Front Elevation (South)

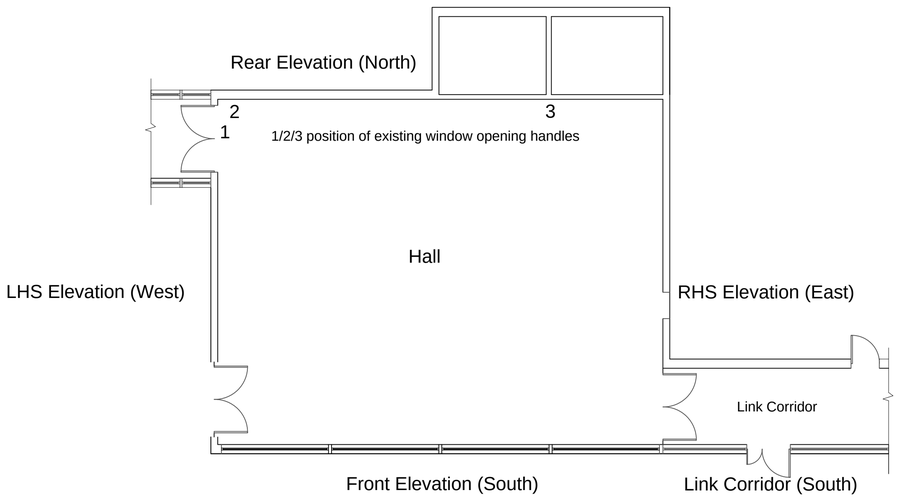

DO NOT SCALE OR SIZE FROM DRAWINGS

Rev	Details of revision	By	Chkd	Date
*	*	*	*	*

ROCHDALE BOROUGH COUNCIL

NEIGHBOURHOODS
Director: M. Widdup

HIGHWAYS & PROPERTY
Assistant Director: D. Bowler

Project: CASTLETON PRIMARY
HILLCREST ROAD
CASTLETON
OL11 2QD

Title:
EXISTING WINDOW ELEVATIONS

Drawn:	Checked and Approved:	Safety Audit Check:
JH	*	*

Scale: 1:50 at A1

Date: 15/12/20

Dwg No.: A1/2004164/03