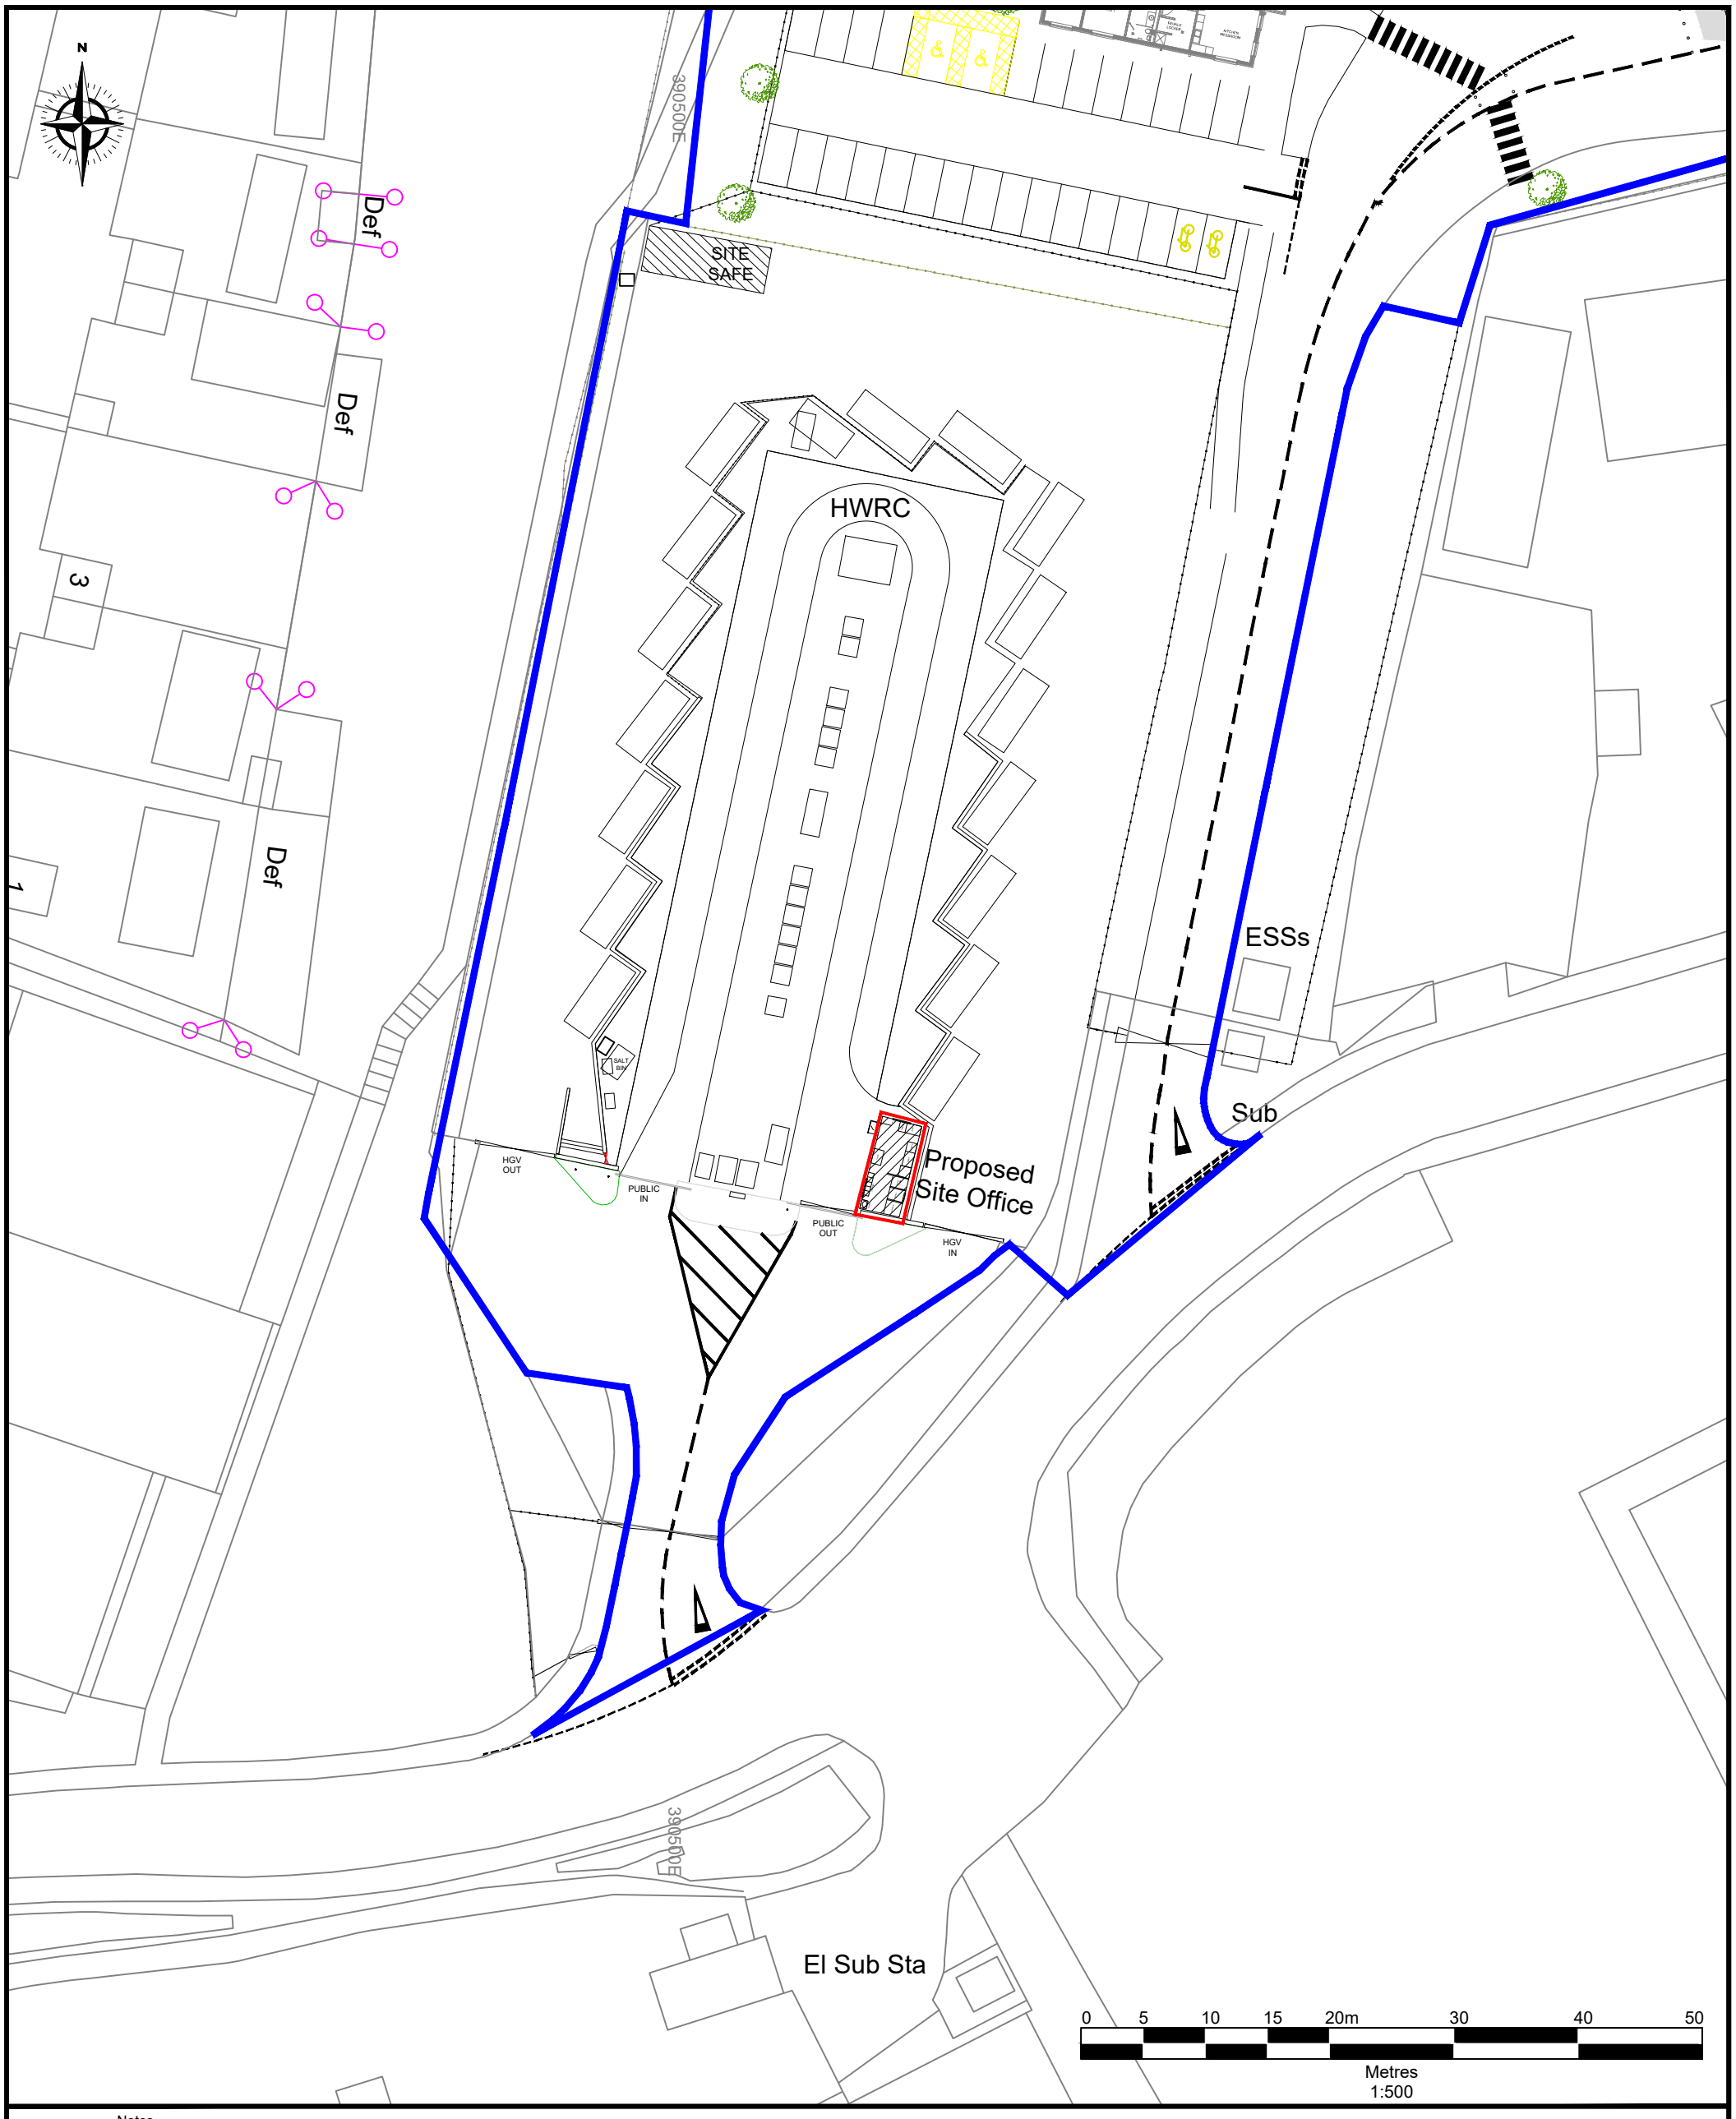


Notes

1. Reproduced from the Ordnance Survey Map with the permission of the Controller of Her Majesty's Stationary Office, Crown Copyright, Licence Number 100004910.

Land Under Occupants Control

Application Boundary

suez

Darwen Resource Recovey Park, Lower Eccleshill Road, Darwen, BB3 0RP
Tel:(01254)819700, Fax:(01254)819749, Email: richard.bisset@sita.co.uk

Site	Chichester Street (Waithlands)
Title	Proposed Site Layout
Scale	1:500 @ A3
Date	December 2020
Drawing Ref	Wld-PLN-1220-03
Drawn by	RB
Checked by	JW

Rev	subject	date