





Front (North) Elevation
Scale: 1:100

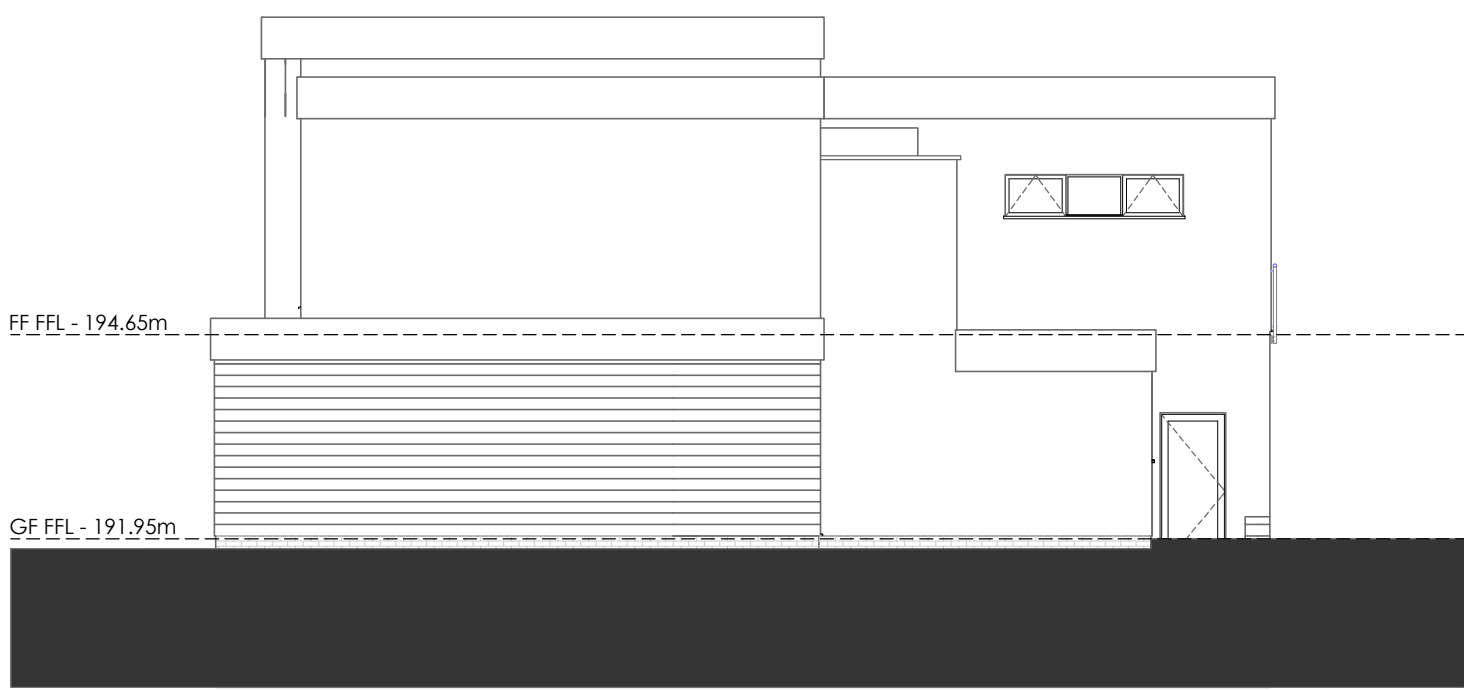

Side (West) Elevation
Scale: 1:100



Rear (South) Elevation
Scale: 1:100

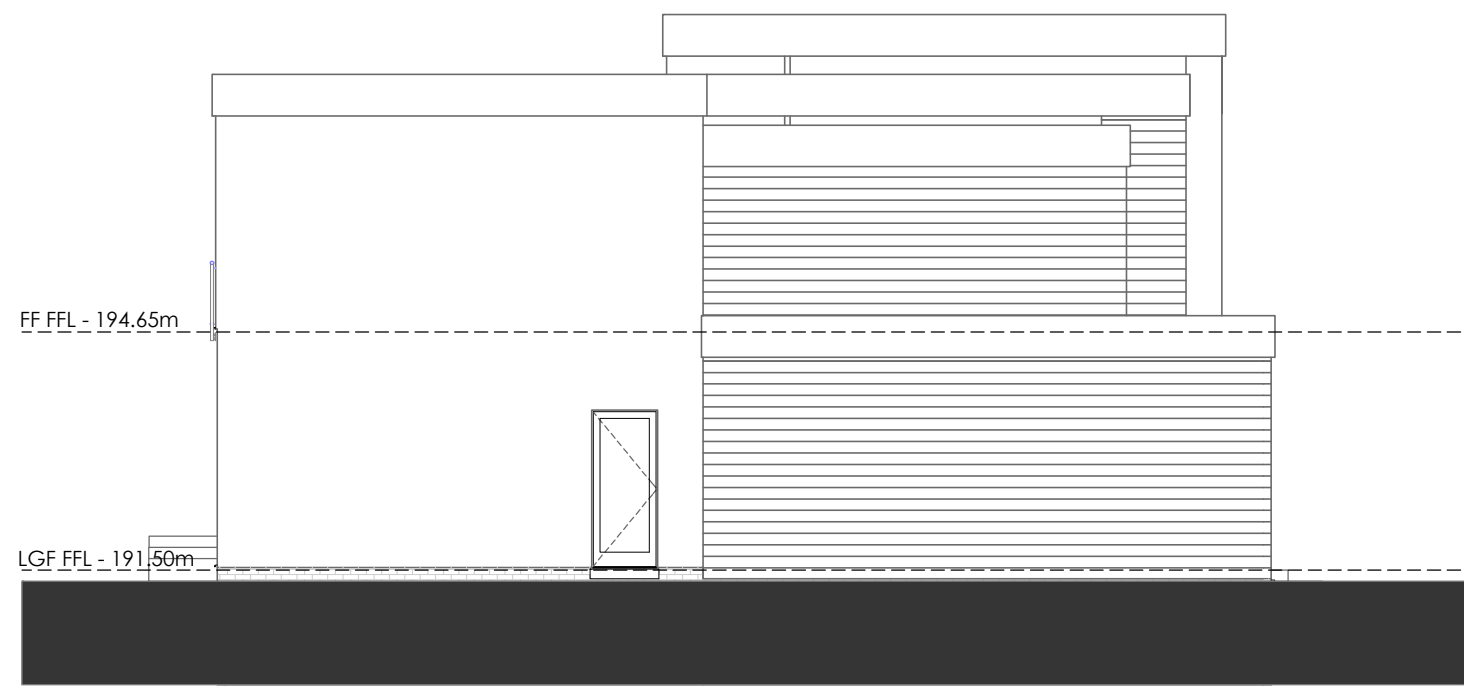

Side (East) Elevation
Scale: 1:100

Rev.	Notes.	Date.	By.
-	-	-	-

This drawing is the property of WhiteleyEaves Ltd. and the copyright is reserved. Therefore this drawing is not to be copied or disclosed by any unauthorised persons without the prior consent of WhiteleyEaves Ltd.

WHITELEYEAVES 
PROPERTY & CONSTRUCTION CONSULTANTS
Hollinwood Business Centre, Albert Street, Oldham, OL8 3GL
T: 0161 393 8417
E: info@whiteleyeaves.co.uk
W: www.whiteleyeaves.co.uk

CLIENT TIM FAIRLEY

JOB NUMBER 740 DATE 16.01.24

DRAWING NAME ELEVATIONS - FINISH FLOOR LEVEL

SCALE DRAWN: 1:100 PAGE SIZE A1

REVISION - DRAWING NUMBER L1

ADDRESS 64 BLACKSTONE EDGE ROAD
LITTLEBOROUGH
OL15 0JJ

NOTES

DRAWN BY: TH CHECKED BY:

Scale Bar 1:100
0 2m 4m 6m 8m 10m