


Bus Shelter on, Manchester Road, Rochdale OL11 3NW

Scale 1:1250

A horizontal scale bar with three segments. The first segment is white and labeled '0m'. The second segment is black and labeled '50m'. The third segment is white and labeled '100m'.

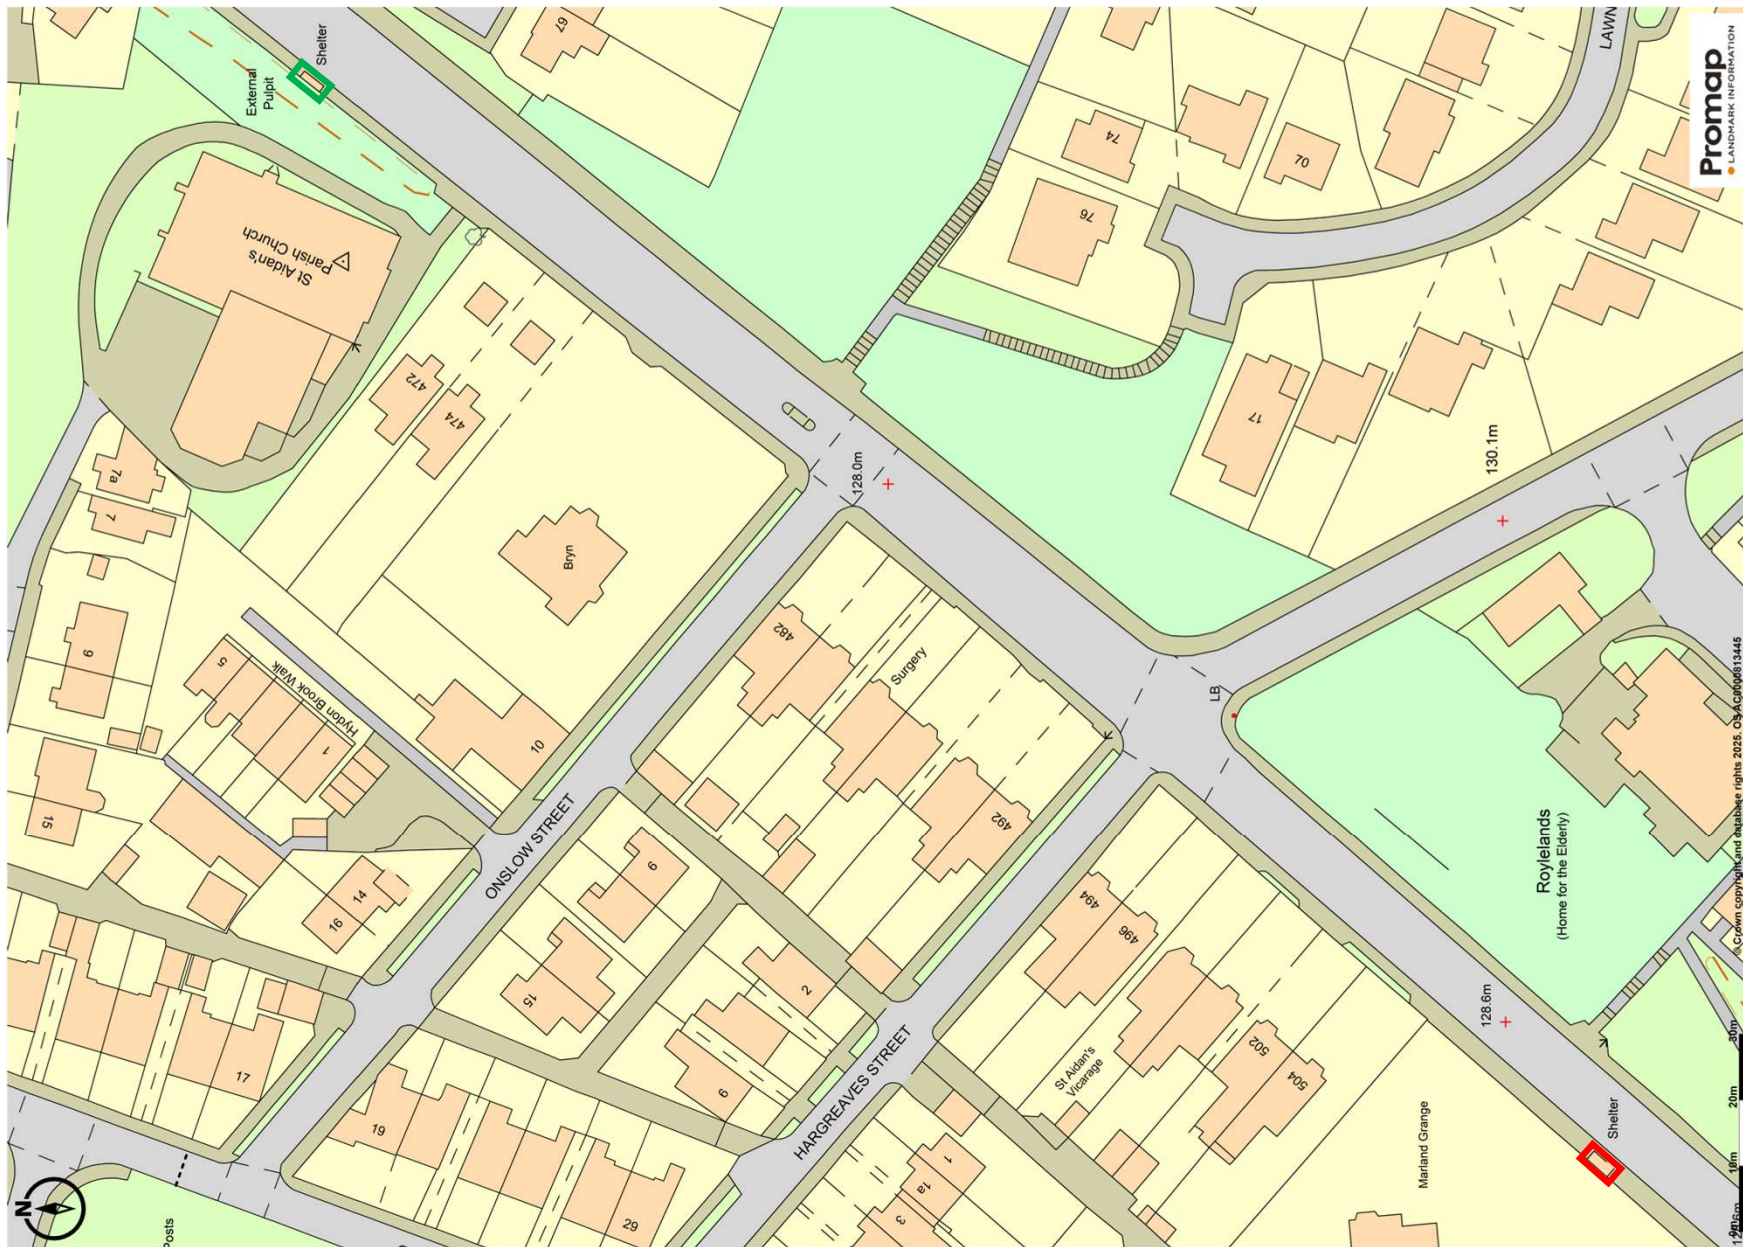

APPLICATION SITE

REMOVAL SITE