This drawing is the property of **hilton architecture & surveying.** Copyright is reserved by them. Drawing for Planning purposes only.

Proposed Materials:
Main Roof: New & existing roof tiles to be Ashmore [Old English Dark Red] double concrete tiles to give appearance of the clay tiles?
Flat Roof: single storey extension to be dark grey GRP or single ply?
Walls: red multi-brick with soldier heads to match existing, but single storey rear to be render & finished white.
Windows: to be white upvc to the front & black upvc to the rear.
Doors: to be composite to front & black aluminium bi-fold & black upvc to the rear of the existing Living Room.

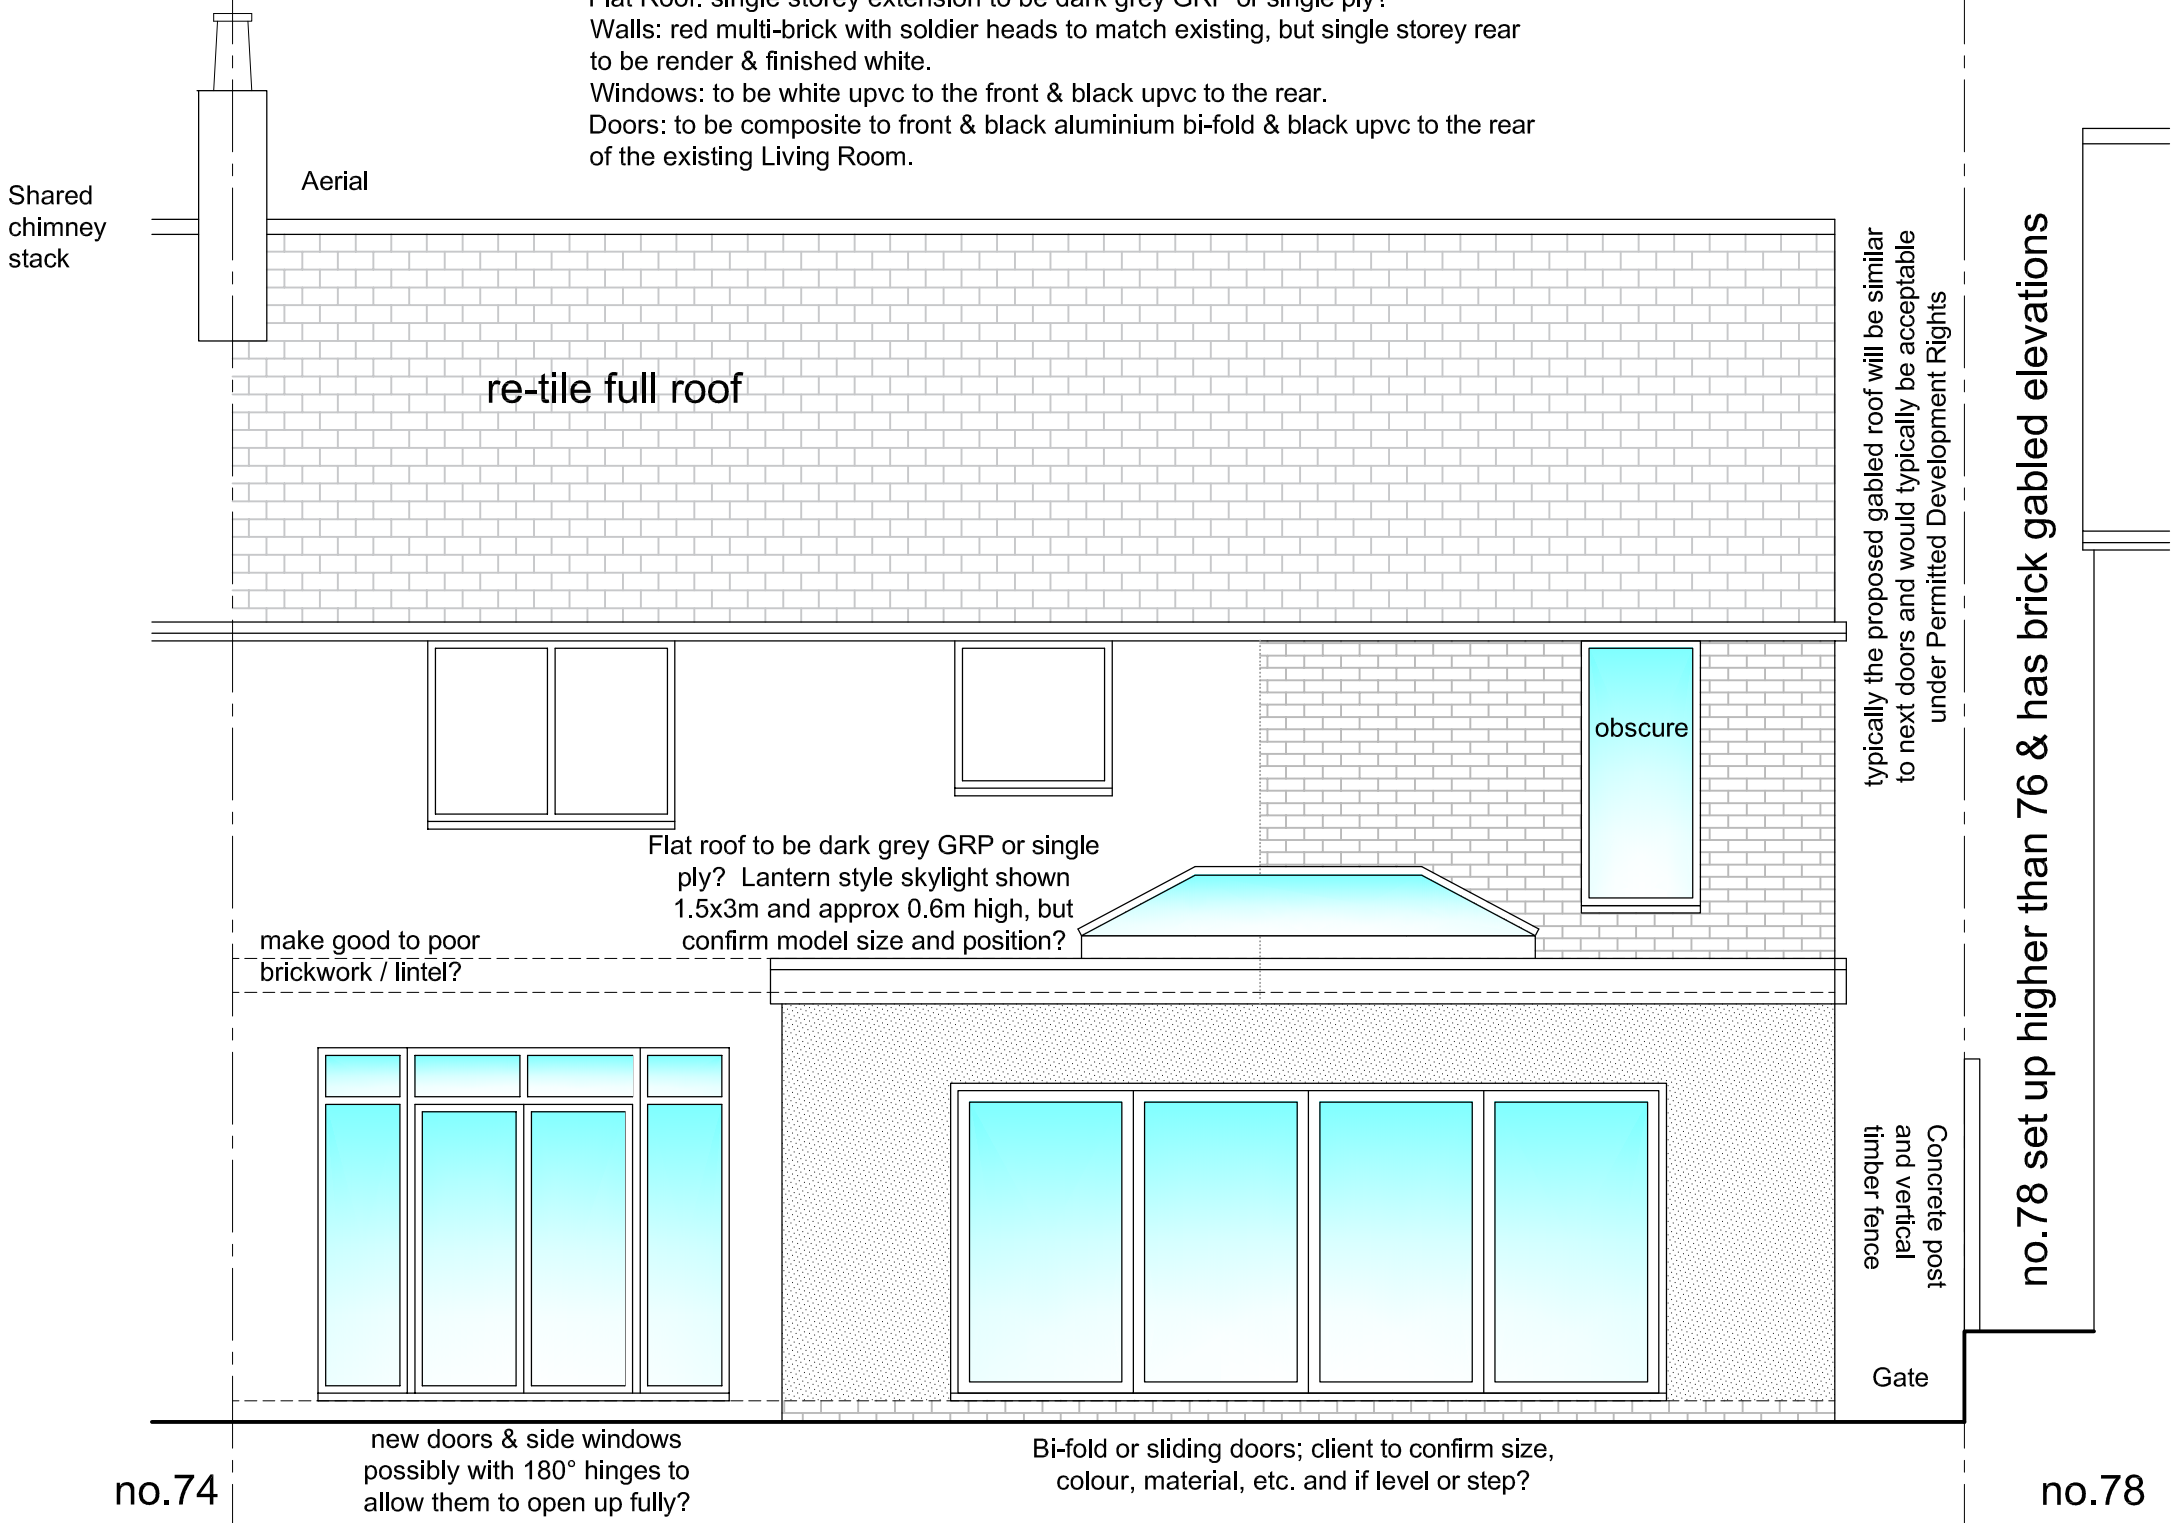

Proposed Rear Elevation

0 1m 2m 3m 4m 5m

76 Shaw Rd, Thornham, Rochdale OL16 4SQ

Proposed 2 Storey Side & Single Storey Rear Extensions

For Tom Keeley & Family

hilton architecture & surveying
m 07786 023 904 e hilton-architecture@mail.com t 0161 652 6790
a *'design studio'* 12 Carr House Road, Springhead, Oldham OL4 4PA

Scale 1:50 [2cm=1m] @ A3 size 07